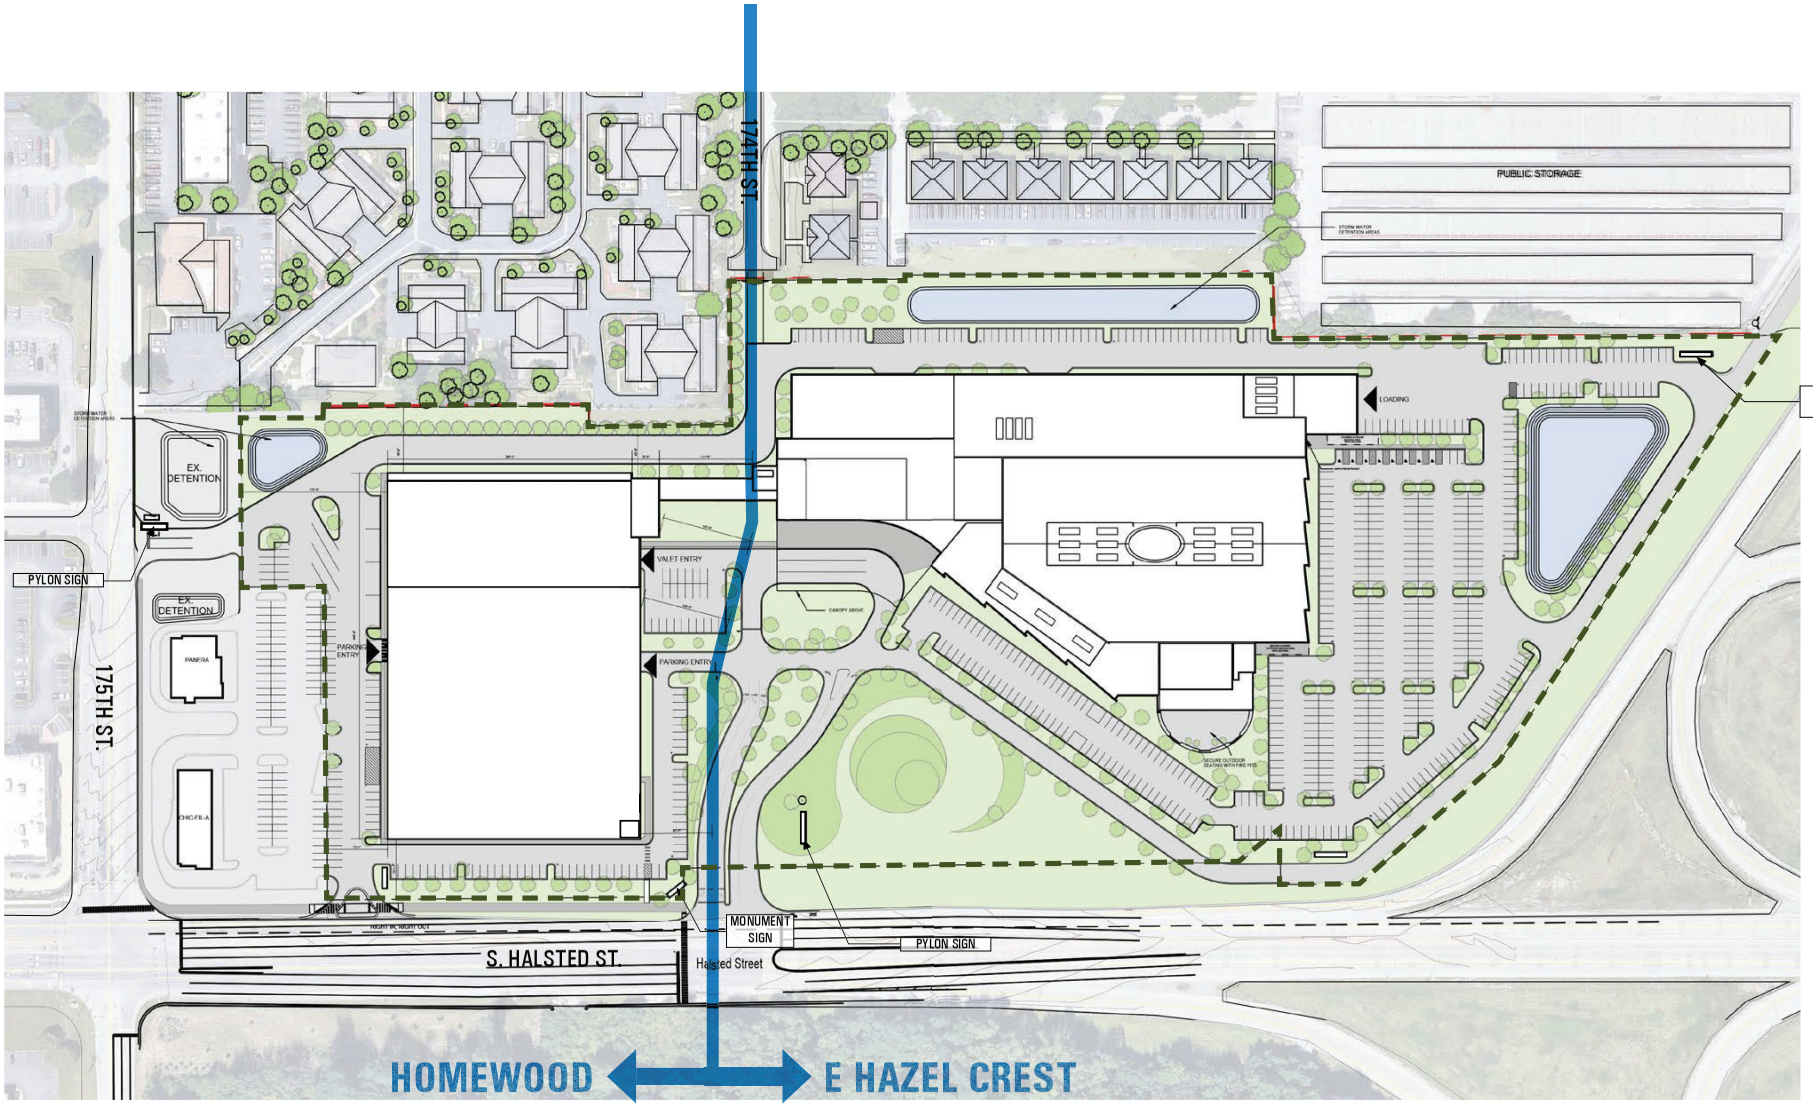

SCB | The Daly Group LLC | WIND CREEK HOSPITALITY

SITE PLAN

WIND CREEK CASINO
PARKING GARAGE CONCEPT

EAST HAZEL CREST, ILLINOIS
HOMEWOOD, ILLINOIS
03.18.2022

1

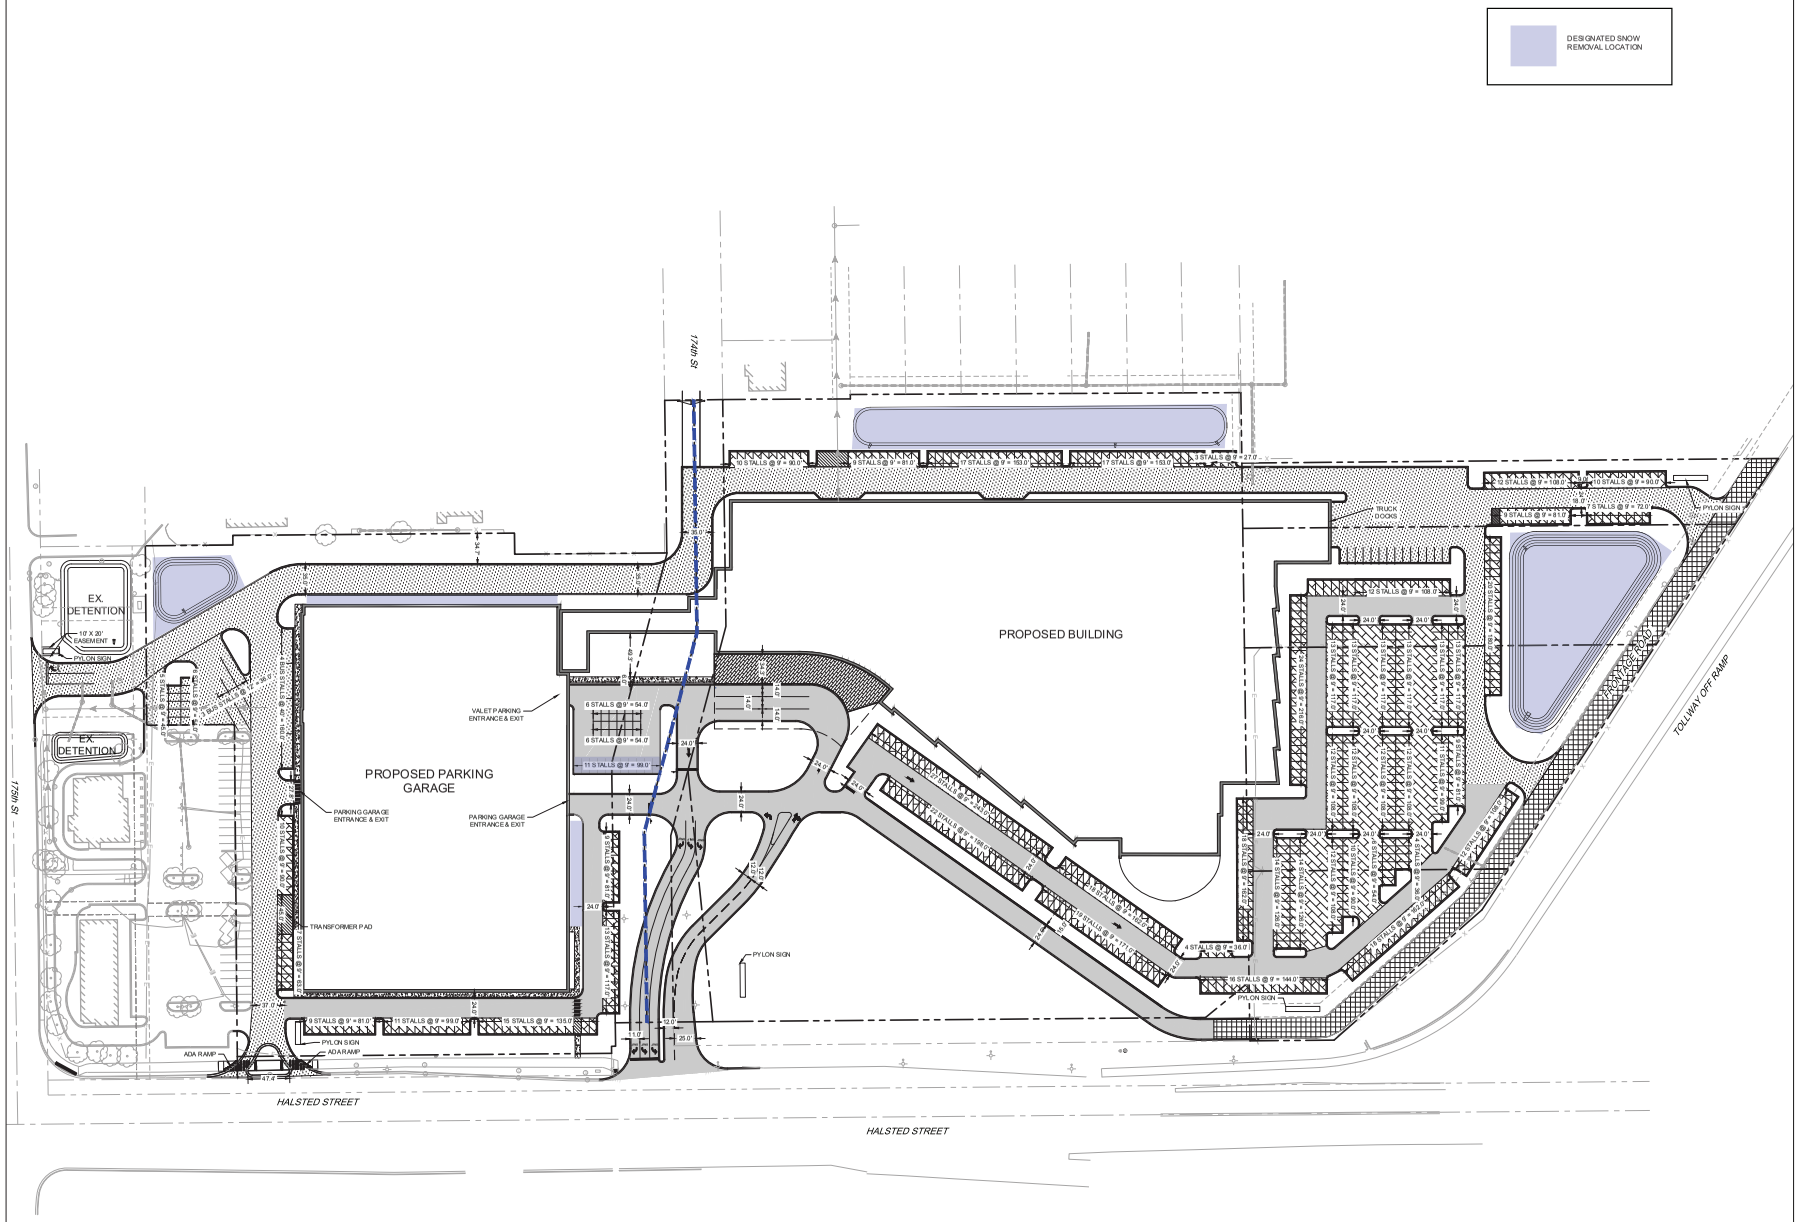

NO.	DATE	DESCRIPTION

SCB

Architecture
Interior Design
Planning

WIND CREEK CASINO

EAST HAZEL CREST, IL
HOMEWOOD, IL

© 2022 Solomon Cordwell Buenz

SNOW REMOVAL EXHIBIT

Drawn By: CW

Project Number: 220009

Sheet Number: EX - 2

0 60' 120'
1" = 60' (HORIZONTAL)