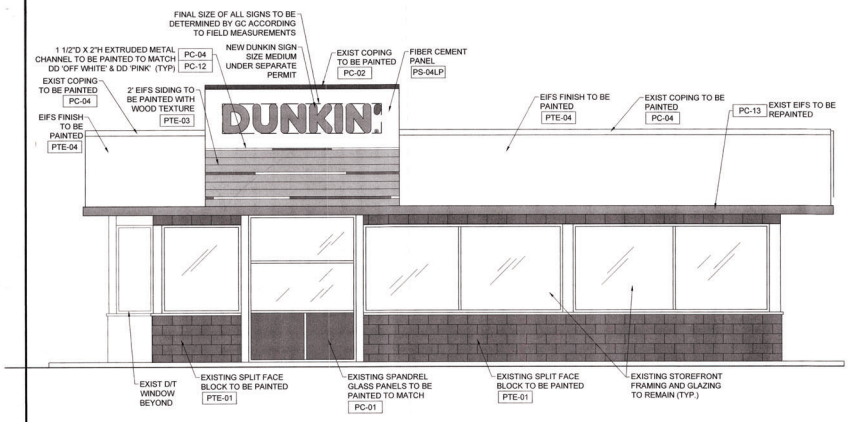

1 WEST ELEVATION

SCALE: 1/8"=1'-0"

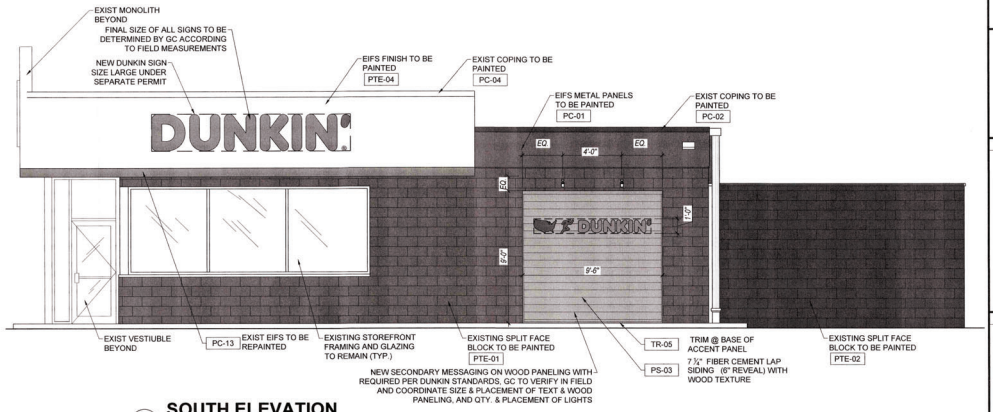

2 SOUTH ELEVATION

SCALE: 1/8"=1'-0"

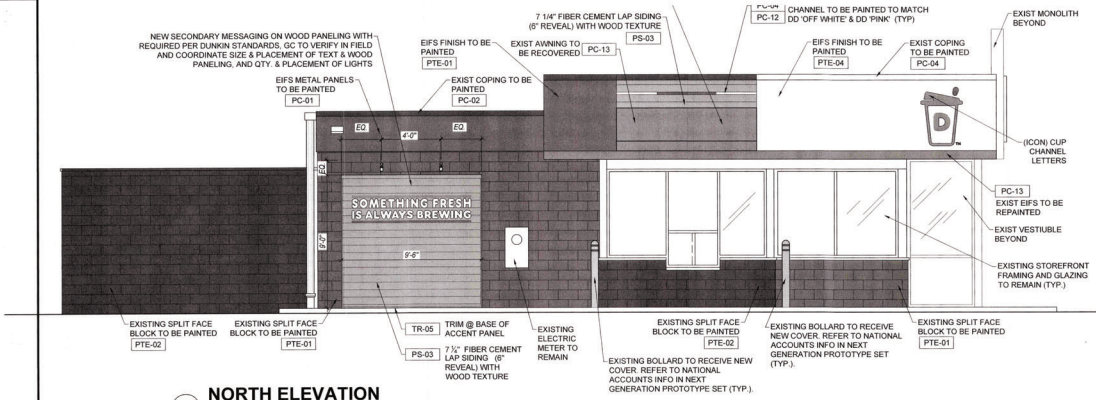

3 NORTH ELEVATION

SCALE: 1/8"=1'-0"

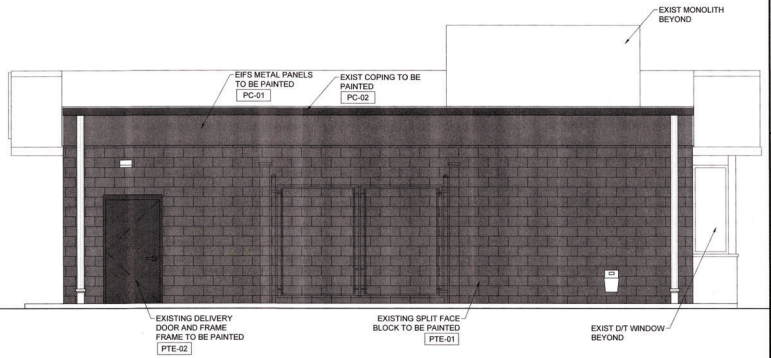

4 EAST ELEVATION

SCALE: 1/8"=1'-0"

ARCHITECTURE PLANNING ENGINEERING

NICK SCARLATIS & ASSOCIATES, LTD.

5405 West 127th Street
Crestwood, Illinois 60418
tel 708.653.5200
fax 708.653.5202
email: nick @ scarlatis.com

COPYRIGHT
NICK SCARLATIS & ASSOCIATES, LTD.
ALL RIGHTS RESERVED

ALL DRAWINGS, SPECIFICATIONS, PLANS, CONCEPTS, ARRANGEMENTS AND DESIGNS REPRESENTED OR REFERED TO IN THESE DOCUMENTS ARE INSTRUMENTS OF SERVICE AND THEREFORE ARE THE PROPERTY OF NICK SCARLATIS & ASSOCIATES, LTD. NONE OF THE ABOVE MAY BE DISCLOSED TO ANY PERSONS FOR ANY PURPOSE WITHOUT THE EXPRESS WRITTEN AUTHORIZATION OF NICK SCARLATIS & ASSOCIATES, LTD.

SEAL

STATE OF ILLINOIS
NICK G. SCARLATIS
#5454
REGISTERED ARCHITECT

EXPIRES 11/30/2026

NICK SCARLATIS AND ASSOCIATES, LTD.
IL DESIGN FIRM LICENSE #184.002281

NOTES

dunkin' brands

NO.	DATE	DESCRIPTION
	12/20/24	ISSUED FOR PERMIT
	11/01/24	ISSUED FOR EQUIP QUOTE

RECORD

REMODEL

DUNKIN'

17579 S HALSTED ST
HOMEWOOD, IL

EXTERIOR ELEVATIONS

Scale: AS SHOWN
Drawn By: MH
Project Number: 202313
Sheet Number: **A-4.0**