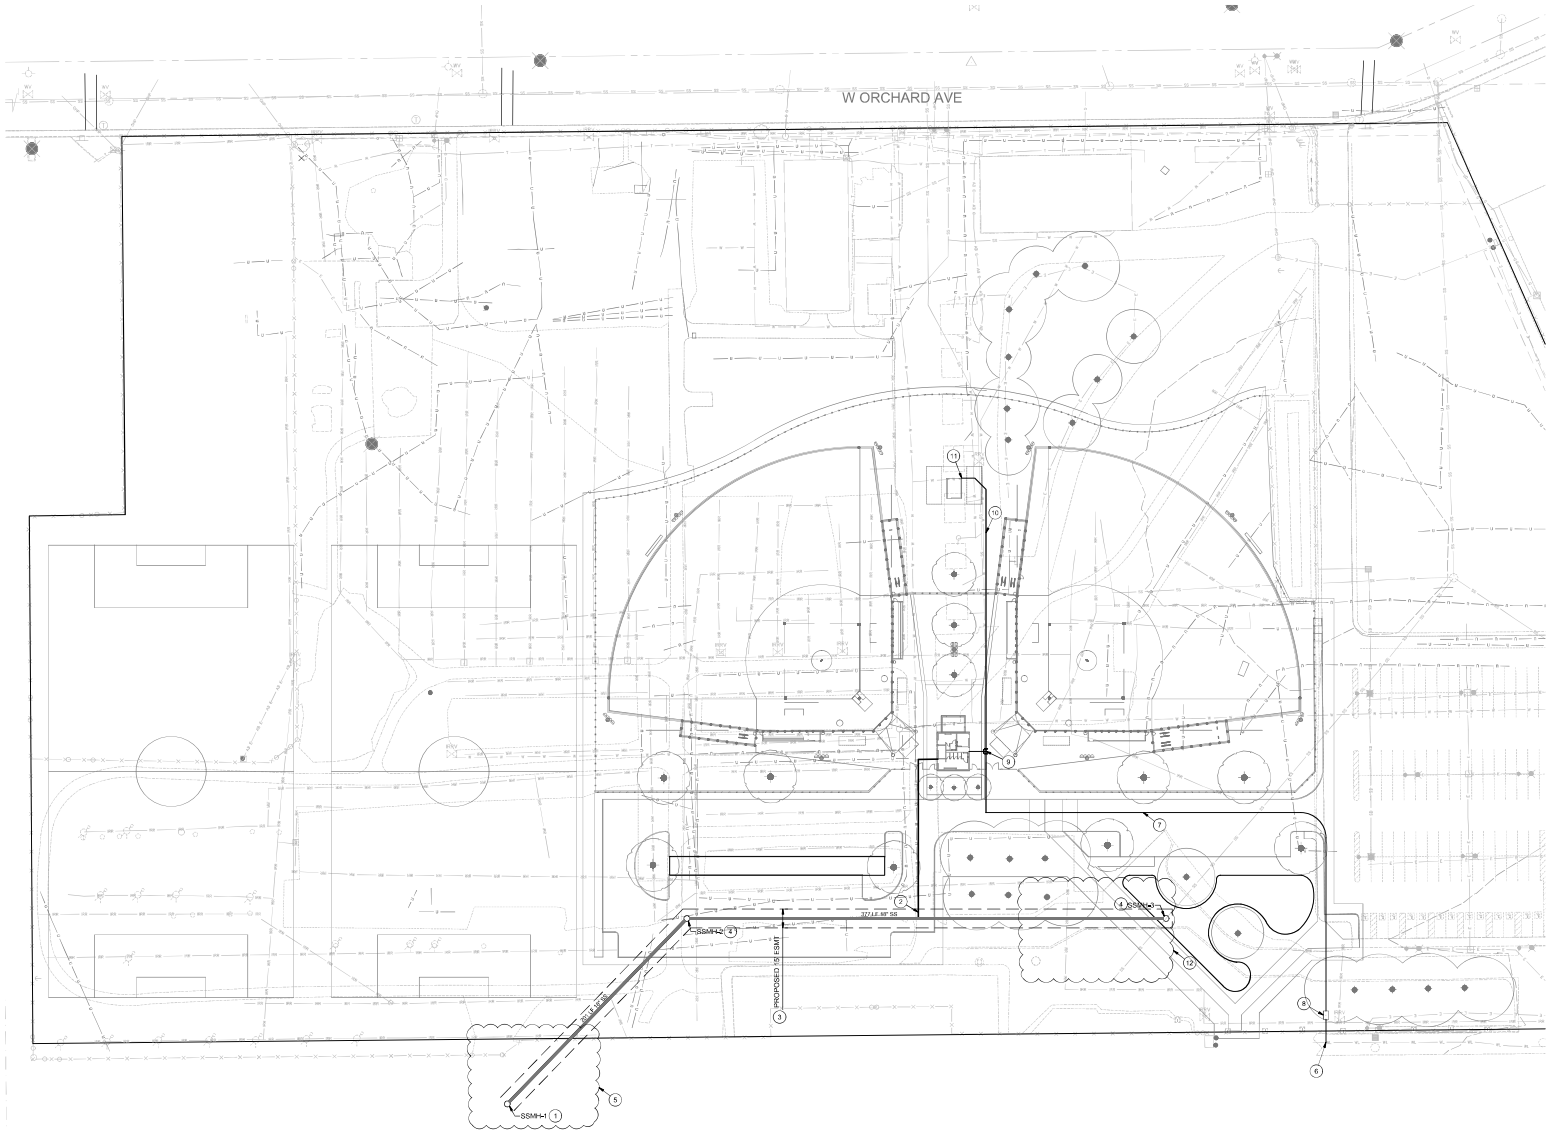

Scale 1" = 40'
0 20 40 80

GENERAL CONSTRUCTION NOTE

1. EXISTING UTILITIES ON-SITE TO BE ABANDONED/DEMOLISHED, PENDING FURTHER REVIEW.

KEYED NOTES

1. INSTALL NEW MANHOLE ON EXISTING SEWER LINE. ROUTE SEWER AS SHOWN.
2. 6" SANITARY SEWER PIPE TO CONNECT TO RELOCATED SEWER MAIN.
3. RELOCATED 18" SEWER MAIN IN PUBLIC UTILITY EASEMENT. EASEMENT WIDTH SHALL BE 15' MINIMUM AND WILL LIKELY BE WIDER PENDING FINAL DESIGN. EASEMENT WILL BE ESTABLISHED PER CITY OF HERMISTON DESIGN STANDARDS, SECTION 4.0024
4. SANITARY SEWER MANHOLE PER CITY OF HERMISTON STANDARDS.
5. CONNECT TO EXISTING SANITARY SEWER. ADDITIONAL SURVEY REQUIRED FOR UTILITY/TOPOGRAPHY.
6. HOT TAP EXISTING WATERLINE FOR 2" SERVICE LINE.
7. 2" WATER SERVICE TO CONCESSIONS STAND.
8. 1" WATER METER.
9. 2" MJ TEE.
10. 2" WATER LINE FOR EXTERIOR FROST FREE HOSE BIB.
11. EXTERIOR, FROST FREE HOSE BIB.
12. PBS TO VERIFY SEWER LOCATION. DIFFERS FROM PREVIOUSLY PROVIDED DESIGNS BUT MATCHES UTILITY LOCATE.

BBT ARCHITECTS
1140 sw Simpson Ave., Suite 200
Bend, Oregon 97702
t 541.382.3333 | f 541.389.8033

REGISTERED PROFESSIONAL ENGINEER
89314PE
OREGON
PRELIMINARY
JULY 19, 2019
JOSEPH MICHAEL MEUSE
EXPIRES: DECEMBER 31, 2020

PBS
PBS Engineering and Environmental Inc.
874 Capital St. Ste 250
Salem, OR 97301
503.364.1399
pbsusa.com

HERMISTON SCHOOL DISTRICT
HERMISTON HIGH SCHOOL SOFTBALL FIELDS

600 S 1ST ST
HERMISTON, OR 97838

No.	Description	Date

Project Number 2007
Date 5/13/2020

50% DESIGN DEVELOPMENT

UTILITY PLAN

C200

COPYRIGHT © 4/17/2020 8:55:29 AM BBT ARCHITECTS