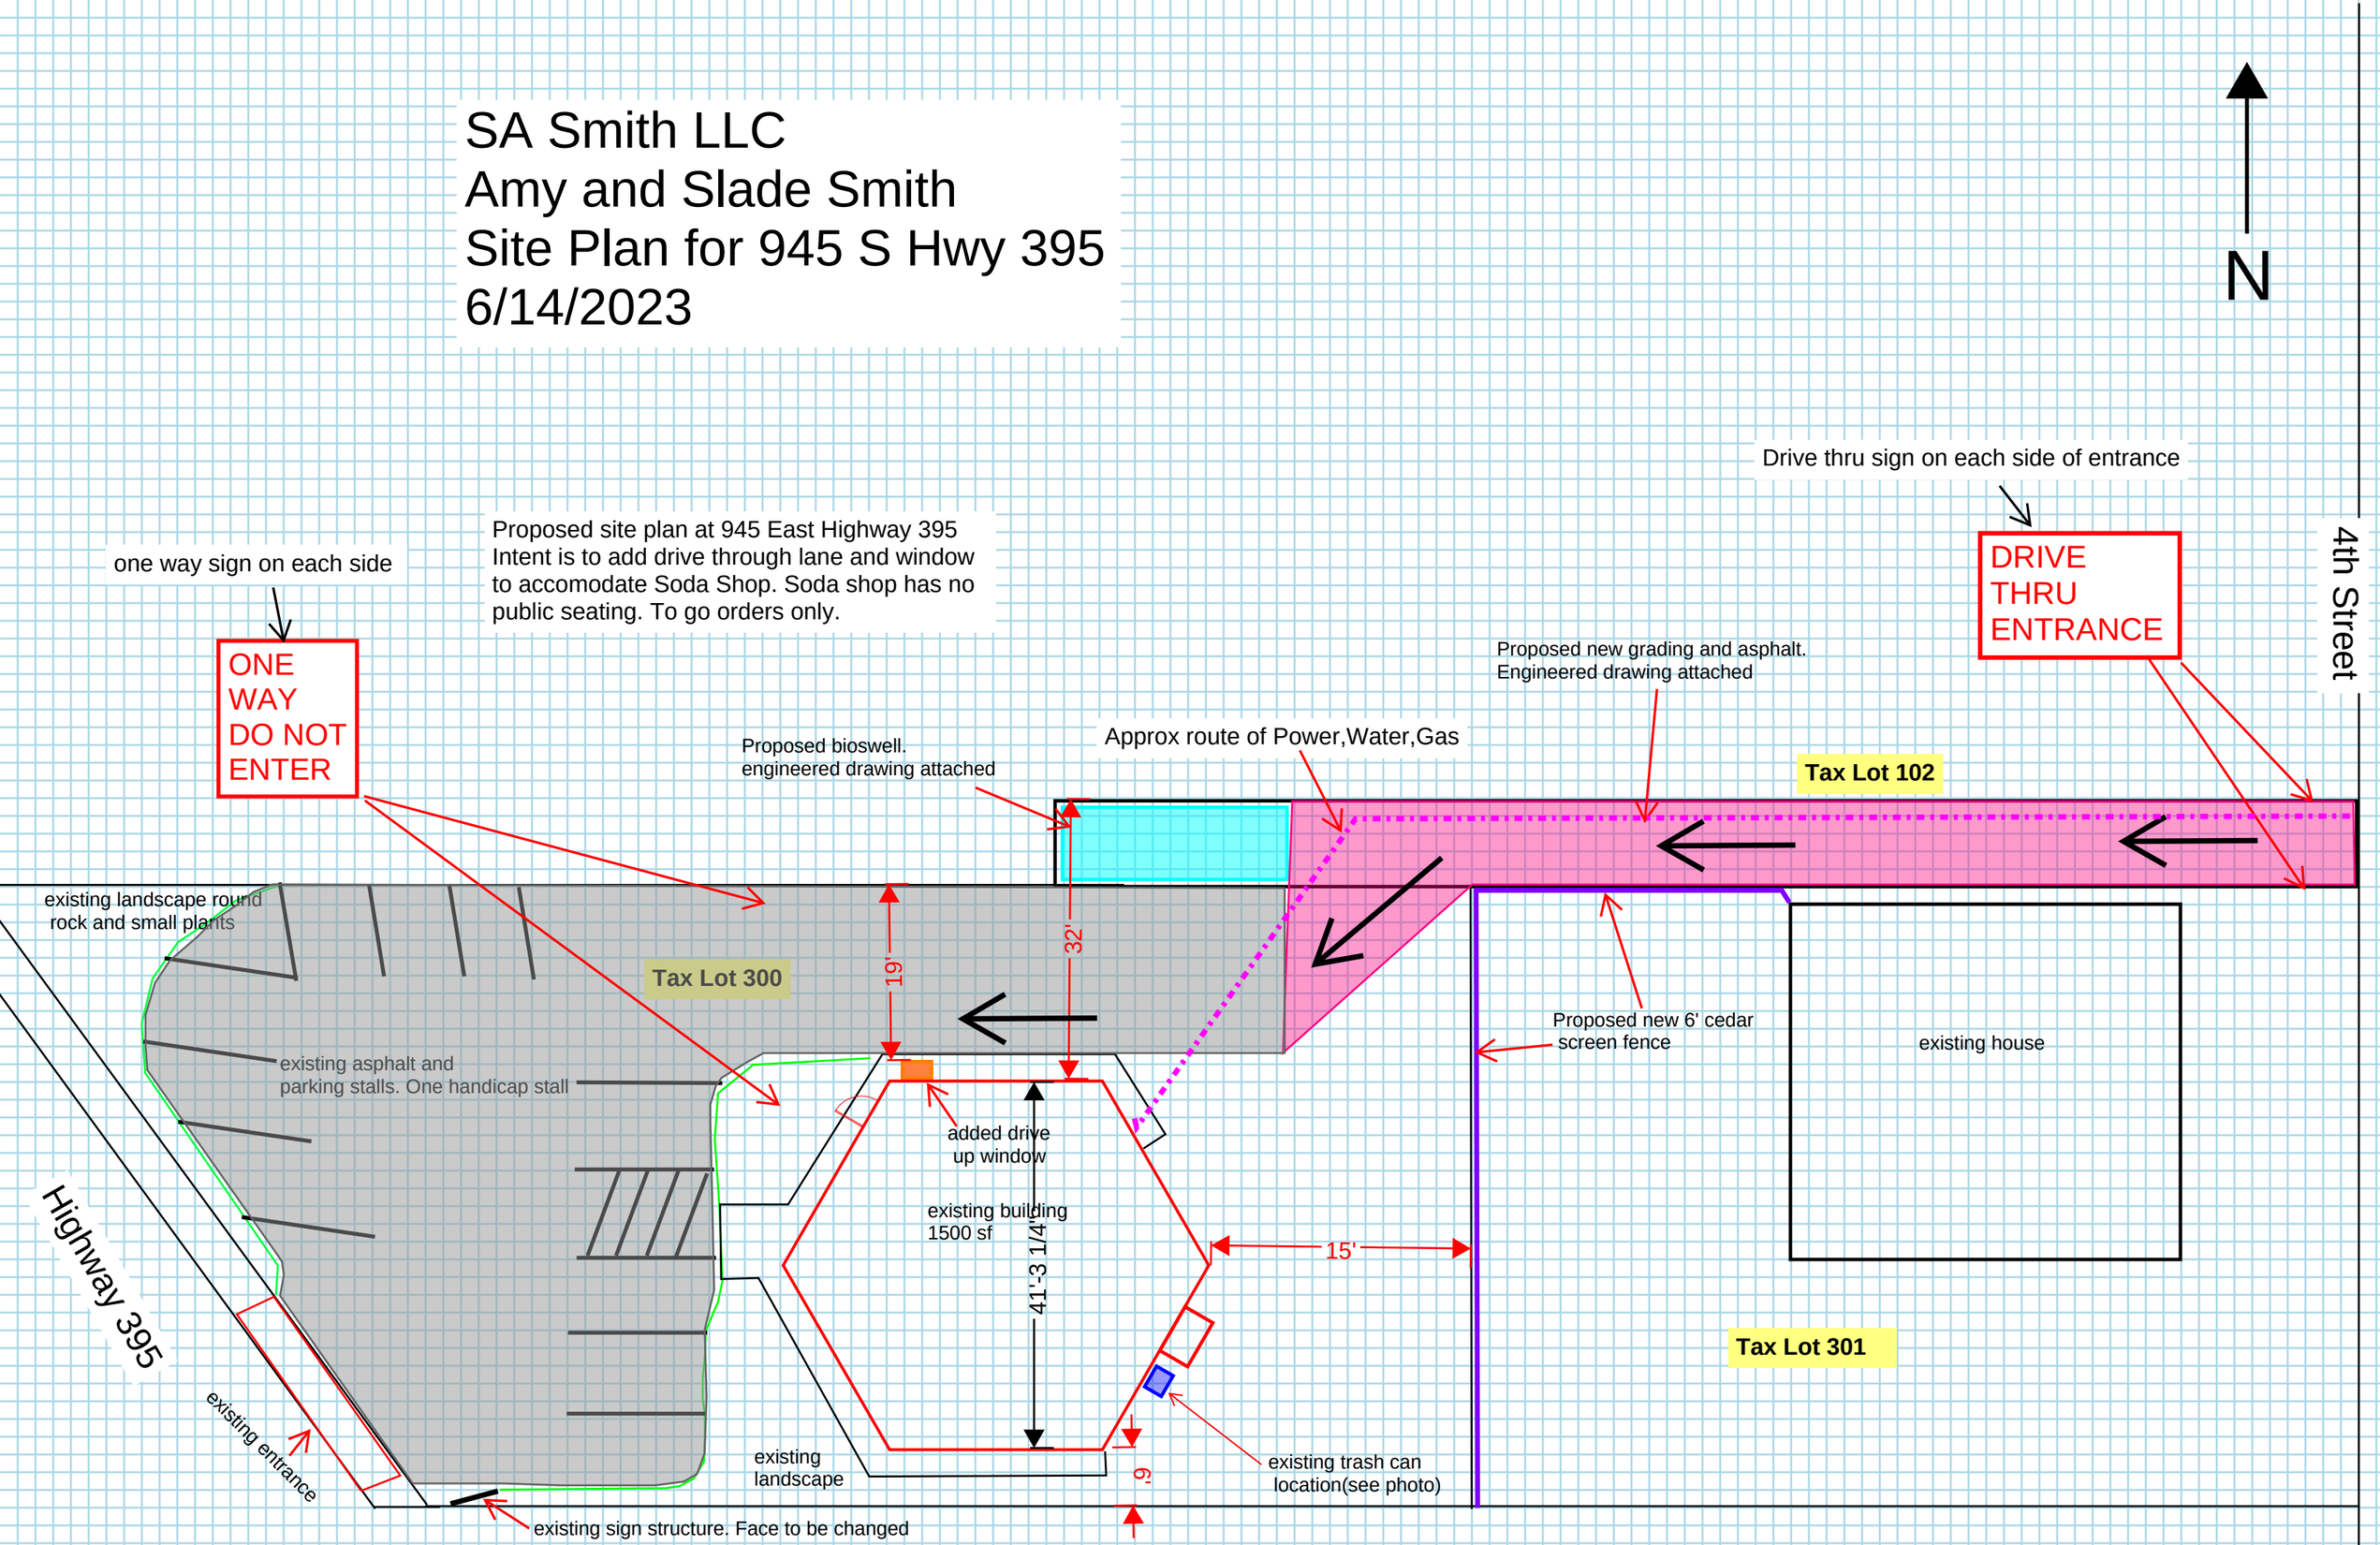SA Smith LLC
Amy and Slade Smith
Site Plan for 945 S Hwy 395
6/14/2023