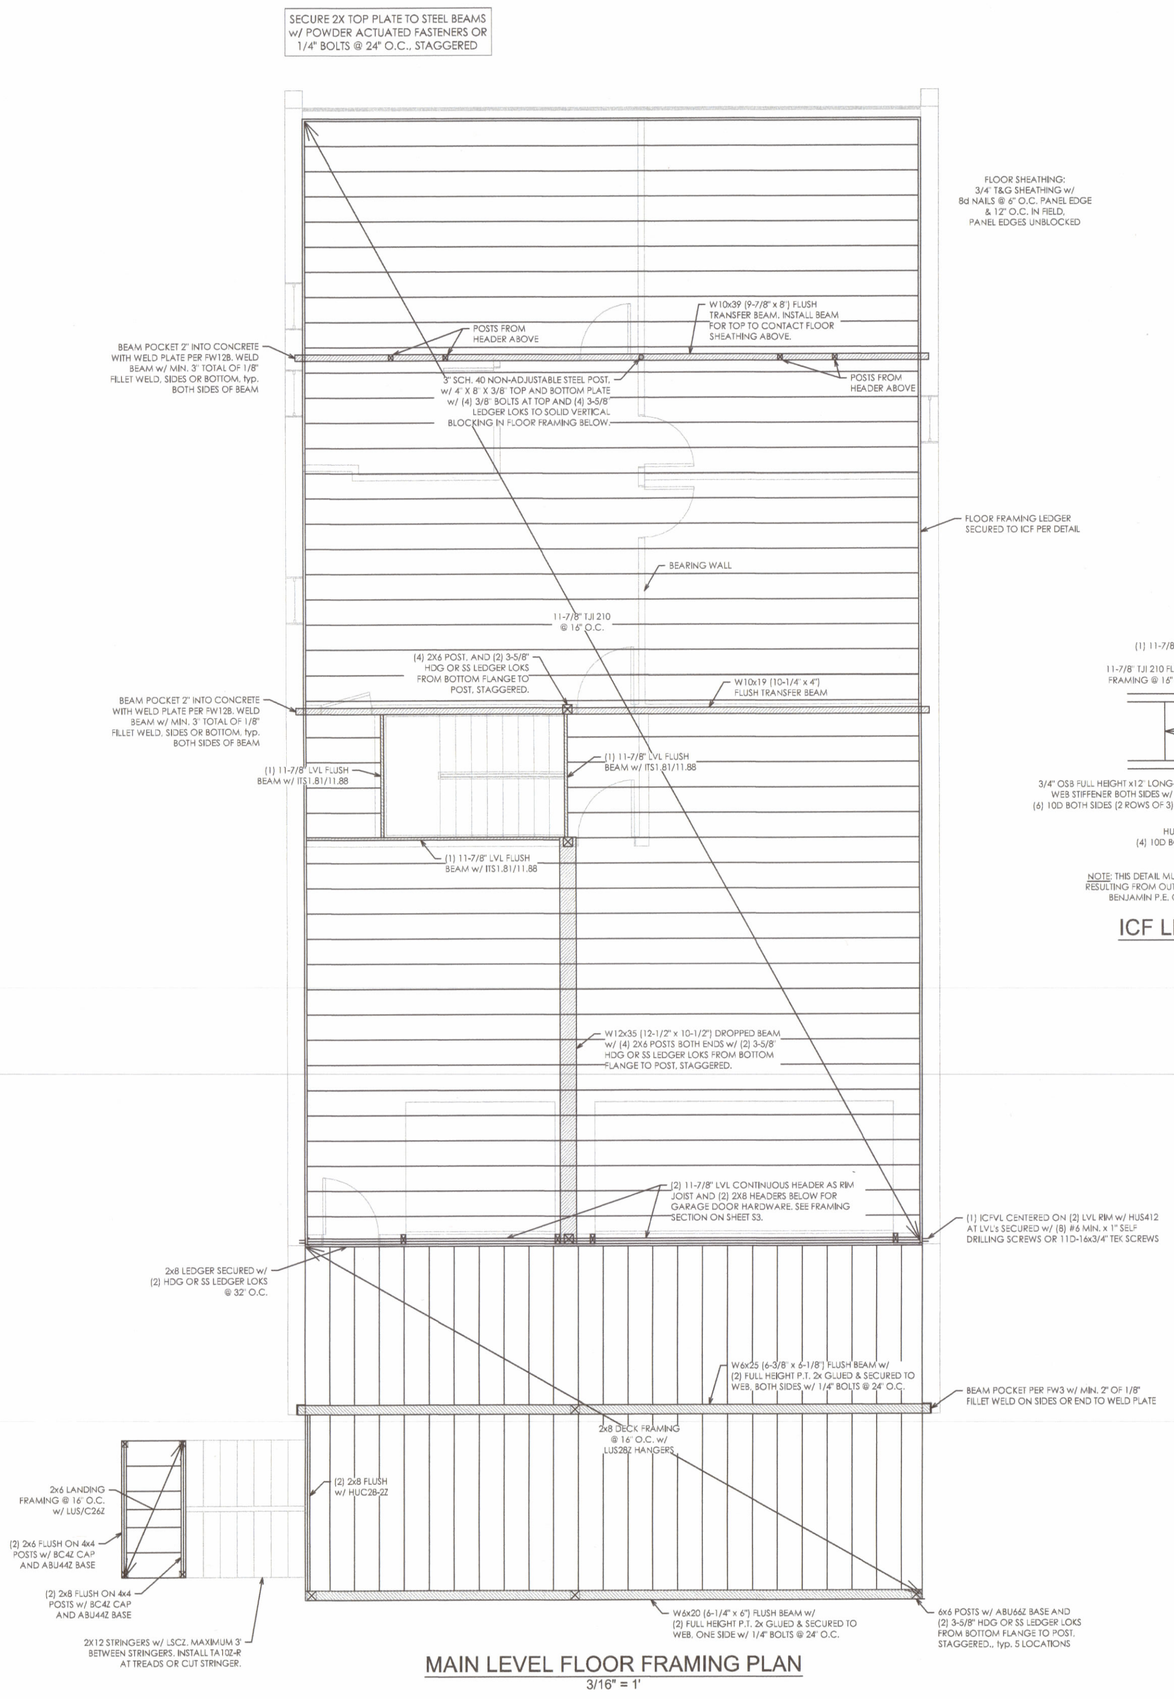

MAIN LEVEL FLOOR FRAMING PLAN
3/16" = 1'

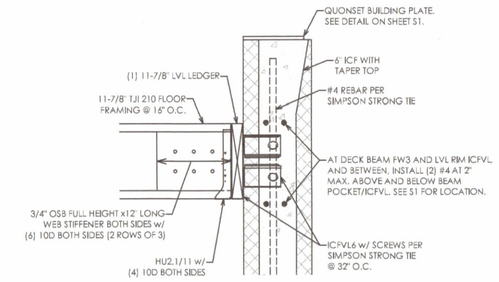

NOTE: THIS DETAIL MUST BE FOLLOWED TO RESIST TENSION FORCES RESULTING FROM OUTWARD THRUST OF QUONSET BUILDING. MARK BENJAMIN P.E. OR REPRESENTATIVE MUST OBSERVE THIS.

ICF LEDGER DETAIL
1" = 1'

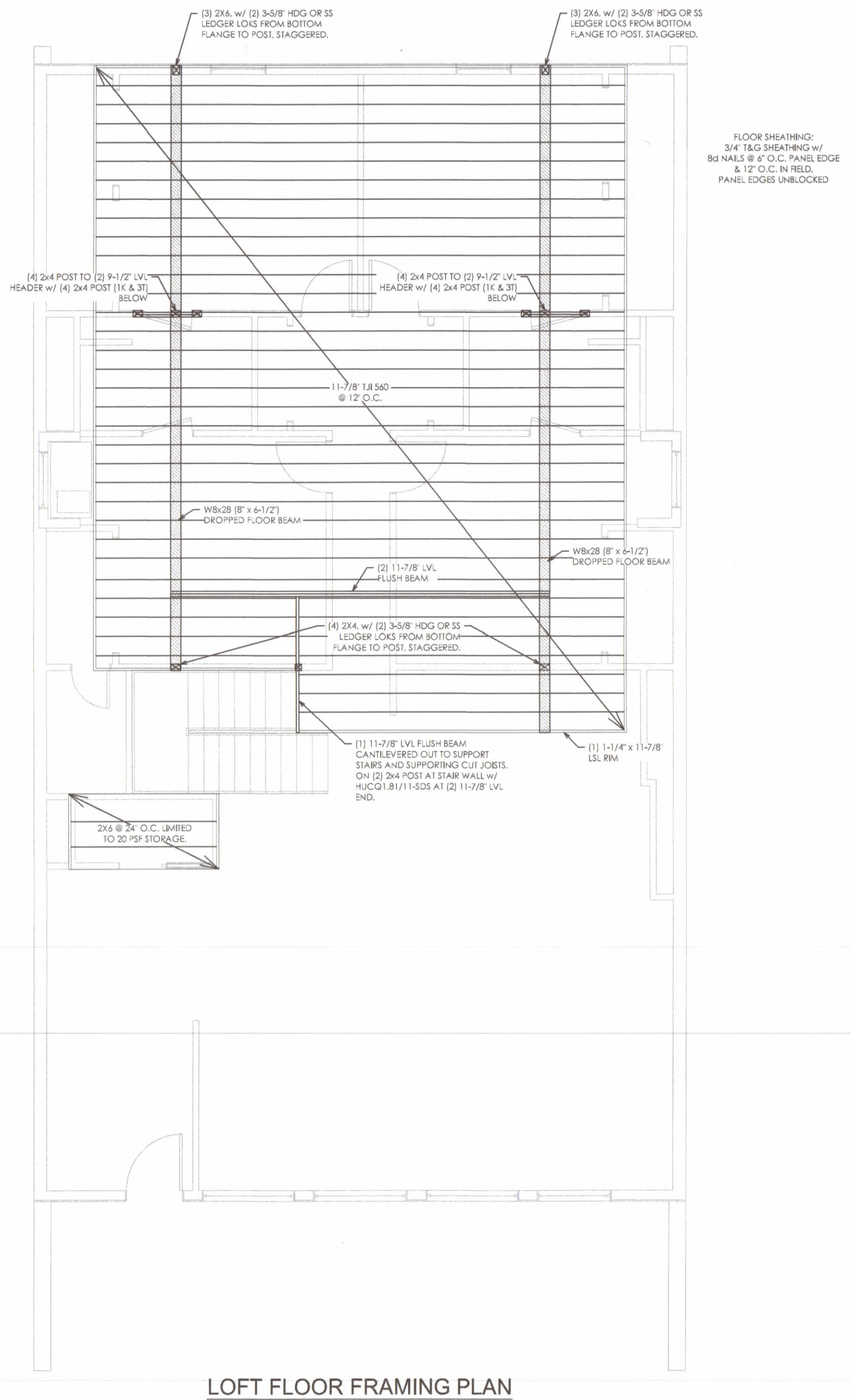

LOFT FLOOR FRAMING PLAN
3/16" = 1'

DURO SPAN HAND WELDED BASEPLATE MANUAL FOR ERECTION OF STEEL PAGE 8

PACKAGE 0 - ANCHOR BOLT PLAN

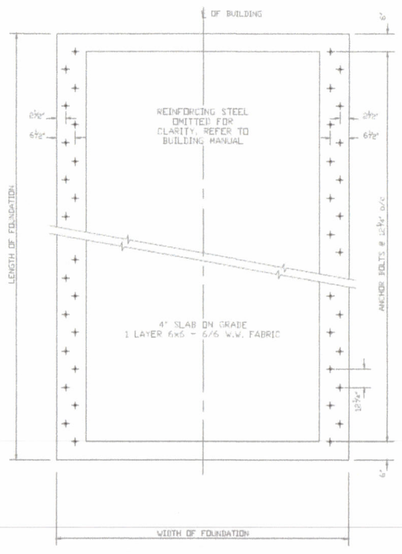

N

SCALE: 3/16" = 1'

S2 FLOOR FRAMING PLAN

PHI-D&E INC. dba
crown jade
DESIGN & ENGINEERING

ENGINEERED FOR THE WAY YOU BUILD...
...DESIGNED FOR THE WAY YOU LIVE

PO BOX 336702
GREELEY, CO 80633
(970) 472-2394; (303) 358-2452
www.crownjade.com

HEGGEN RESIDENCE

NEW QUONSET HOME
AT TBD VEGA RD.
HUERFANO COUNTY

CLIENT:
DAVID AND DEANNA HEGGEN
516 MEADOW KNOLL CT.
KELLER, TX
PHONE: 817-675-2477

DRAFTED BY:
EVAN CHEADLE
ENGINEERING REVIEW:
MARK BENJAMIN / DOUG INGERSOLL / SETH HOOVER
ENGINEER OF RECORD:
MARK BENJAMIN, P.E.

© PHI-D&E Inc. dba Crown Jade Design and Engineering

SCALE:
1/4" = 1' U.N.O.
SHEET SIZE: D (24X36)

FLOOR FRAMING PLAN

FINAL

DATE
10/15/2024

FINAL

10/15/2024
COLORADO REGISTERED PROFESSIONAL ENGINEER MARK BENJAMIN 38390
Mark Benjamin
Digitally signed by Mark Benjamin
Date: 2024.10.15 12:30:29-06'00'
COPIES OF THE ELECTRONICALLY SIGNED STAMP ARE INVALID

ENGINEERS JOB #
HGND1-24179

SHEET
S2