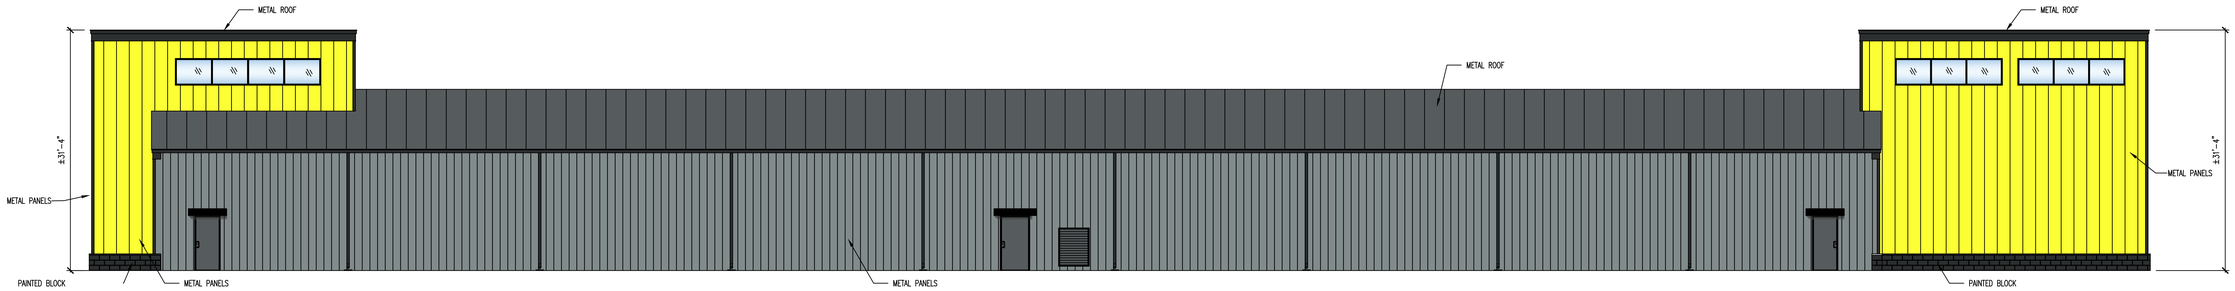

1 A-2 NORTH ELEVATIONS
SCALE 1/8"=1'-0"

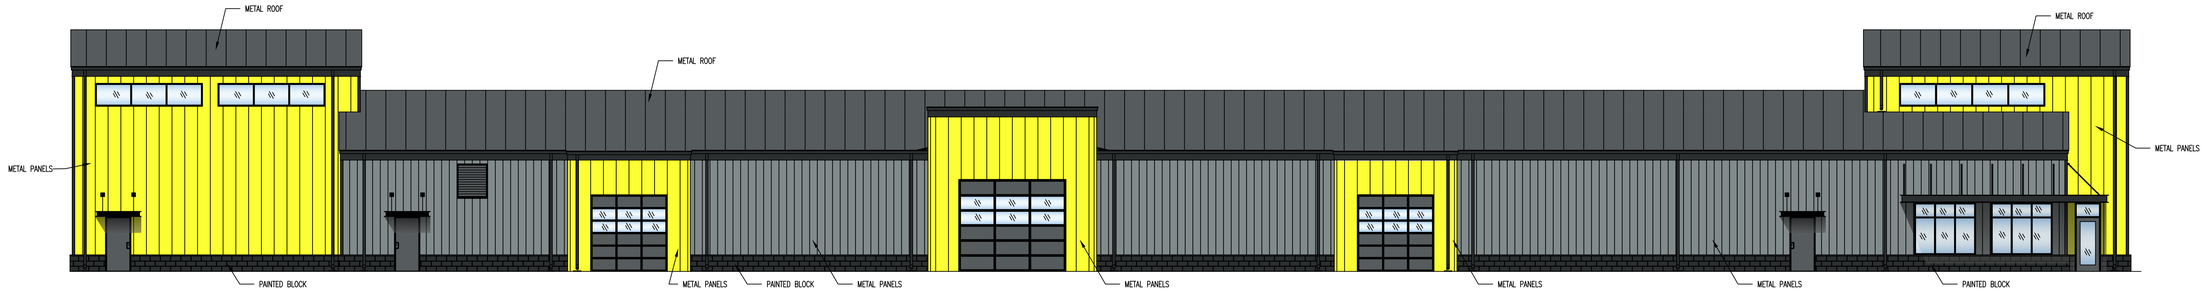

2 A-2 SOUTH ELEVATIONS
SCALE 1/8"=1'-0"

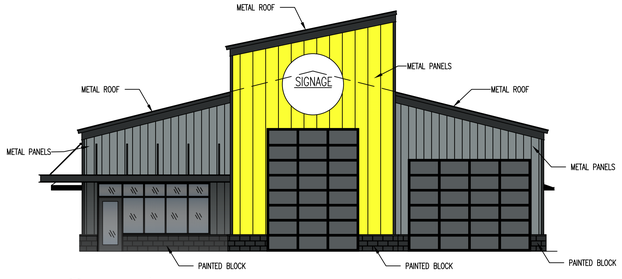

3 A-2 ENTRY / EAST ELEVATIONS
SCALE 1/8"=1'-0"

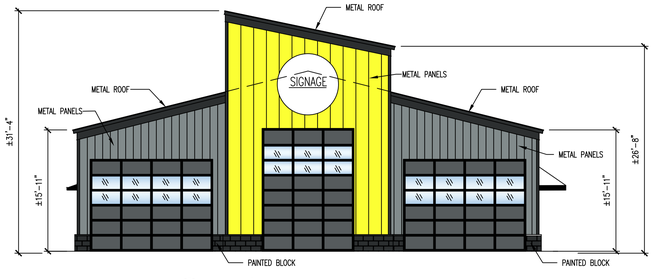

4 A-2 EXIT / WEST ELEVATIONS
SCALE 1/8"=1'-0"

CLARK | GEER | LATHAM
AND ASSOCIATES, INC.
3901 SPRING HILL AVENUE | MOBILE, AL 36608 | 251.344.7073

A NEW TRUCK WASH FACILITY FOR WILWASH, LLC
RUNWAY TRUCKWASH
2000 SOUTH IH 45
HUTCHINS, TEXAS 75141

DESCRIPTION	BY	REV DATE
REVISION LOG		
		11/25/19

PROJECT NUMBER:	1940
DRAWN BY:	KFM
CHECKED BY:	CHECKED
ISSUE DATE:	11/25/19
WILWASH	
	00/00/0000

SHEET TITLE:
ELEVATIONS

SHEET NUMBER:

LAST SAVED:KMOOSE PRINTED BY:KELLIE MOOSE 3/10/2020 1:21:09 PM L:\DWG\1905 Truck Wash Building for CGL\renderings Elevations.dwg