SEE SHEET SP-101 FOR ZONING SUMMARY AND PROPOSED LIST OF CONDITIONS.

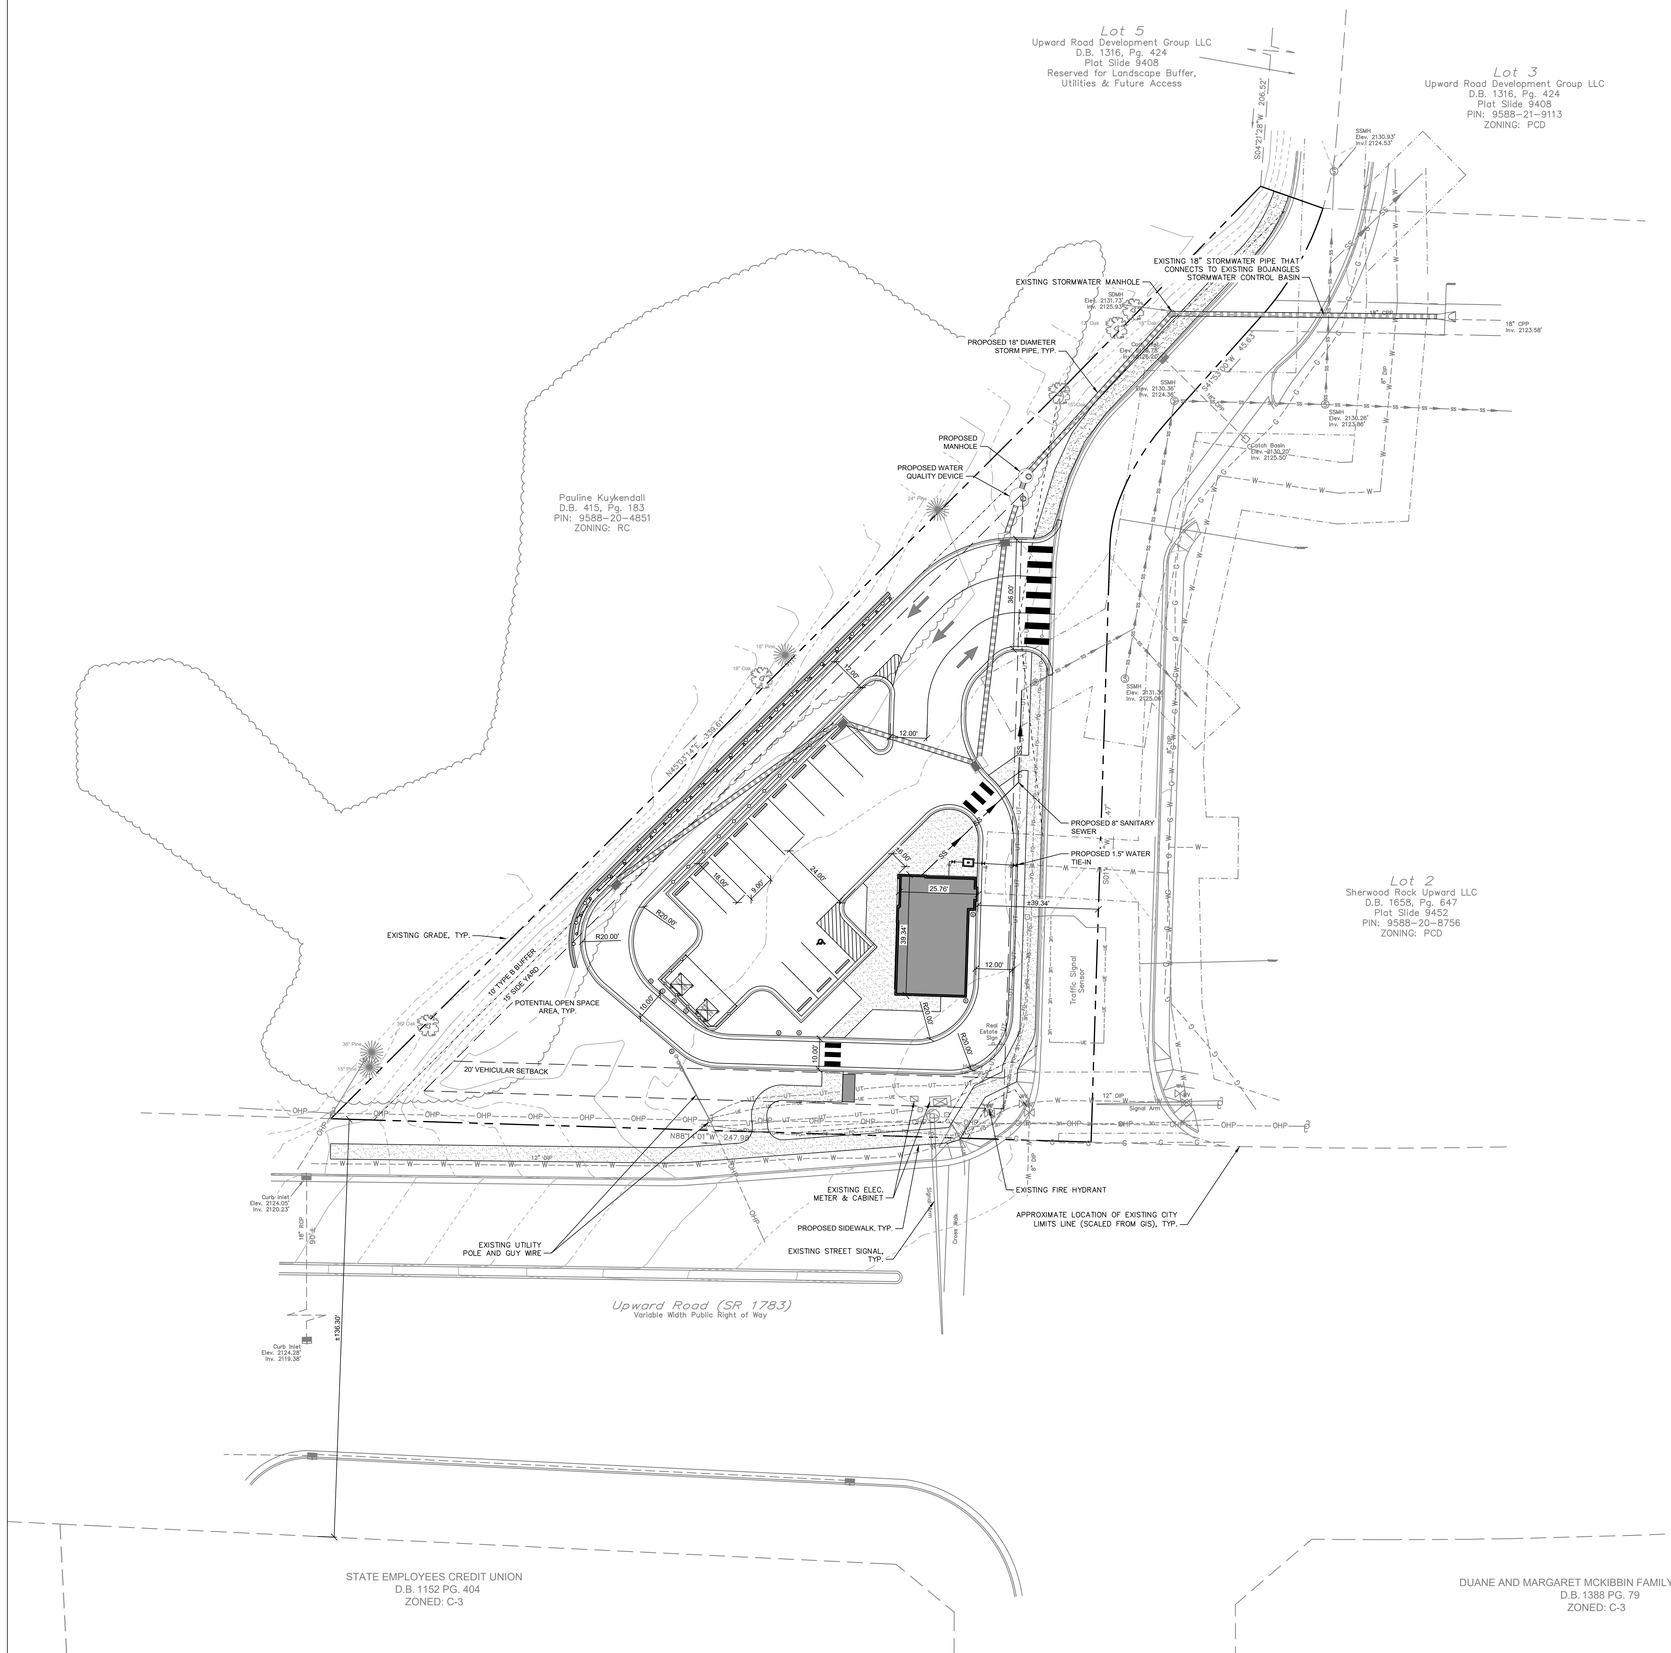

1. CONTRACTOR IS RESPONSIBLE FOR PLACEMENT OF ALL BARRICADES, SIGNAGE, FLAGGERS, SHORING, ETC., TO ENSURE THE SAFETY OF WORKERS AND THE PUBLIC.
2. ALL PAVEMENT CUTS SHALL BE REPLACED ACCORDING TO NORTH CAROLINA DEPARTMENT OF TRANSPORTATION AND THE CITY OF HENDERSONVILLE.

CREATIVE RESPONSIVE EXPERTISE

bloc
Bloc Design
2923 S. Tryon Street, Suite 320
Charlotte, NC 28203
p: 704-940-2883
www.bloc-nc.com
landscape architecture I planning I civil engineering
(a V3 Southeast company)

HENDERSONVILLE DRIVE-IN RESTAURANT

14147 Upward Crossing Dr.
Flat Rock, NC 28731

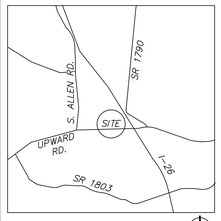

VICINITY MAP 1"=2000'

TOPOGRAPHIC SURVEY DATED NOVEMBER 24, 2021 PROVIDED BY CAROLINA SURVEYORS, INC.

FOR REVIEW ONLY

Disclaimer ©2022:
Information contained in this document is the property of V3 Southeast and the project client listed on this document. The reproduction, copying, and other use without written consent is prohibited and may be subject to legal action to the fullest extent possible.

SCALE: 1"=20'
0 10' 20' 40'

DATE: 04.29.2022	MPIC: CCB
DRAWN BY: DFS	REVIEWED BY: DT

PROJECT NUMBER: 00971.00

PRELIMINARY UTILITY PLAN

REVISIONS:

SP-102

PRELIMINARY SITE PLAN