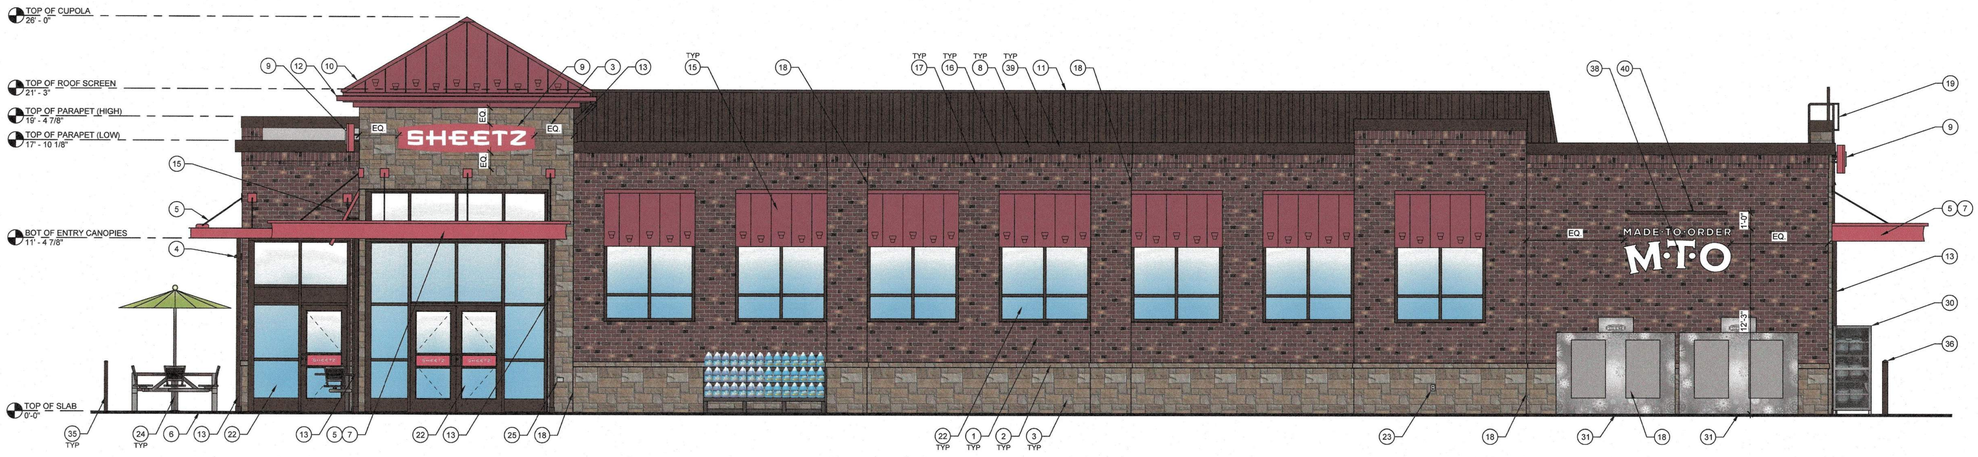

1 FRONT ELEVATION
1/4" = 1'-0"

TYPICAL EXTERIOR ELEVATION NOTES:

- ALL LIGHTS SHOWN ABOVE AND/OR BELOW DOORS OR WINDOWS ARE TO BE CENTERED ON THE DOOR OR WINDOW UNLESS NOTED OTHERWISE.
- FIXTURES/EQUIPMENT BETWEEN TWO DOORS OR WINDOWS ARE TO BE CENTERED EQUALLY.
- EXTERIOR SEALANT FOR STONE SHALL COMPLY WITH SECTION 07 9005 JOINT SEALANTS, GENERAL BUILDING FASCADE WEATHER SEALANT AND SHALL MATCH THE COLOR OF THE STORE.

EXTERIOR ELEVATION KEYNOTES:

1. BRICK VENEER, COLOR: 680 BY CONTINENTAL BRICK COMPANY. SEE MASONRY SPEC
2. CAST STONE SILL, COLOR: CRAB ORCHARD. SEE MASONRY SPEC
3. ANCHORED CAST STONE MASONRY VENEER, COLOR: CRAB ORCHARD. SEE MASONRY SPEC
4. EXTERIOR LIGHT FIXTURE, REFER TO ELECTRICAL DRAWINGS
5. ARCHITECTURAL CANOPY, COLOR: REGAL RED, PREMIUM TWO-COAT KYNAR FINISH
6. BRICK PAVER WALKWAY
7. LIGHTED CURVED FASCIA CANOPY ATTACHMENT
8. METAL COPING, COLOR: DARK BRONZE
9. WALL MOUNTED BUILDING SIGN, SEE SHEET A200.
10. STANDING SEAM METAL ROOF, COLOR: BRITE RED
11. ROOF EQUIPMENT SCREEN, COLOR: DARK BRONZE
12. GUTTER, COLOR TO MATCH CUPOLA COLOR
13. DOWNSPOUT, COLOR: DARK BRONZE
14. DRIVE-THRU WINDOW (IF APPLICABLE)
15. METAL STANDING SEAM SHED STYLE AWNING AND FRAME ASSEMBLY, ROOF COLOR: BRITE RED, FRAME COLOR: DARK BRONZE
16. BRICK SOLDIER COURSE, COLOR: 680 BY CONTINENTAL BRICK COMPANY. SEE MASONRY SPEC
17. BRICK ROWLOCK COURSE, COLOR: 680 BY CONTINENTAL BRICK COMPANY. SEE MASONRY SPEC
18. CONTROL JOINT, SEE MASONRY SPEC
19. STEEL ROOF LADDER AND CRANKY POST, COLOR: DARK BRONZE
20. STANDARD THROUGH WALL SCUPPER WITH CONDUCTOR HEAD & DOWNSPOUT, COLOR: DARK BRONZE
21. OVERFLOW SCUPPER
22. ALUMINUM STOREFRONT SYSTEM, SEE A600
23. EXTERIOR HOSE BIB, REFER TO PLUMBING DRAWINGS
24. OUTDOOR FURNITURE
25. ELECTRICAL RECEPTACLE, REFER TO ELECTRICAL DRAWINGS
26. ELECTRICAL EQUIPMENT, REFER TO ELECTRICAL DRAWINGS
27. HM DOOR AND FRAME, COLOR: DARK BRONZE
28. EMERGENCY WATER CONNECTION, REFER TO PLUMBING DRAWINGS
29. SEAMLESS ALUM PANEL SYSTEM WITH EXPOSED FASTENERS, COLOR: DARK BRONZE
30. PROPANE LOCKER
31. ICE MERCHANDISER
32. RTI FILLPORT
33. STEEL BOLLARD, COLOR: DARK BRONZE
34. CO2 FILLPORT
35. DECORATIVE ALUMINUM FENCE, COLOR DARK BRONZE
36. AUTOMATIC DOOR PUSH PLATE AND BOLLARD, BOLLARD COLOR: DARK BRONZE
37. GAS METER AND RISER, REFER TO CIVIL UTILITY PLAN, COLOR: DARK BRONZE
38. MTO GRAPHIC DECAL, SEE SHEET A200.
39. LIGHT CHANNEL AT PARAPET COPING, SEE ARCHITECTURAL AND ELECTRICAL DRAWINGS FOR MORE INFORMATION.
40. MTO DECAL LIGHT BAR, REFER TO ELECTRICAL DRAWINGS FOR MORE INFORMATION.
41. FAUX WINDOWS WITH INTERNAL GRAPHIC
42. E-STOP & SIGN, REFER TO UST DRAWINGS

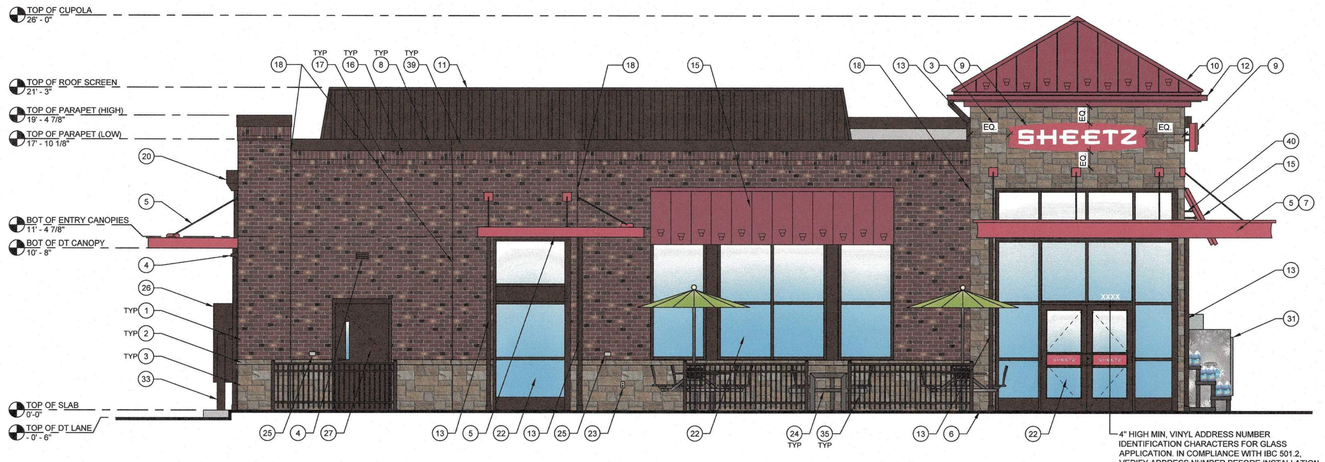

2 LEFT ELEVATION
1/4" = 1'-0"

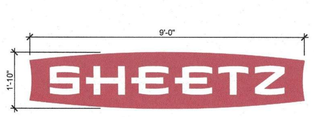

OUTLINE AREA = 14.84 SQ.FT.
BOX AREA = 16.52 SQ.FT.
TYPICAL OF THREE
PROJECTS 10" OFF FACE OF BUILDING

A WALL MOUNTED "SHEETZ" BUILDING SIGN
1/2" = 1'-0"

OUTLINE AREA = 8.38 SQ. FT.
BOX AREA = 21.47 SQ. FT.
TYPICAL OF ONE
PROJECTS 0" OFF FACE OF BUILDING

B WALL MOUNTED "MTO" DECAL
1/2" = 1'-0"

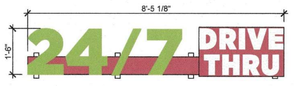

BOX AREA = 12.64 SQ. FT.
TYPICAL OF ONE
PROJECTS 10" OFF FACE BUILDING

C WALL MOUNTED "24/7 DRIVE THRU" BUILDING SIGN
1/2" = 1'-0"

Convenience Architecture and Design P.C.
351 Sheetz Way, Claysburg, PA 16625
phone (814) 239-6013
email tcolumbu@sheetz.com
web site www.sheetz.com

PROJECT NAME:
NEW SHEETZ STORE

FLAT ROCK BALLENGER RD

Int. of Ballenger Road
and Upward Road
Flat Rock, NC 28731

OWNER:
SHEETZ, INC.

5700 SIXTH AVE.
ALTOONA, PA 16602

CONSULTANT

THOMAS M. COLUMBUS
REGISTERED ARCHITECT
NORTH CAROLINA
CLAYSBURG, PA
01-08-2026

PROFESSIONAL

KEYPLAN

MARK	DATE	DESCRIPTION

ISSUE:	01.12.2025
SITE ID NO:	214697
AUTHOR BY:	RJK
REVIEW BY:	TMC
VERSION:	6139_v1.9

EXTERIOR ELEVATIONS

A200

PERMIT REVIEW DRAWINGS

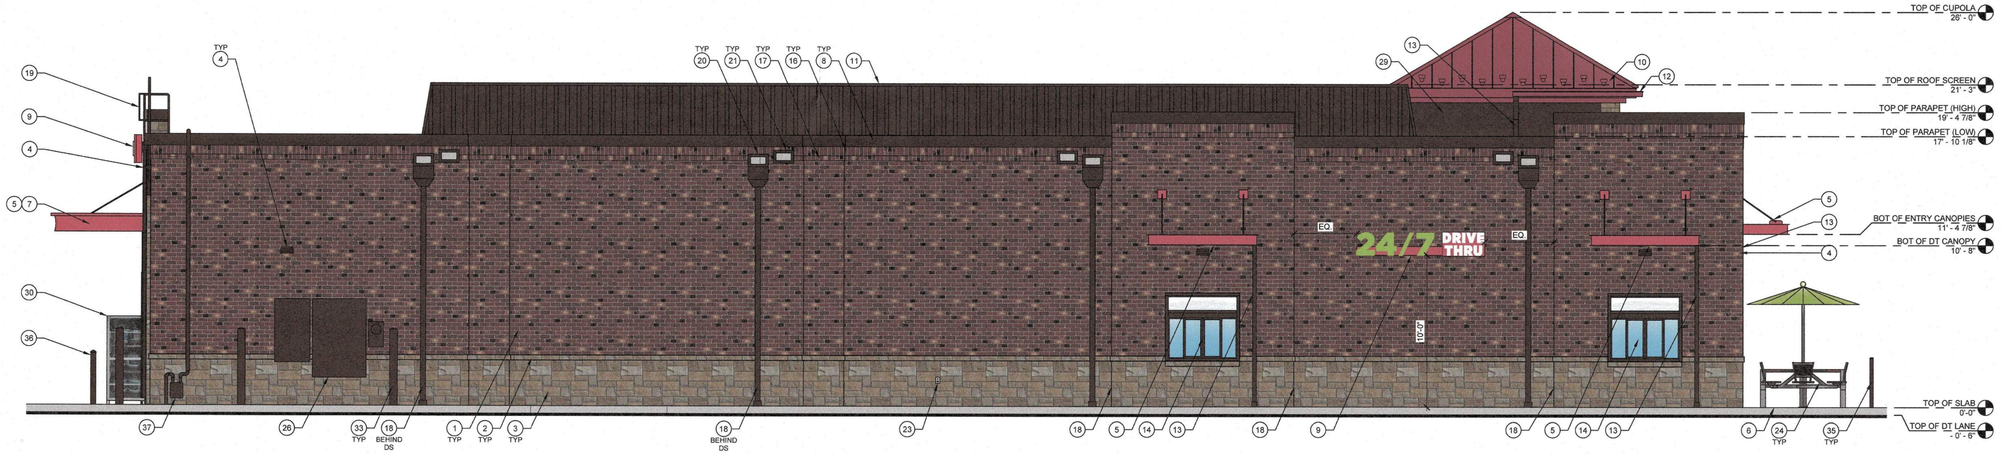

3 REAR ELEVATION
1/4" = 1'-0"

TYPICAL EXTERIOR ELEVATION NOTES:

- ALL LIGHTS SHOWN ABOVE AND/OR BELOW DOORS OR WINDOWS ARE TO BE CENTERED ON THE DOOR OR WINDOW UNLESS NOTED OTHERWISE.
- FIXTURES/EQUIPMENT BETWEEN TWO DOORS OR WINDOWS ARE TO BE CENTERED EQUALLY.
- EXTERIOR SEALANT FOR STONE SHALL COMPLY WITH SECTION 07 9005 JOINT SEALANTS, GENERAL BUILDING FASCADE WEATHER SEALANT AND SHALL MATCH THE COLOR OF THE STORE.

EXTERIOR ELEVATION KEYNOTES:

1. BRICK VENEER, COLOR: 680 BY CONTINENTAL BRICK COMPANY. SEE MASONRY SPEC
2. CAST STONE SILL, COLOR: CRAB ORCHARD. SEE MASONRY SPEC
3. ANCHORED CAST STONE MASONRY VENEER, COLOR: CRAB ORCHARD. SEE MASONRY SPEC
4. EXTERIOR LIGHT FIXTURE, REFER TO ELECTRICAL DRAWINGS
5. ARCHITECTURAL CANOPY, COLOR: REGAL RED, PREMIUM TWO-COAT KYNAR FINISH
6. BRICK PAVER WALKWAY
7. LIGHTED CURVED FASCIA CANOPY ATTACHMENT
8. METAL COPING, COLOR: DARK BRONZE
9. WALL MOUNTED BUILDING SIGN, SEE SHEET A200.
10. STANDING SEAM METAL ROOF, COLOR: BRITE RED
11. ROOF EQUIPMENT SCREEN, COLOR: DARK BRONZE
12. GUTTER, COLOR TO MATCH CUPOLA COLOR
13. DOWNSPOUT, COLOR: DARK BRONZE
14. DRIVE-THRU WINDOW (IF APPLICABLE)
15. METAL STANDING SEAM SHED STYLE AWNING AND FRAME ASSEMBLY, ROOF COLOR: BRITE RED, FRAME COLOR: DARK BRONZE
16. BRICK SOLDIER COURSE, COLOR: 680 BY CONTINENTAL BRICK COMPANY. SEE MASONRY SPEC
17. BRICK ROWLOCK COURSE, COLOR: 680 BY CONTINENTAL BRICK COMPANY. SEE MASONRY SPEC
18. CONTROL JOINT, SEE MASONRY SPEC
19. STEEL ROOF LADDER AND CRANKY POST, COLOR: DARK BRONZE
20. STANDARD THROUGH WALL SCUPPER WITH CONDUCTOR HEAD & DOWNSPOUT, COLOR: DARK BRONZE
21. OVERFLOW SCUPPER
22. ALUMINUM STOREFRONT SYSTEM, SEE A600
23. EXTERIOR HOSE BIB, REFER TO PLUMBING DRAWINGS
24. OUTDOOR FURNITURE
25. ELECTRICAL RECEPTACLE, REFER TO ELECTRICAL DRAWINGS
26. ELECTRICAL EQUIPMENT, REFER TO ELECTRICAL DRAWINGS
27. HM DOOR AND FRAME, COLOR: DARK BRONZE
28. EMERGENCY WATER CONNECTION, REFER TO PLUMBING DRAWINGS
29. SEAMLESS ALUM PANEL SYSTEM WITH EXPOSED FASTENERS, COLOR: DARK BRONZE
30. PROPANE LOCKER
31. ICE MERCHANDISER
32. RTI FILLPORT
33. STEEL BOLLARD, COLOR: DARK BRONZE
34. CO2 FILLPORT
35. DECORATIVE ALUMINUM FENCE, COLOR DARK BRONZE
36. AUTOMATIC DOOR PUSH PLATE AND BOLLARD, BOLLARD COLOR: DARK BRONZE
37. GAS METER AND RISER, REFER TO CIVIL UTILITY PLAN, COLOR: DARK BRONZE
38. MTO GRAPHIC DECAL, SEE SHEET A200.
39. LIGHT CHANNEL AT PARAPET COPING, SEE ARCHITECTURAL AND ELECTRICAL DRAWINGS FOR MORE INFORMATION.
40. MTO DECAL LIGHT BAR, REFER TO ELECTRICAL DRAWINGS FOR MORE INFORMATION.
41. FAUX WINDOWS WITH INTERNAL GRAPHIC
42. E-STOP & SIGN, REFER TO UST DRAWINGS

4 RIGHT ELEVATION
1/4" = 1'-0"

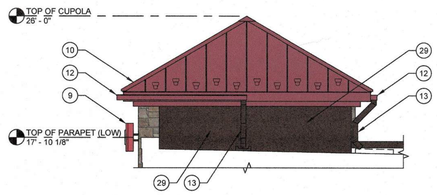

5 CUPOLA ELEVATION FROM ROOF
1/4" = 1'-0"

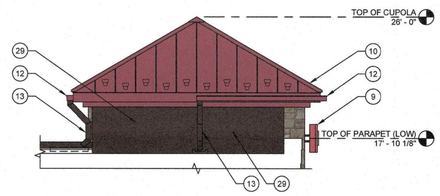

6 CUPOLA ELEVATION FROM ROOF
1/4" = 1'-0"

Convenience Architecture and Design P.C.
351 Sheetz Way, Claysburg, PA 16625
phone (814) 239-6013
email tcolumbo@sheetz.com
web site www.sheetz.com

PROJECT NAME:
NEW SHEETZ STORE

FLAT ROCK BALLENGER RD

Int. of Ballenger Road
and Upward Road
Flat Rock, NC 28731

OWNER:
SHEETZ, INC.

5700 SIXTH AVE.
ALTOONA, PA 16602

CONSULTANT

THOMAS M. COLUMBO REGISTERED ARCHITECT NORTH CAROLINA PA CLAYSBURG
01-08-2026

PROFESSIONAL

KEYPLAN

MARK	DATE	DESCRIPTION

ISSUE:	01.12.2025
SITE ID NO:	214697
AUTHOR BY:	RJK
REVIEW BY:	TMC
VERSION:	6139_v1.9

EXTERIOR ELEVATIONS

A201

PERMIT REVIEW DRAWINGS