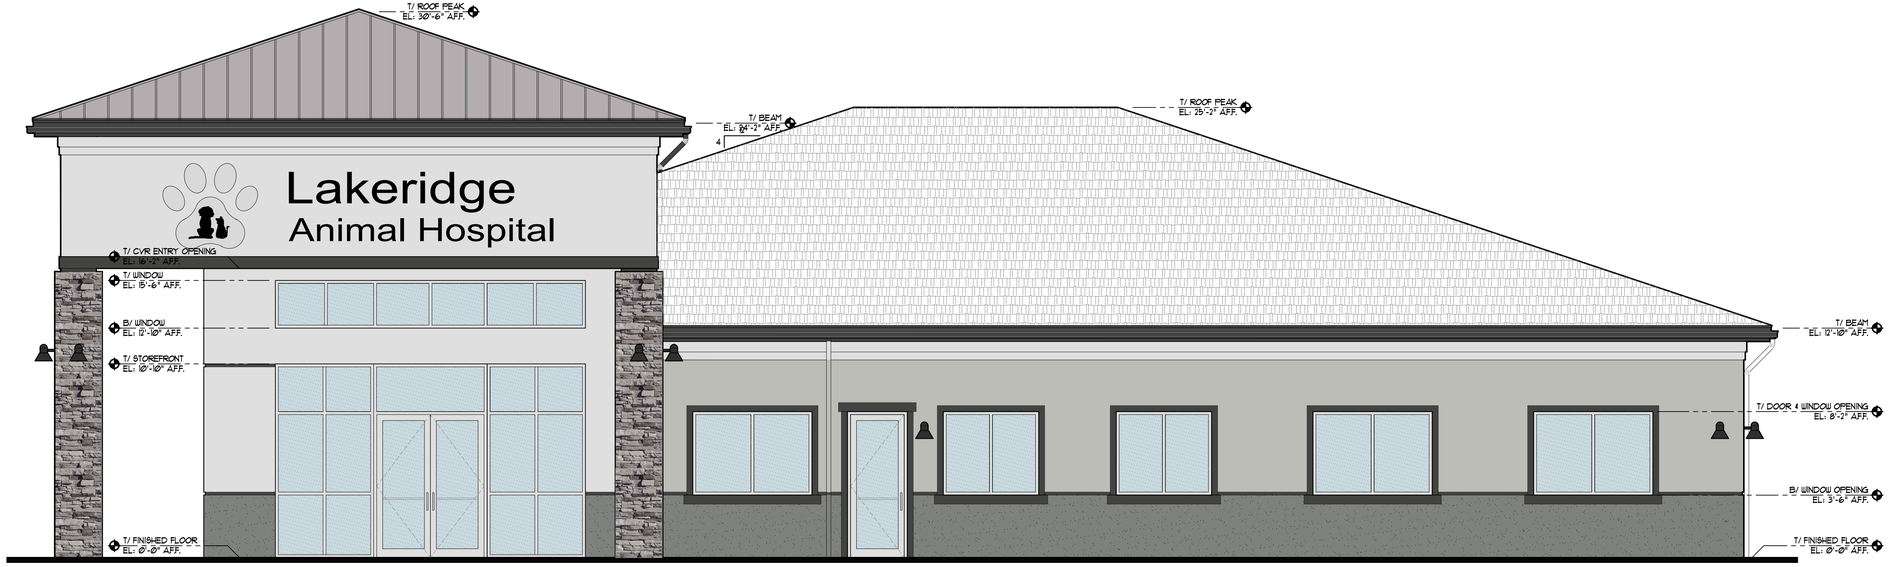

EAST BUILDING ELEVATION
SCALE: 1/4 = 1'-0"
2
A0-1

SOUTH BUILDING ELEVATION
SCALE: 1/4 = 1'-0"
1
A0-1

1 SW 7063 NEBULOUS WHITE - OVER STUCCO

2 SW 7065 ARGOS - OVER STUCCO

3 SW 7067 CITY SCAPE - TEXTURED OVER STUCCO

4 SW 7069 IRON ORE - FASCIA TRIM

5 STONE TRIM: ELDORADO - SILVER LINING STACKED STONE

6 ASPHALT SHINGLE: TIMBERLINE AMERICAN HARVEST - COLOR: FOX HOLLOW GRAY

7 STANDING SEAM METAL ROOF: ATAS INTERNATIONAL, INC. - ATAS FLR160 COLOR DOVE GREY

Eric Trebbien P.A.
AR94258

TrebArc, Inc
architecturedesignstudio
7501 NW 4th Street #212e
Plantation, FL 33317
954.530.1765

STATE OF FLORIDA
ERIC R. TREBBIEN
AR94258
REGISTERED ARCHITECT

Digitally signed by Eric R Trebbien
Date: 2025.02.27 15:08:14 -05'00'

SHEET TITLE:
Building Elevations

PROJECT NAME:
New Ground Up Building and Veterinary Facility for:
Dr Jeffery S. Esch, DVM
State Road 19
Howey in the Hills, Florida 34737
Parcel No.: 02-21-258-0002-000-00500

REVISIONS:

RELEASED FOR:	REVIEW
DATE:	02/04/2025
PROJECT MGR.:	CEL
PROJECT NO.:	24114

A0-1