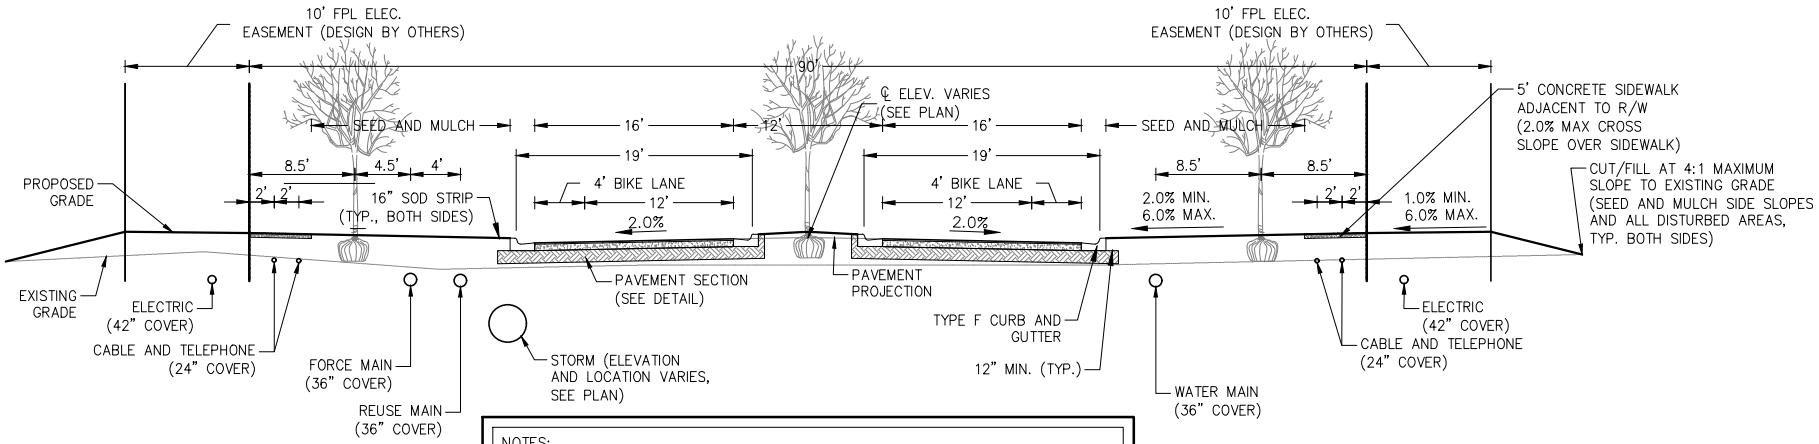

NOTES:

1. CONTRACTOR SHALL GRADE AND DRESS ALL R/W AREAS TO 0.1± FEET AND REMOVE ALL DEBRIS AND ROOTS 3/8" DIAMETER AND LARGER.
2. CABLE/PHONE AND ELECTRIC SHALL BE DESIGNED BY OTHERS (LOCATION SHOWN IS GENERAL GUIDELINE ONLY).

TYPICAL ROADWAY CROSS SECTION FOR 90' RIGHT OF WAY

N.T.S.