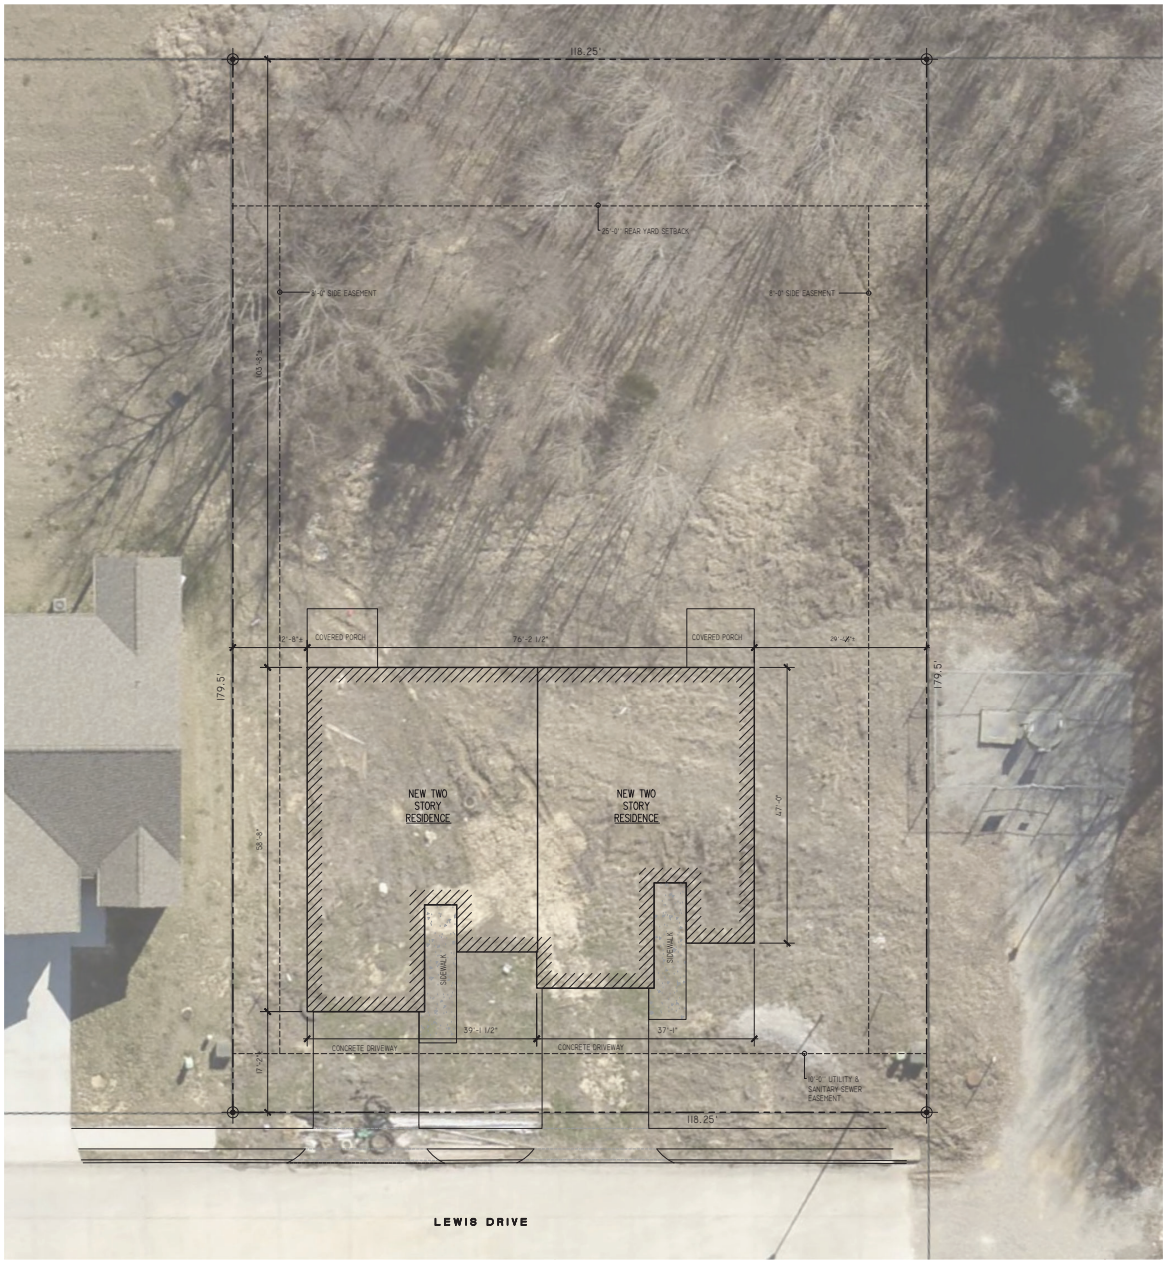

PROPOSED SITE PLAN

SCALE: 1" = 10'-0"

Wren Homes
5790 State Highway 61 Suite 1
Jackson, MO 63755
573.204.7046
info@wrenhomesmo.com

WREN HOMES

Mr. Shawn Wren
New Condominium
1901 & 1903 Lewis Drive
Jackson, Missouri

REVISIONS	BY:
-	-
-	-
-	-
-	-
-	-
-	-
-	-

DRAWING BY: DSW
DATE: 09-08-2025
SCALE: 1"=10'-0"
SHEET NO.
C-1