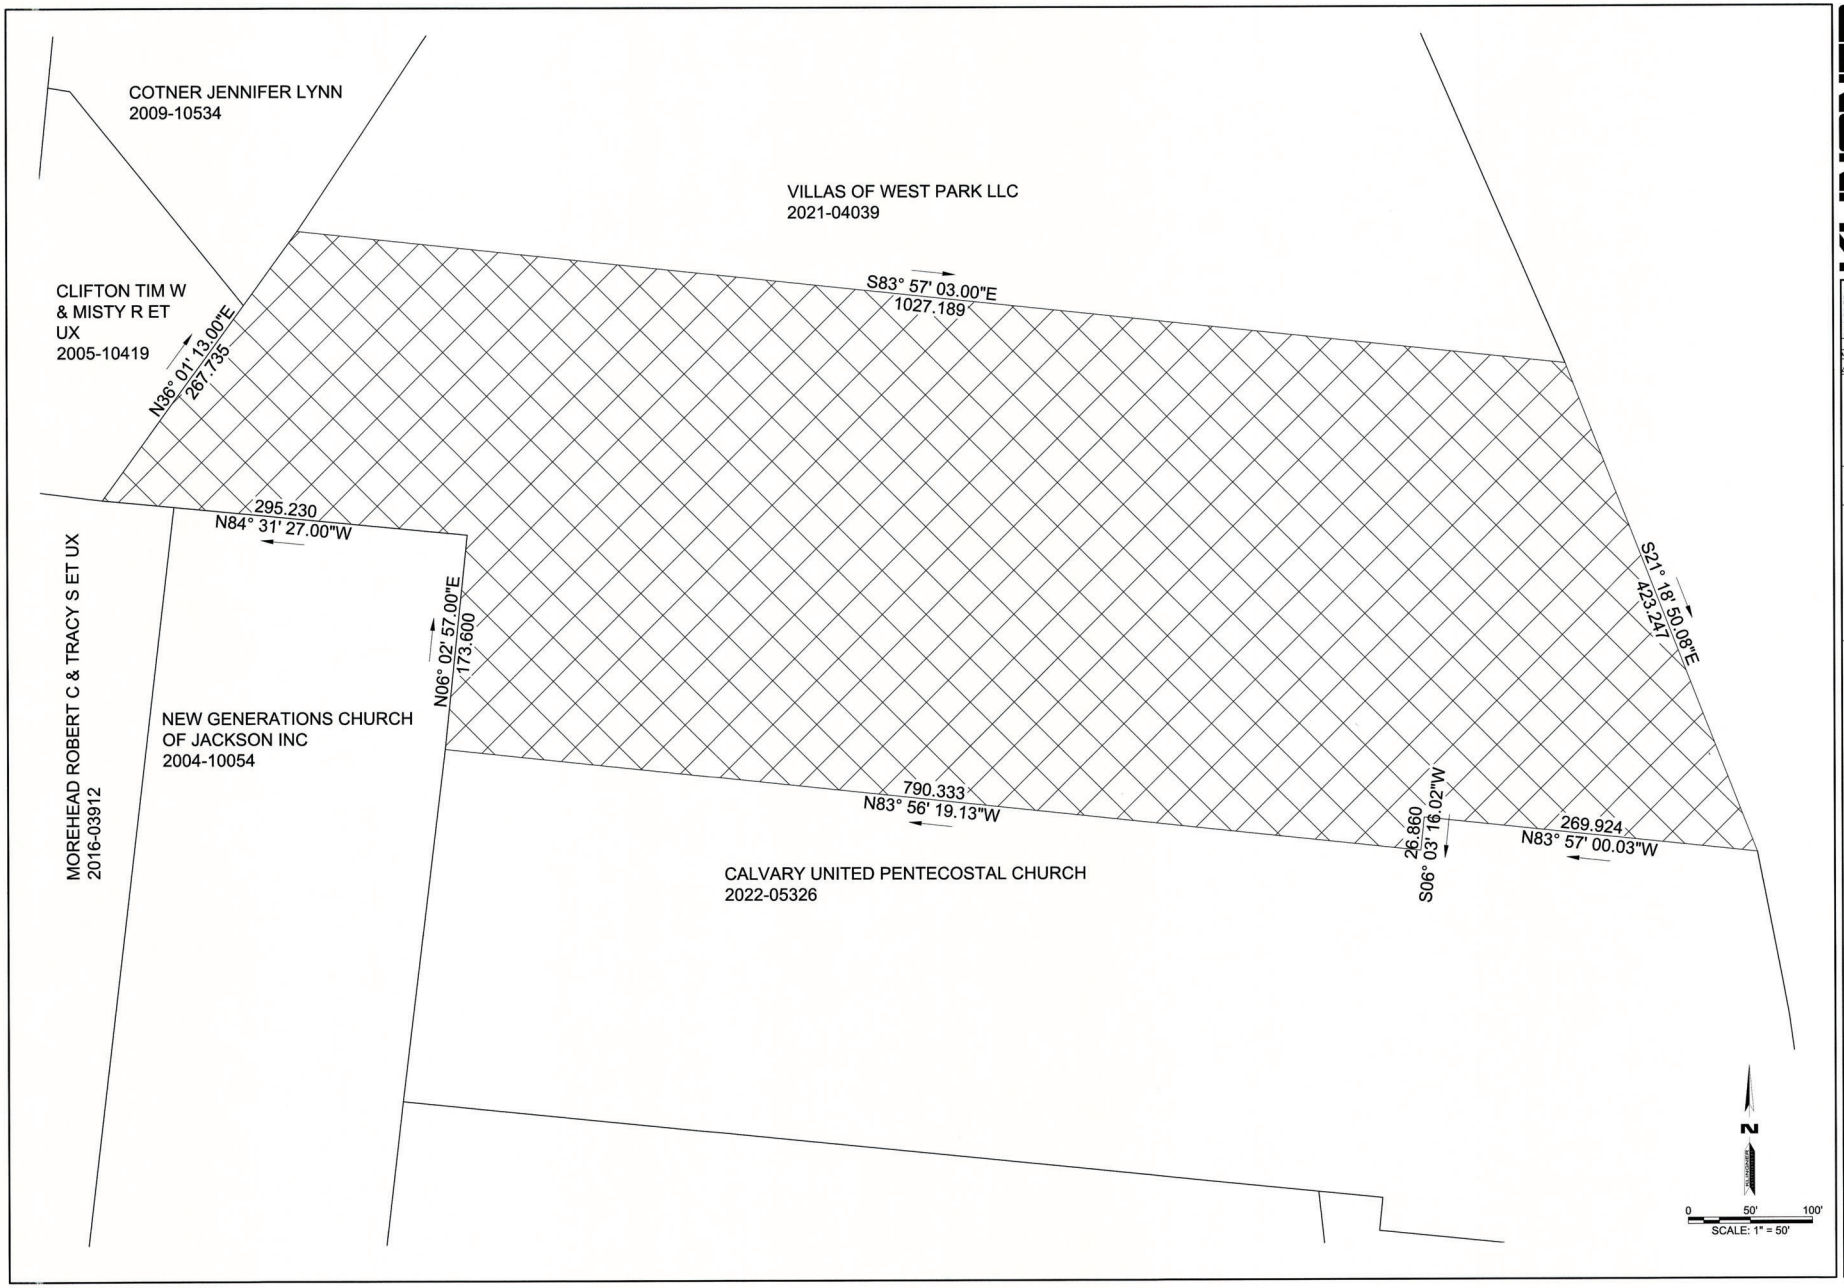

KLINGNER & ASSOCIATES, P.C.
Engineers • Architects • Surveyors
Quincy, Illinois
616 North 24th Street
217.223.3670
www.klingner.com
ILLINOIS DESIGN FIRM
LICENSE #: 184.2738

© 2026 KLINGNER & ASSOCIATES P.C.
This document shall not be used for any purpose or project for which it is not intended. Klingner & Associates P.C. and their Divisions shall be indemnified by the client and held harmless from all claims, damages, liabilities, losses and expenses, including attorneys fees and costs arising out of such misuse or reuse of this document. In addition, unauthorized reproduction of this document, in part or as a whole, is prohibited.

REVISION HISTORY

MARK	DESCRIPTION	DATE	APPR
1	-	-	-

ISSUED FOR 03/09/2026
REVIEW

PRELIMINARY
NOT FOR
CONSTRUCTION

OLD ORCHARD APARTMENTS
FOREFRONT ENTRPRISES
JACKSON, MO

Non-Reduced Sheet Size: 22" x 34"
Full sized plans have been prepared using standard scales. Reduced size plans may not conform to standard scales.

DESIGNED	DRAWN
DCD/CLK	DCD
FIELD	FIELD BOOK
-	-
CHECKED	CHECK DATE
-	-

SHEET TITLE
CONCEPT
SITE/GRADING PLAN

PROJECT NO.
25-8251
DRAWING ISSUED DATE:
03/09/2026
SHEET
C101