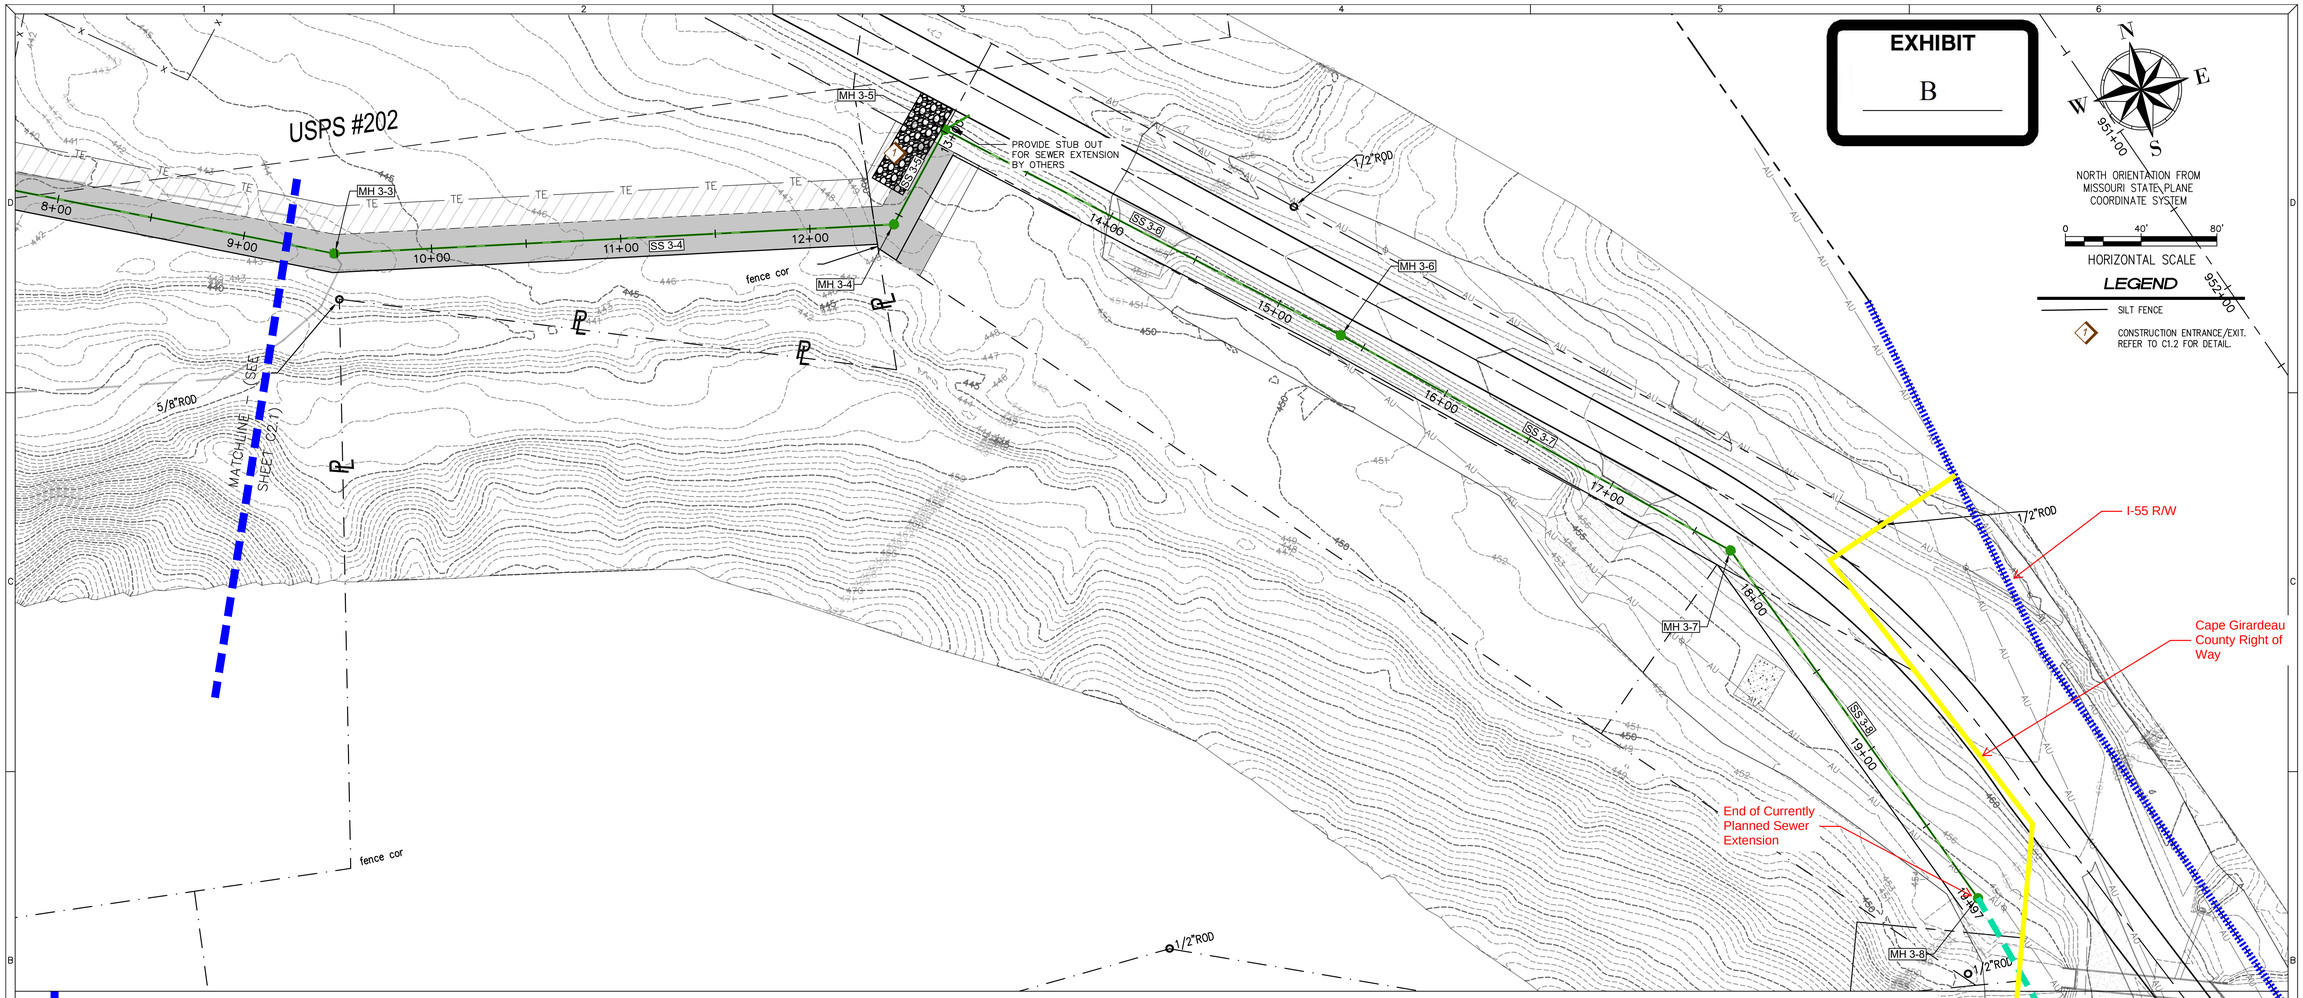

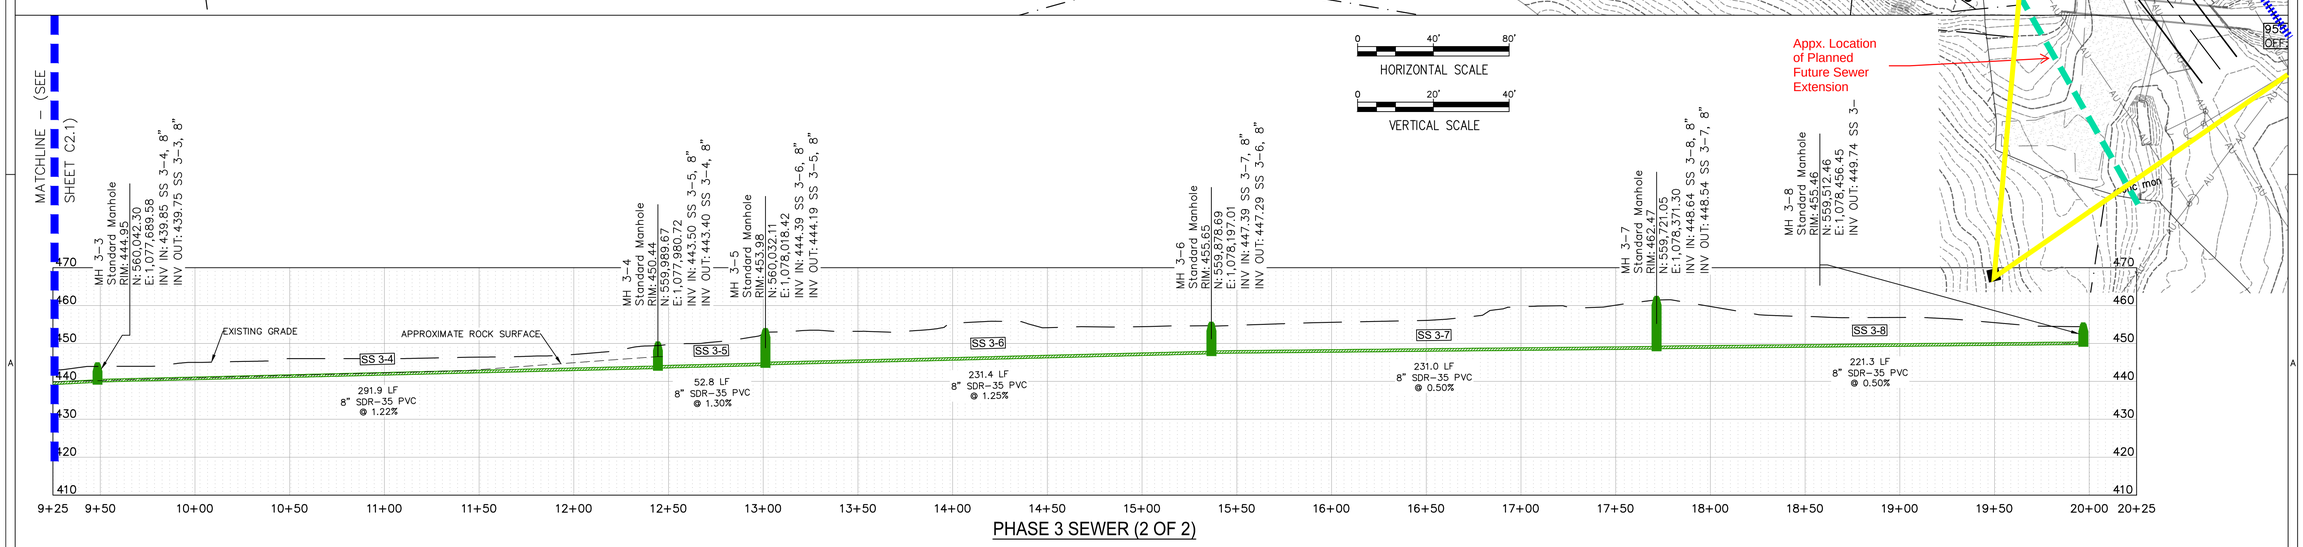

PHASE 3 SEWER (2 OF 2)

KOEHLER
ENGINEERING AND LAND SURVEYING, INC.
MO LS COA: LS 000262 | MO ENGINEERING COA: 2003019634
Civil Engineering and Surveying Services
104 Oakland Gravel Road, Cape Girardeau, MO 63701
Phone: 573.335.3026- www.koehlerengineering.com

IMPROVEMENT PLANS
PHASE 3 SANITARY SEWER MAIN EXTENSION ALONG WILLIAMS CREEK / SOUTH OLD ORCHARD ROAD

CITY OF JACKSON, MISSOURI

CITY OF JACKSON, MO C/O MS JANET SANDERS
101 COURT STREET, JACKSON, MO 63755

SEAL

10/23/24
CHRISTOPHER L. KOEHLER
NUMBER PE-2371
PROFESSIONAL ENGINEER
STATE OF MISSOURI

THIS DRAWING MAY NOT BE REPRODUCED WITHOUT THE PERMISSION OF KOEHLER ENGINEERING AND LAND SURVEYING, INC. PURPOSES OTHER THAN THOSE INTENDED.

REV	DATE	DESCRIPTION
-	-	-
-	-	-
-	-	-

SANITARY SEWER PLAN/ PROFILE - STA 09+25.00 TO STA 20+25.00 (NO IMAGE)

KELS PJCT NO. 36182	OWNR PJCT NO.
DESIGNED BY RE	
DRAWN BY RE/CK	SHEET NO.
CHECKED BY CK	C2.2
DATE 10.23.2024	