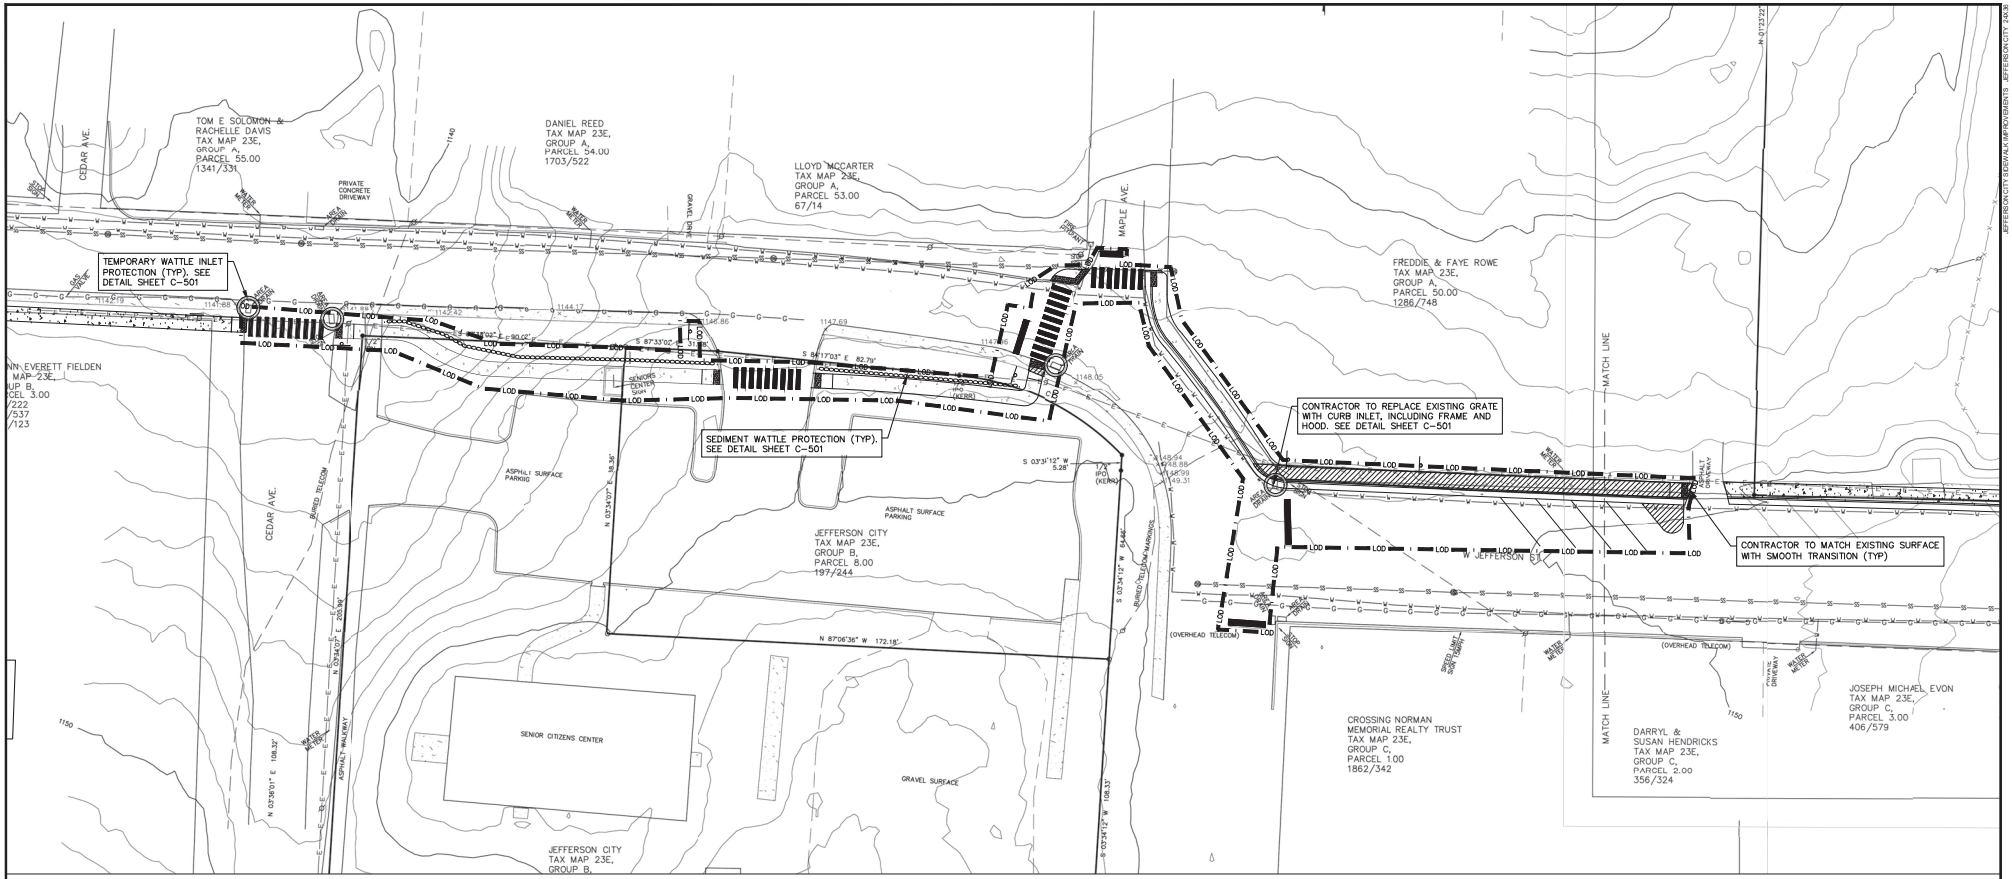

GENERAL GRADING AND EROSION CONTROL NOTES:

1. ALL PROPOSED WALKWAYS ARE TO HAVE MAX 2% CROSS SLOPE AND MAX 5% RUNNING SLOPE UNLESS OTHERWISE INDICATED.
2. CONTRACTOR TO ENSURE POSITIVE DRAINAGE ON ALL SURFACES. NOTIFY ENGINEER/LANDSCAPE ARCHITECT PRIOR TO INSTALLATION OF ANY PAVING/SURFACES IF ON SITE CONDITIONS ARE FIELD DETERMINED NOT TO PROVIDE POSITIVE DRAINAGE.
3. CONTRACTOR TO INSTALL SILK SAK EROSION PROTECTION ON ANY STRUCTURE RECEIVING RUNOFF FROM THE ACTIVE CONSTRUCTION AREA, NOT ALREADY PROTECTED BY AN EROSION CONTROL DEVICE. UNDER NO CIRCUMSTANCE IS UNTREATED WATER TO BE RELEASED FROM THE WORK AREA WITHOUT PASSING THROUGH AN EROSION CONTROL DEVICE.
4. THE CONTRACTOR SHALL BE RESPONSIBLE FOR MAINTENANCE OF ALL EROSION CONTROL DEVICES AFTER EACH RAINFALL EVENT OR AS DIRECTED BY LOCAL AUTHORITIES OR THE OWNER.
5. UPON COMPLETION CONTRACTOR TO PERMANENTLY SEED DISTURBED AREAS WITH 7 LBS/1000 SF FESCUE BLEND MIN. OF 2 (FALCON, REBEL, JAGUAR).

LEGEND

LOD — LIMITS OF DISTURBANCE

SEDIMENT WATTLE

WATTLE INLET PROTECTION

mcgill
3231 Middlebrook Pike
Knoxville, TN 37921
865.540.0801
TN Firm License # 5597
mcgillassociates.com

JANE M. CARDEN REGISTERED ENGINEER 2001 STATE OF TENNESSEE 04/21/26

ISSUED FOR BID

NO.	DATE	BY	DESCRIPTION

PROJECT DIABETES SIDEWALK IMPROVEMENTS

JEFFERSON CITY

JEFFERSON COUNTY, TENNESSEE

GRAPHIC SCALE 20 0 10 20 40 — DIVISION VALUE = 20 FEET

STORMWATER AND EROSION CONTROL PLAN

OFFICE MANAGER	DESIGNER			
J. CARDEN	T. FORTENBERRY			
PROJECT MANAGER	REVIEWER	DATE	PROJECT #	FUNDING #
M. NORRIS	K. DURRANT	APRIL 2026	25.06025	

SHEET C-201

P:\2025\25.06025-JEFFERSONCITY-RECREATION MASTER PLAN\DRAWINGS\25.06025_JEFFERSON CITY SIDEWALK PROJECT_BASE.DWG PLOT DATE: 4/21/2026 8:32 AM AURTIS DURRANT

JEFFERSON CITY SIDEWALK IMPROVEMENTS - JEFFERSON CITY 25.06025