

TOWN OF JEROME

VERDE CENTRAL WATERLINE EASEMENT EXHIBIT

SITUATED IN THE TOWN OF JEROME
YAVAPAI COUNTY, ARIZONA

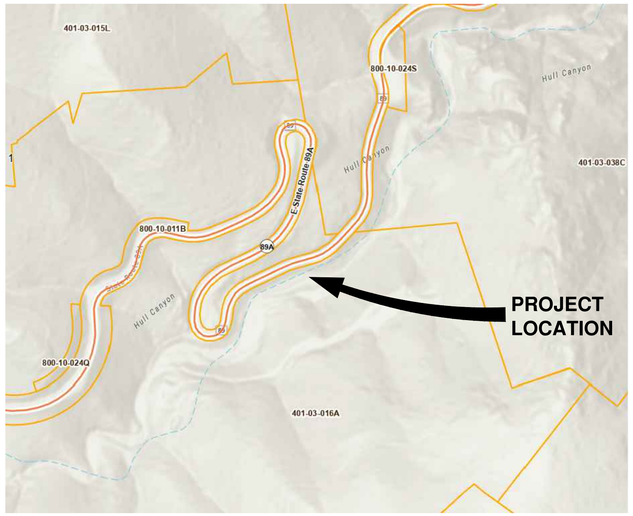

VICINITY MAP
NOT TO SCALE

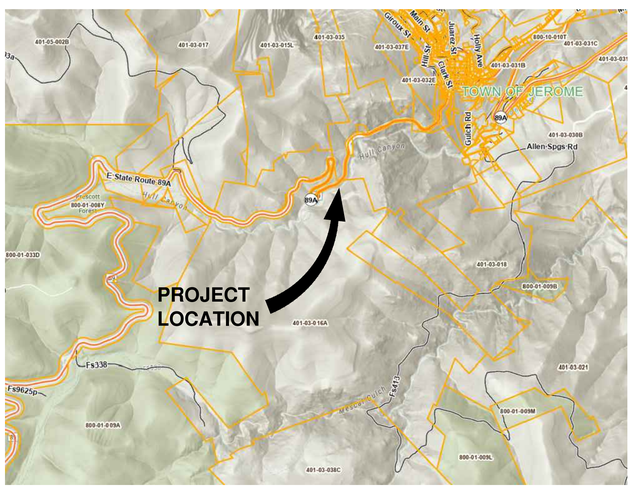

LOCATION MAP
NOT TO SCALE

CONTACT INFORMATION

OWNER/ DEVELOPER	BRETT KLEIN
CONTACT	TOWN OF JEROME 600 CLARK ST PO BOX 335 JEROME, AZ 86331 (928) 634-7943
ENGINEER	SEC, INC. 825 COVE PARKWAY, SUITE A COTTONWOOD, ARIZONA 86326 (928) 634-5889 FAX: (928) 282-0731 REGISTRATION NUMBERS: P.E. 49109, R.L.S. 40829 CONTACT: KRISHAN GINIGE

SHEET LIST	
#	SHEET TITLE
1	COVER
2	PROPOSED WATER LINE
3	P&P STA 0+00 - 2+00
4	P&P STA 2+00 - 4+00
5	P+P STA 4+00 - 5+90

PRELIMINARY NOT FOR CONSTRUCTION.

Registered Professional Engineer (USA)
CERTIFICATE NO.
49109
KRISHAN GEVINDA GINIGE
10/09/25
PRELIMINARY

TOWN OF JEROME
VERDE CENTRAL WATERLINE EASEMENT EXHIBIT


SEC Inc.
825 COVE PARKWAY
COTTONWOOD, AZ 86326
928-282-7787

COVER

DATE	DRAWN	SHEET
10/09/25	RIN	1 OF 5
SCALE	CHECKED	PROJECT NO.
AS-SHOWN	KG	25-0403CE

© 2026, SEC, Inc., All Rights Reserved. This document is protected under the United States Copyright Act. No part may be reproduced in any form or by any means or stored in a database or retrieval system, without the prior written permission of SEC, Inc. These plans/documents have been prepared using technical knowledge that should be applied by others qualified registrants who practice the same or similar profession. Reasonable efforts have been made to be as accurate as possible. However, plans/documents could contain unintentional technical inaccuracies, typographical errors or omissions. Users of these plans/documents should understand that it is highly probable that errors and omissions will occur. In any plan/document, project design process.

S:\land projects 2004 Engineering\23-0102CE Jerome Miscellaneous Work\Verde Central\25-0403CE-ESMT-EXHIBIT.dwg

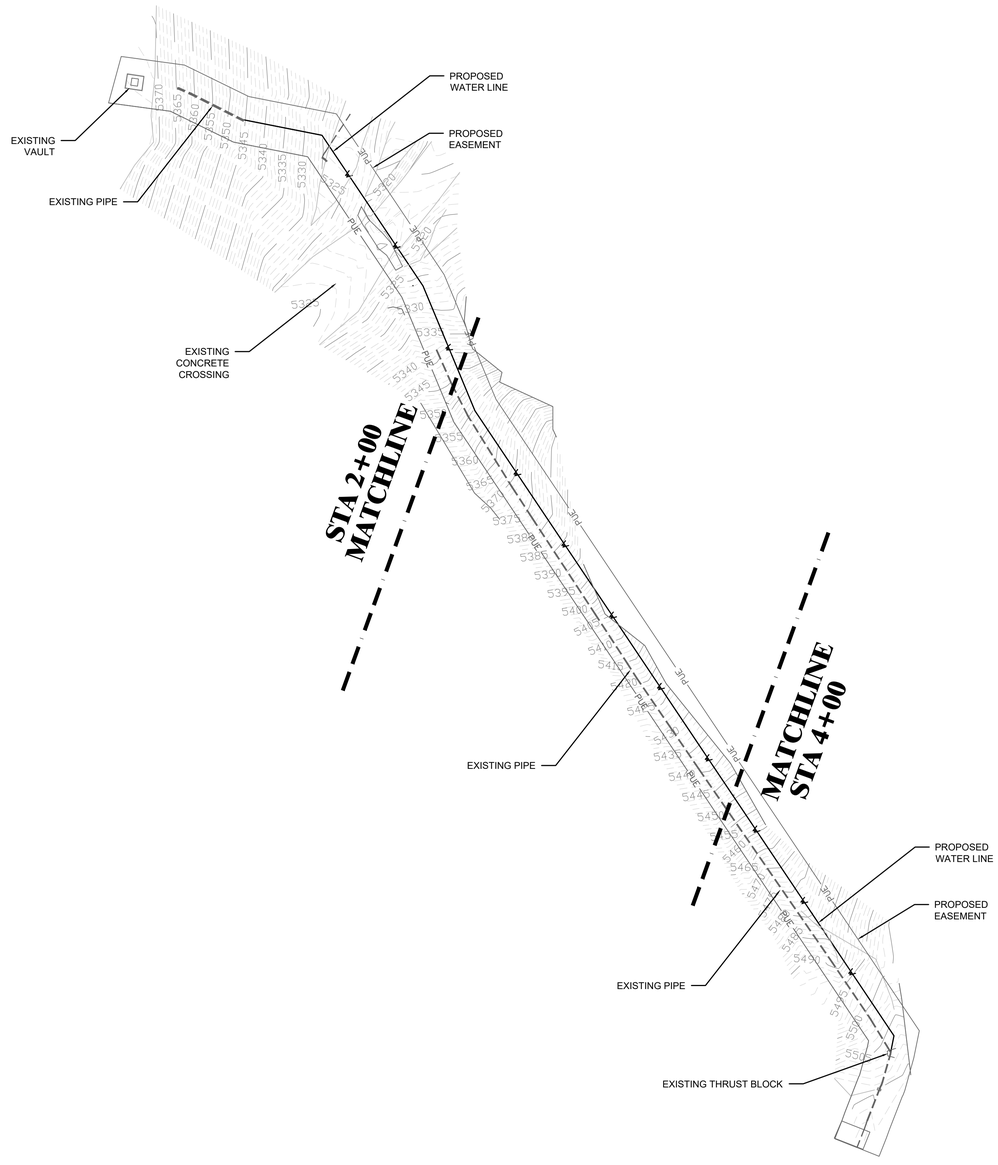


SUMMARY

LENGTH OF PIPE = 588.5 FOOT

WIDTH OF REQUESTED EASEMENT = 20'

AREA = 11,770 SQ.FT. (0.27 ACRES)

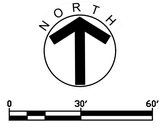

PRELIMINARY NOT FOR CONSTRUCTION.

TOWN OF JEROME

VERDE CENTRAL WATERLINE EASEMENT EXHIBIT

Professional Engineer
CERTIFICATE NO.
49109
KRISHAN
GEVINDA
GINIGE
10/09/26
STATE OF ARIZONA

PRELIMINARY

SEC Inc.


825 COVE PARKWAY
COTTONWOOD, AZ 86326
928-282-7787

PROPOSED WATER LINE


DATE	DRAWN	SHEET
10/09/25	RIN	2 OF 5
SCALE	CHECKED	PROJECT NO.
AS-SHOWN	KG	25-0403CE

© 2026, SEC, Inc., All Rights Reserved. This document is protected under the United States Copyright Act. No part may be reproduced in any form or by any means or stored in a database or retrieval system, without the prior written permission of SEC, Inc. These plans/documents have been prepared using technical knowledge that would be applied by other qualified registerance who practice the same profession in the same area and at the same time. Efforts have been made to be as accurate as possible. However, plans/documents could contain unintentional technical inaccuracies, typographical errors or omissions. Users of these plans/documents should understand this. It is highly probable that errors and omissions will occur in any plan/documents preparation process.

S:\land projects 2004 Engineering\23-0102CE Jerome Miscellaneous Work\Verde Central\25-0403CE-ESMT-EXHIBIT.dwg

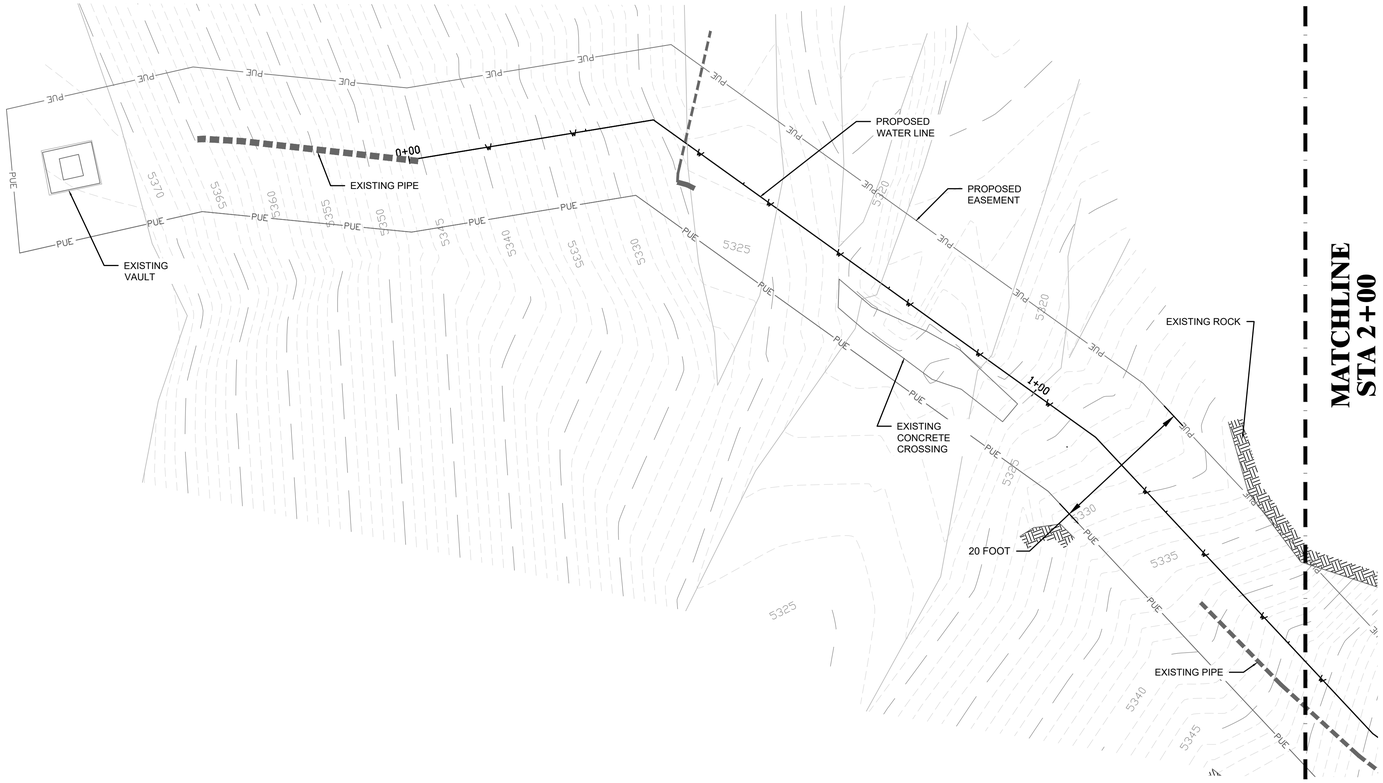

MATCHLINE STA 2+00

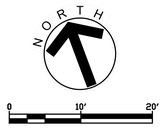

PRELIMINARY NOT FOR CONSTRUCTION.

Registered Professional Engineer, CivD
CERTIFICATE NO.
49109
KRISHAN GEVINDA GINIGE
10/09/26
RENEWAL DATE
ARIZONA, U.S.A.

PRELIMINARY

TOWN OF JEROME
VERDE CENTRAL WATERLINE EASEMENT EXHIBIT

SEC Inc.


825 COVE PARKWAY
COTTONWOOD, AZ 86326
928-282-7787


P&P STA 0+00 – 2+00

DATE	DRAWN	SHEET
10/09/25	RIN	3 OF 5
SCALE	CHECKED	PROJECT NO.
AS-SHOWN	KG	25-0403CE

© 2026, SEC, Inc., All Rights Reserved. This document is protected under the United States Copyright Act. No part may be reproduced in any form or by any means or stored in a database or retrieval system, without the prior written permission of SEC, Inc. These plans/documents have been prepared using technical knowledge that would be applied by other qualified registrants who practice the same profession in the same area and at the same time. Efforts have been made to be as accurate as possible. However, plans/documents could contain unintentional technical inaccuracies, typographical errors or omissions. Users of these plans/documents should understand that it is highly probable that errors and omissions will occur in any plan/document preparation process.

S:\land projects 2004 Engineering\23-0102CE Jerome Miscellaneous Work\Verde Central\25-0403CE-ESMT-EXHIBIT.dwg

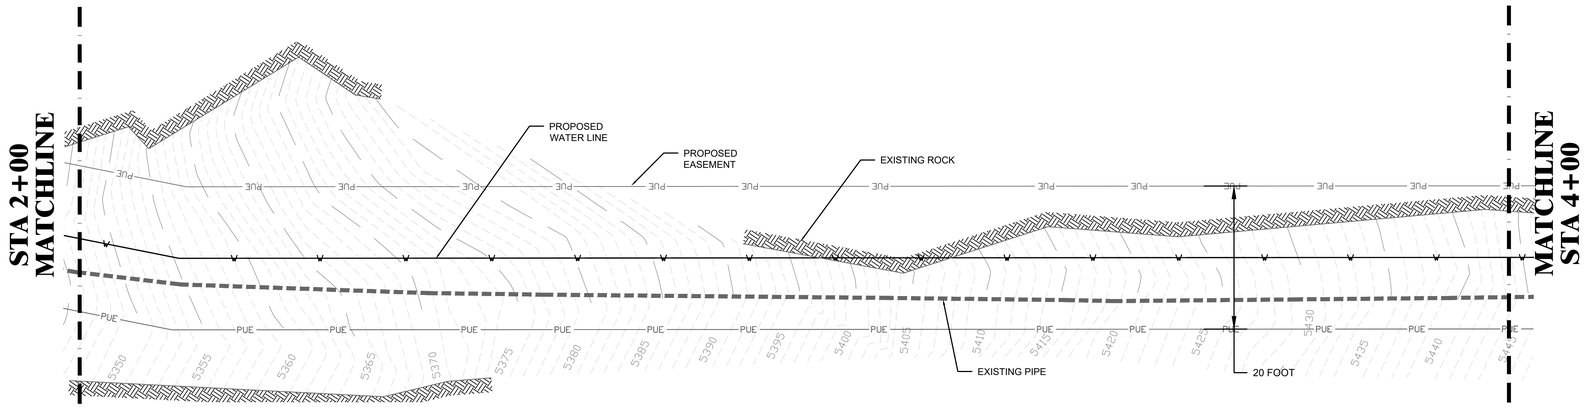

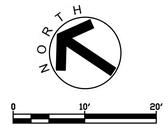

PRELIMINARY NOT FOR CONSTRUCTION.

Registered Professional Engineer (Civil)
CERTIFICATE NO.
49109
KRISHAN
GEVINDA
GINIGE
10/09/26
DATE SIGNED
ARIZONA, U.S.A.

PRELIMINARY

TOWN OF JEROME
VERDE CENTRAL WATERLINE EASEMENT EXHIBIT

SEC Inc.


825 COVE PARKWAY
COTTONWOOD, AZ 86326
928-282-7787


P&P STA 2+00 – 4+00

DATE	DRAWN	SHEET
10/09/25	RIN	4 OF 5
SCALE	CHECKED	PROJECT NO.
AS-SHOWN	KG	25-0403CE

S:\land projects 2004 Engineering\23-0102CE Jerome Miscellaneous Work\Verde Central\25-0403CE-ESMT-EXHIBIT.dwg

© 2026, SEC, Inc., All Rights Reserved. This document is protected under the United States Copyright Act. No part may be reproduced in any form or by any means or stored in a database or retrieval system, without the prior written permission of SEC, Inc. These plans/documents have been prepared using technical knowledge that would be applied by other qualified professionals in the same area and at the same time. Efforts have been made to be as accurate as possible. However, plans/documents could contain unintentional technical inaccuracies, typographical errors or omissions. There is always a possibility that errors and omissions will occur in any plan/document preparation process. Therefore, plans/documents should understand this is highly probable that errors and omissions will occur in any plan/document preparation process.

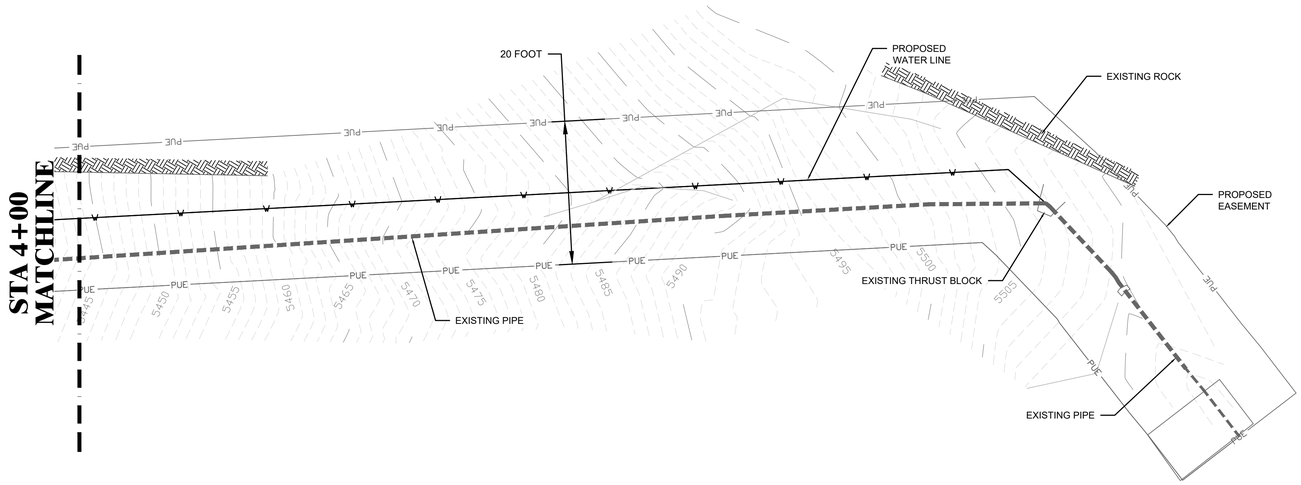

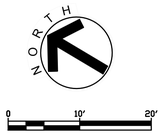

PRELIMINARY NOT FOR CONSTRUCTION.

Registered Professional Engineer (Civil)
CERTIFICATE NO.
49109
KRISHAN
GEVINDA
GINIGE
10/09/26.
DATE SIGNED
ARIZONA, U.S.A.

PRELIMINARY

TOWN OF JEROME
VERDE CENTRAL WATERLINE EASEMENT EXHIBIT

SEC Inc.

825 COVE PARKWAY
COTTONWOOD, AZ 86326
928-282-7787

P+P STA 4+00 – 5+90

DATE	DRAWN	SHEET
10/09/25	RIN	5 OF 5
SCALE	CHECKED	PROJECT NO.
AS-SHOWN	KG	25-0403CE

© 2026, SEC, Inc., All Rights Reserved. This document is protected under the United States Copyright Act. No part may be reproduced in any form or by any means or stored in a database or retrieval system, without the prior written permission of SEC, Inc. These plans/documents have been prepared using technical knowledge that could be applied by other qualified engineers who practice in the same area and at the same time. However, plans/documents have been made to be as accurate as possible. However, plans/documents could contain unintentional technical inaccuracies, typographical errors or omissions. Users or those given/consumers should understand that it is highly probable that errors and omissions will occur in any plan/document preparation process.

S:\land projects 2004 Engineering\23-0102CE Jerome Miscellaneous Work\Verde Central\25-0403CE-ESMT-EXHIBIT.dwg