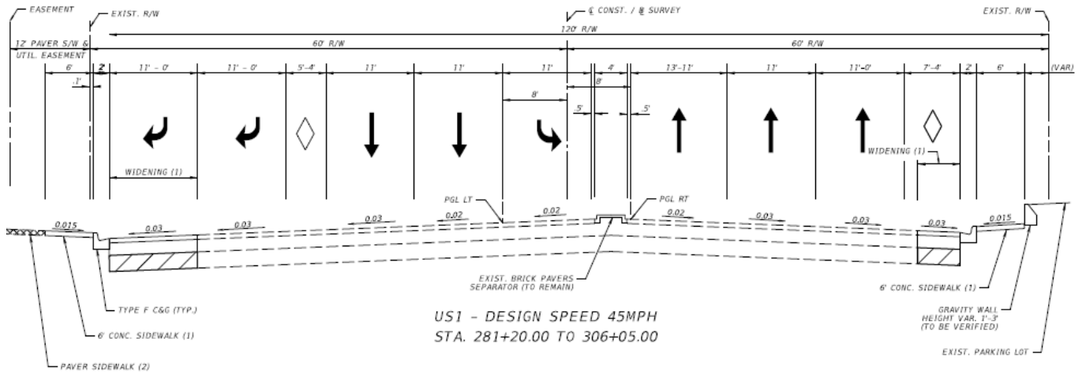

US1 - DESIGN SPEED 45MPH
STA. 281+20.00 TO 306+05.00

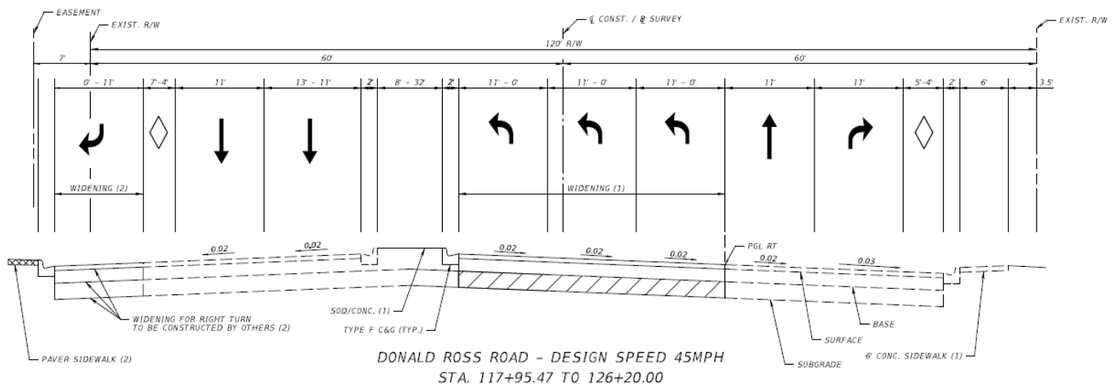

DONALD ROSS ROAD - DESIGN SPEED 45MPH
STA. 117+95.47 TO 126+20.00

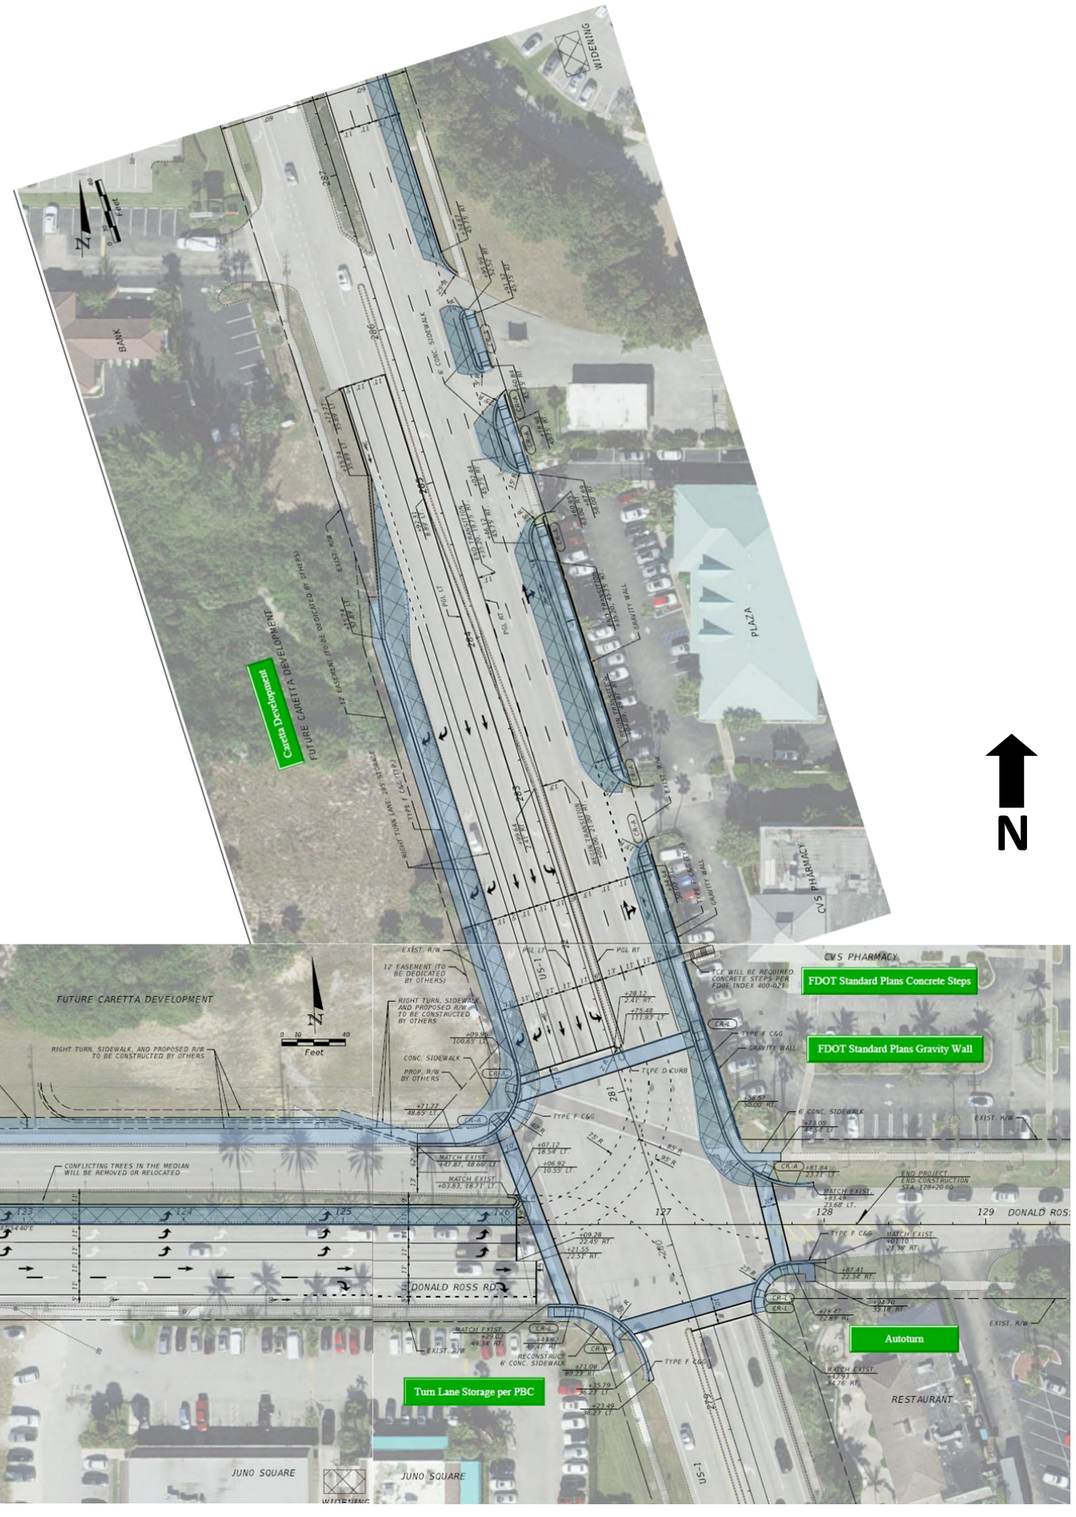

Palm Beach County

Donald Ross Road and US 1 Preliminary Plan

Proposed work by PBC