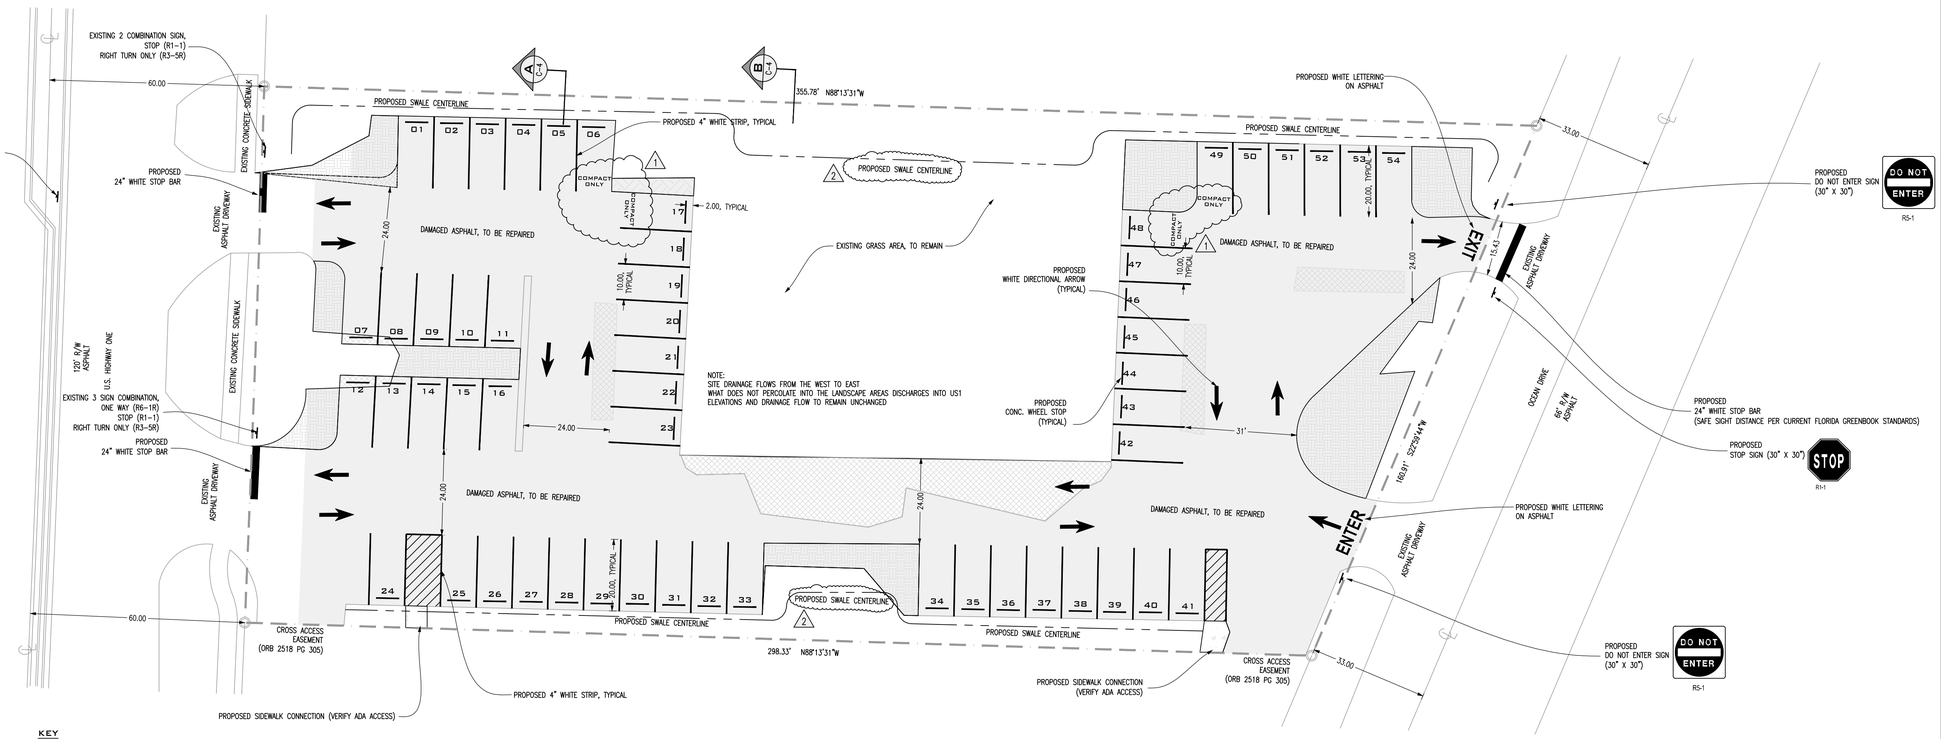

KEY

- DEMO GRASS AREA, TO BE CONVERTED TO ASPHALT (1,978 SQFT)
- DEMO ASPHALT, TO BE CONVERTED TO LANDSCAPE AREA (2884 SQFT)

DEMO, PAVING REPAIR, & STRIPING

SCALE: 1" = 20'-0"

PROJECT:

PARKING LOT RENOVATION
JUNO PLAZA
12850 US HIGHWAY ONE
JUNO BEACH, FLORIDA 33408

CIVIL - STRUCTURAL - MARINE

CSM ENGINEERING

CSM Engineering, LLC
2081 SE Ocean Boulevard - Suite 1A
Stuart, Florida 34996
o: 772-220-4601
w: www.CSM-E.net
CERTIFICATE OF AUTHORIZATION: 29057

THE ENGINEER HEREBY EXPRESSLY RESERVES HIS/HER COMMON LAW COPYRIGHT AND OTHER PROPERTY RIGHTS. THESE PLANS AND DRAWINGS ARE NOT TO BE REPRODUCED, CHANGED, COPIED, OR ASSIGNED TO ANY THIRD PARTY IN ANY FORM OR MANNER WHATSOEVER WITHOUT FIRST OBTAINING THE EXPRESS WRITTEN PERMISSION AND CONSENT OF CSM ENGINEERING, LLC.

THIS DOCUMENT, THE IDEAS, AND DESIGNS INCORPORATED HEREIN, AS AN INSTRUMENT OF PROFESSIONAL SERVICE, IS PROPERTY OF CSM ENGINEERING, LLC AND IS NOT TO BE USED, IN WHOLE OR IN PART FOR ANY OTHER PROJECT WITHOUT THE WRITTEN AUTHORIZATION OF CSM ENGINEERING, LLC.

CSM ENGINEERING, LLC COPYRIGHT ©2014

NOTES & COMMENTS

ALL DIMENSIONS SHALL BE VERIFIED IN THE FIELD BY THE CONTRACTOR. THE CONTRACTOR IS RESPONSIBLE FOR THE COORDINATION OF ALL DIMENSIONS.

ALL SCALES INDICATED PERTAIN TO 24"X36" PLOTS

1		
2	ADD DRAINAGE SWALES	10-8-15
3		
4		
5		

DESIGNED BY:	DRAWN BY:
CHECKED BY:	PLOT DATE: 08-Oct-2015
X:\JUNO PLAZA - PARKING LOT RENOVATION	
SCALE: AS SHOWN	PROJECT #:

CHARLES A. DARDEN JR
LICENSE
No. 76910
STATE OF FLORIDA
PROFESSIONAL ENGINEER

CHARLES A DARDEN JR — DATE
FLORIDA REGISTERED PROFESSIONAL ENGINEER — NO. 76910

SHEET NAME:
DEMO, PAVING REPAIR, & STRIPING

SHEET #:
C-3