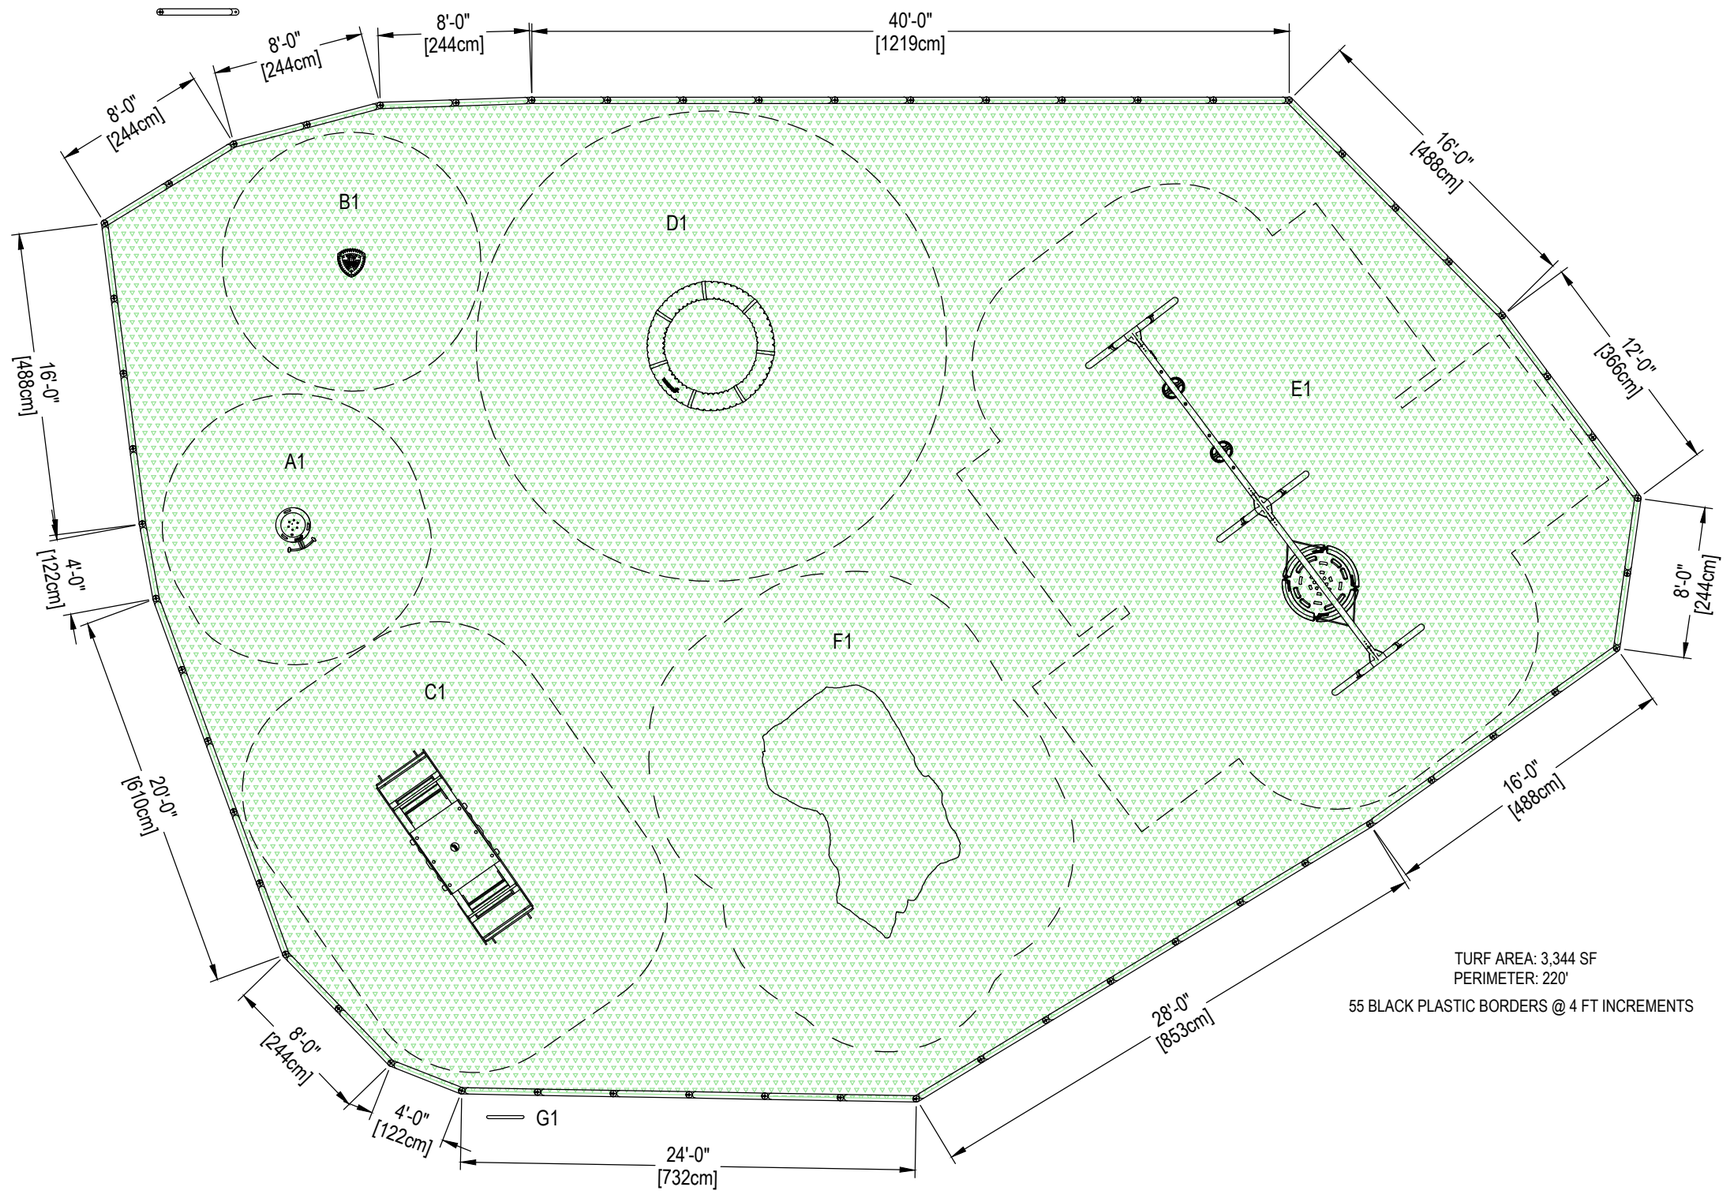

TURF AREA: 3,344 SF
PERIMETER: 220'

55 BLACK PLASTIC BORDERS @ 4 FT INCREMENTS

#	Product Number	Product Name	M.F.H.	Count
A	ELE400067-xxLG	Springer Bowl with Footrest	1'12"	1
B	GXY8014XX-xx17	Spica 1	3'3"	1
C	M18770-xxP	Ocean Seesaw	3'3"	1
D	GXY960014-xx17	Supernova	2'4"	1
E	KSW924-CUSTOM_20259793	Swingset	8' 5"	1
F	PB017	Sawtooth Boulder	10' 1"	1
G	PAR3003-xx01	Sign Medium	0'0"	1

Kagan Park Playground

10 Celestial Way
North Palm Beach, FL 33408
Site Plan - Option 1

0 8 16

1/8"=1'-0" ON 11" x 17" SHEET

PLAN NORTH

MANUFACTURER'S SHOP DRAWING:

FOR USE BY CONTRACTOR, ENGINEER, OR DESIGN PROFESSIONAL OF RECORD. SEE SIGNED SALES PROPOSAL FOR COMPLETE SCOPE TO BE PROVIDED BY KOMPAN OR REPRESENTING AGENCY. CONFIRM FINAL PLAN AND SCOPE WITH KOMPAN SALES REP OR PROJECT MANAGER PRIOR TO USE FOR REVIEW, PERMITTING, OR CONSTRUCTION.

TO BE READ CONTINGENTLY WITH KOMPAN'S STANDARDS FOR SITE PREPARATION, MATERIALS AND INSTALLATION PROCESSES; PROVIDED AFTER EQUIPMENT PURCHASE. A COMPLIANT PLAYGROUND TO KOMPAN'S STANDARDS MUST SATISFY ALL REQUIREMENTS IN THE CODE OF CONDUCT.

SLAB BY OTHERS UNLESS OTHERWISE NOTED. FOR SURFACE MOUNT OPTIONS, THE CONCRETE REQUIREMENTS MAY BE UP TO 5½" OF 3,500 PSI MINIMUM COMPRESSIVE STRENGTH. CONTACT KOMPAN FOR SPECIFIC PRODUCT REQUIREMENTS. ALL COMPOSITE STRUCTURES SHOWN REQUIRE A SITE GRADE OF 2% MAXIMUM, 1% OPTIMAL. SPECIFICATIONS FOR EACH KOMPAN STRUCTURE MAY BE FOUND AT KOMPAN.COM/KOMPANMASTER

DIMENSIONS OF PLAY AREA, SIZE AND ORIENTATION, LOCATIONS OF ALL EXISTING UTILITIES, EQUIPMENT AND SITE FURNISHINGS TO BE FIELD VERIFIED PRIOR TO CONSTRUCTION.

PREPARED AND PRINTED IN USA BY KOMPAN © 2024 KOMPAN, INC. AUSTIN, TX. USA 800-426-9788

KOMPAN® Let's play

SALES REPRESENTATIVE			SHEET
KatMof			K1.0
REVIEW BY	DRAWN BY	DATE	
DESIGN	MitMur	01/10/2024	
REV. NO.	REV. BY	REV. DATE	REVISION NOTES
-	-	-	-

LAYOUT IS IN ACCORDANCE WITH ASTM F1487