PARKING SUMMARY		
	REQUIRED	PROVIDED
REGULAR SPACES	248	OFF-STREET - 211
	0	ON-STREET - 15
COMPACT SPACES	0	0
HANDICAP SPACES		
REGULAR SPACES:	7	13
VAN SPACES:	0	0
ELECTRIC SPACES	0	5
TOTAL	248	244

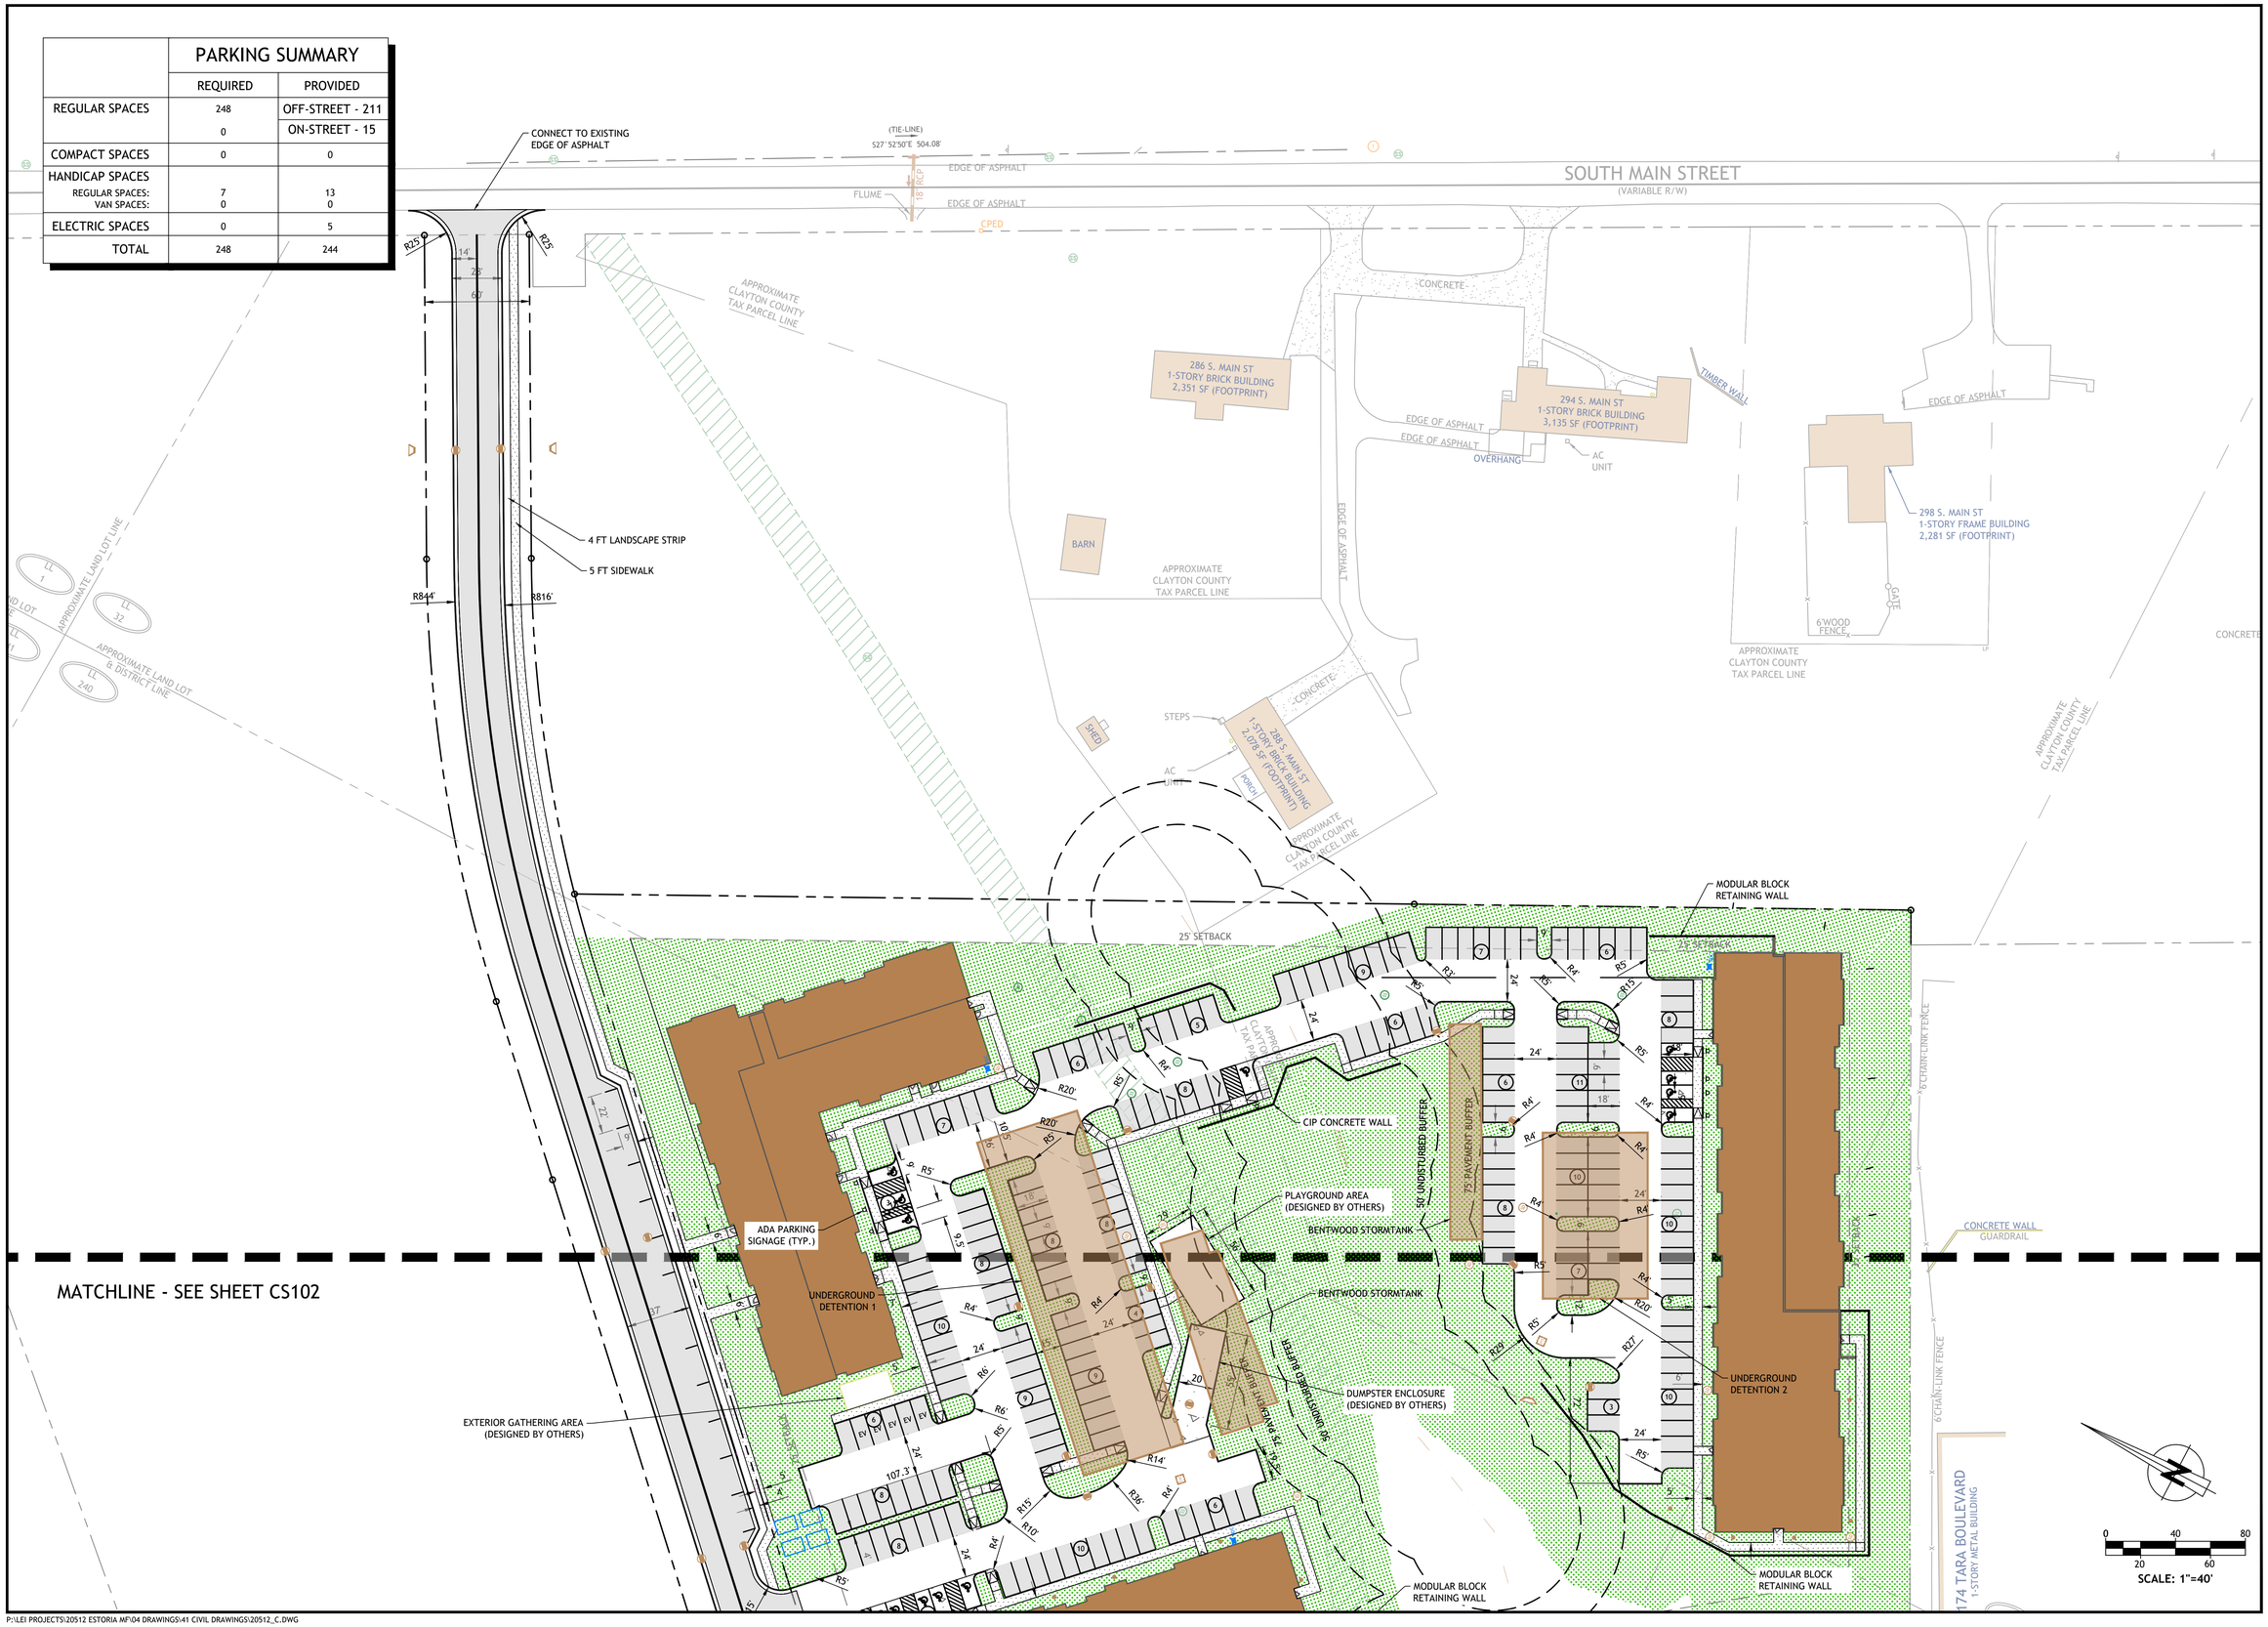

REVISIONS

REV #	DATE	DESCRIPTION	REQUESTED BY

ATLAS
2550 HERITAGE COURT, STE 250
ATLANTA, GA 30339
TEL 770.951.2495, FAX 770.951.2496
www.oneatlas.com

ESTORIA MULTIFAMILY
294 S MAIN ST
JONESBORO, GA 30236
DISTRICTS 5, 6
GEORGIA

SITE PLAN

GEORGIA REGISTERED PROFESSIONAL ENGINEER
08/15/2025
No. PE046874
DAVID G.R. MCKENNEY

CONCC LEVEL II CERT. #9168?, EXPIRES 08/31/2026

DATE	08/15/2025
DESIGN QC:	DM
CADD QC:	AP
DESIGNED BY:	DM
DRAWN BY:	ZF

SHEET
CS101

ATLAS #20512

NOT ISSUED FOR CONSTRUCTION

P:\LEI PROJECTS\20512 ESTORIA MF\04 DRAWINGS\41 CIVIL DRAWINGS\20512_C.DWG

	PARKING SUMMARY	
	REQUIRED	PROVIDED
REGULAR SPACES	248	OFF-STREET - 211
	0	ON-STREET - 15
COMPACT SPACES	0	0
HANDICAP SPACES REGULAR SPACES: VAN SPACES:	 7 0	 13 0
ELECTRIC SPACES	0	5
TOTAL	248	244

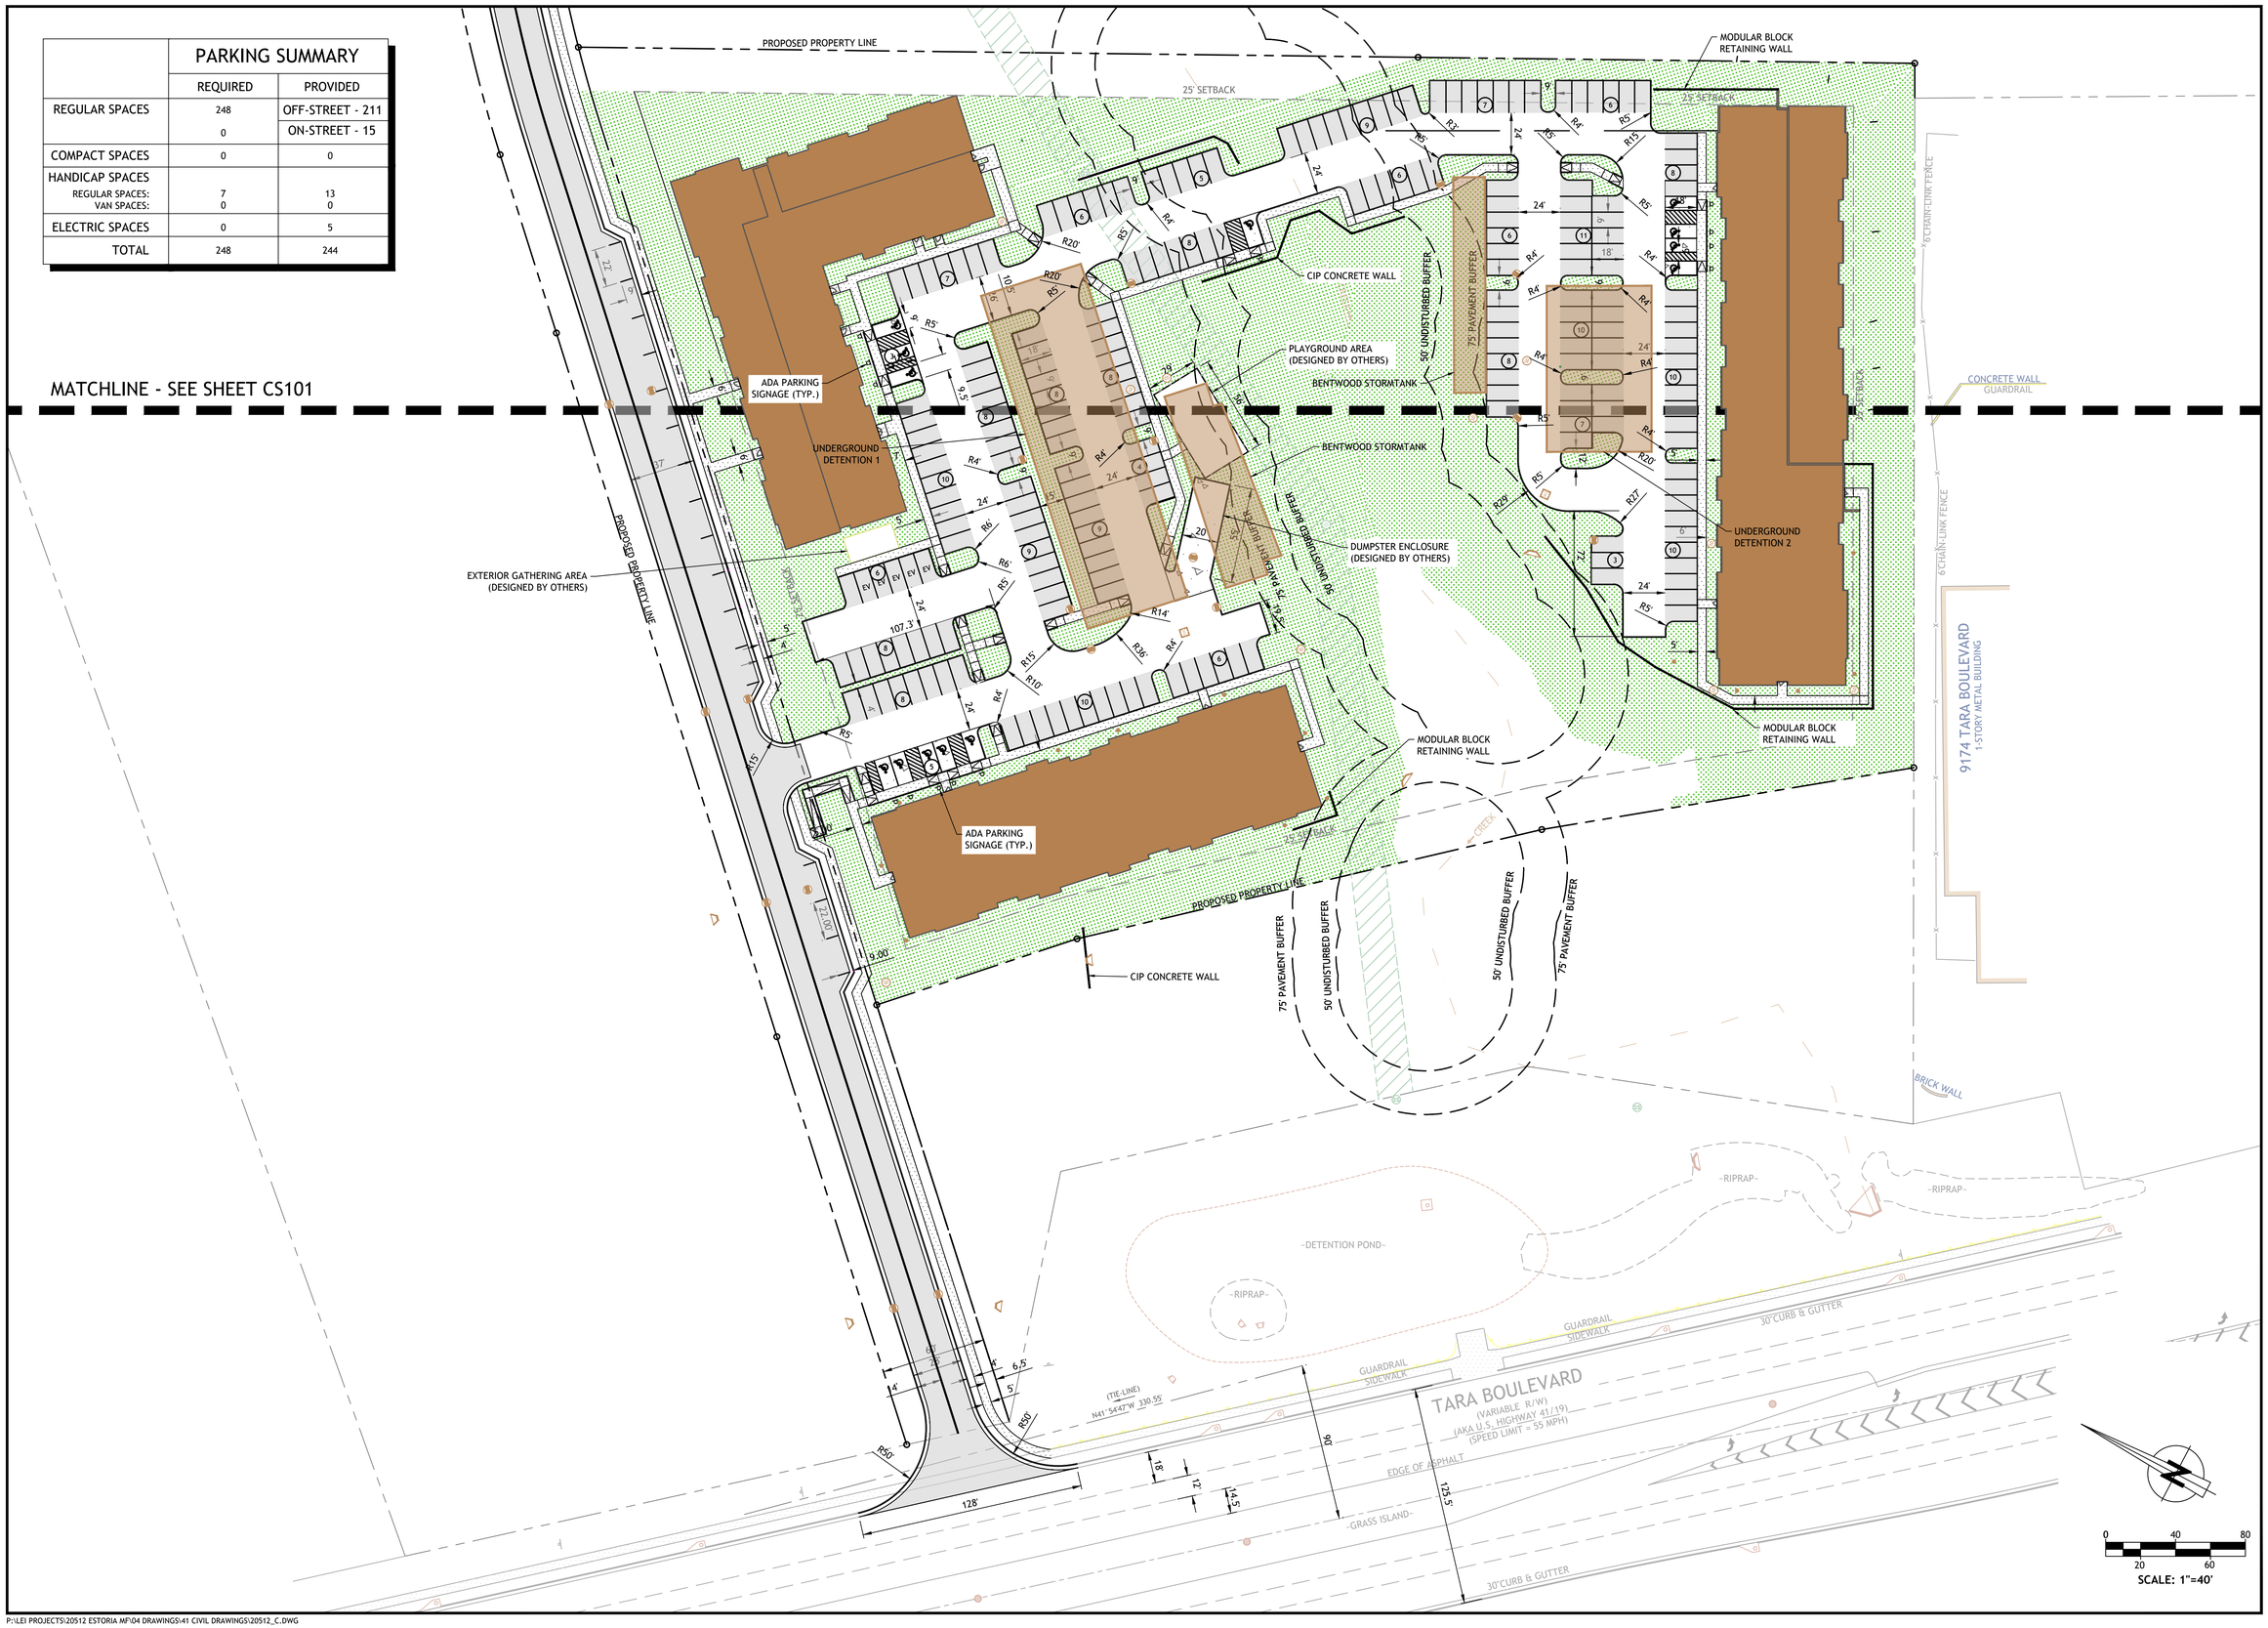

REVISIONS

REV #	DATE	DESCRIPTION	REQUESTED BY

ATLAS #20512

ATLAS
2550 HERITAGE COURT, STE 250
ATLANTA, GA 30339
TEL 770.951.2495, FAX 770.951.2496
www.oneatlas.com

ESTORIA MULTIFAMILY
294 S MAIN ST
JONESBORO, GA 30236
DISTRICT'S 5, 6
GEORGIA

SITE PLAN

GEORGIA REGISTERED No. PE046874 PROFESSIONAL ENGINEER 08/15/2025 DAVID G.R. MCKENNEY

GSWCC LEVEL II CERT. #9168 - EXPIRES 08/11/2024

DATE	08/15/2025
DESIGN QC:	DM
CADD QC:	AP
DESIGNED BY:	DM
DRAWN BY:	ZF

SHEET
CS102

NOT ISSUED FOR CONSTRUCTION

P:\LEI PROJECTS\20512 ESTORIA MF\04 DRAWINGS\41 CIVIL DRAWINGS\20512_C.DWG