	PARKING SUMMARY	
	REQUIRED	PROVIDED
REGULAR SPACES	248	OFF-STREET - 211
	0	ON-STREET - 15
COMPACT SPACES	0	0
HANDICAP SPACES		
REGULAR SPACES:	7	13
VAN SPACES:	0	0
ELECTRIC SPACES	0	5
TOTAL	248	271

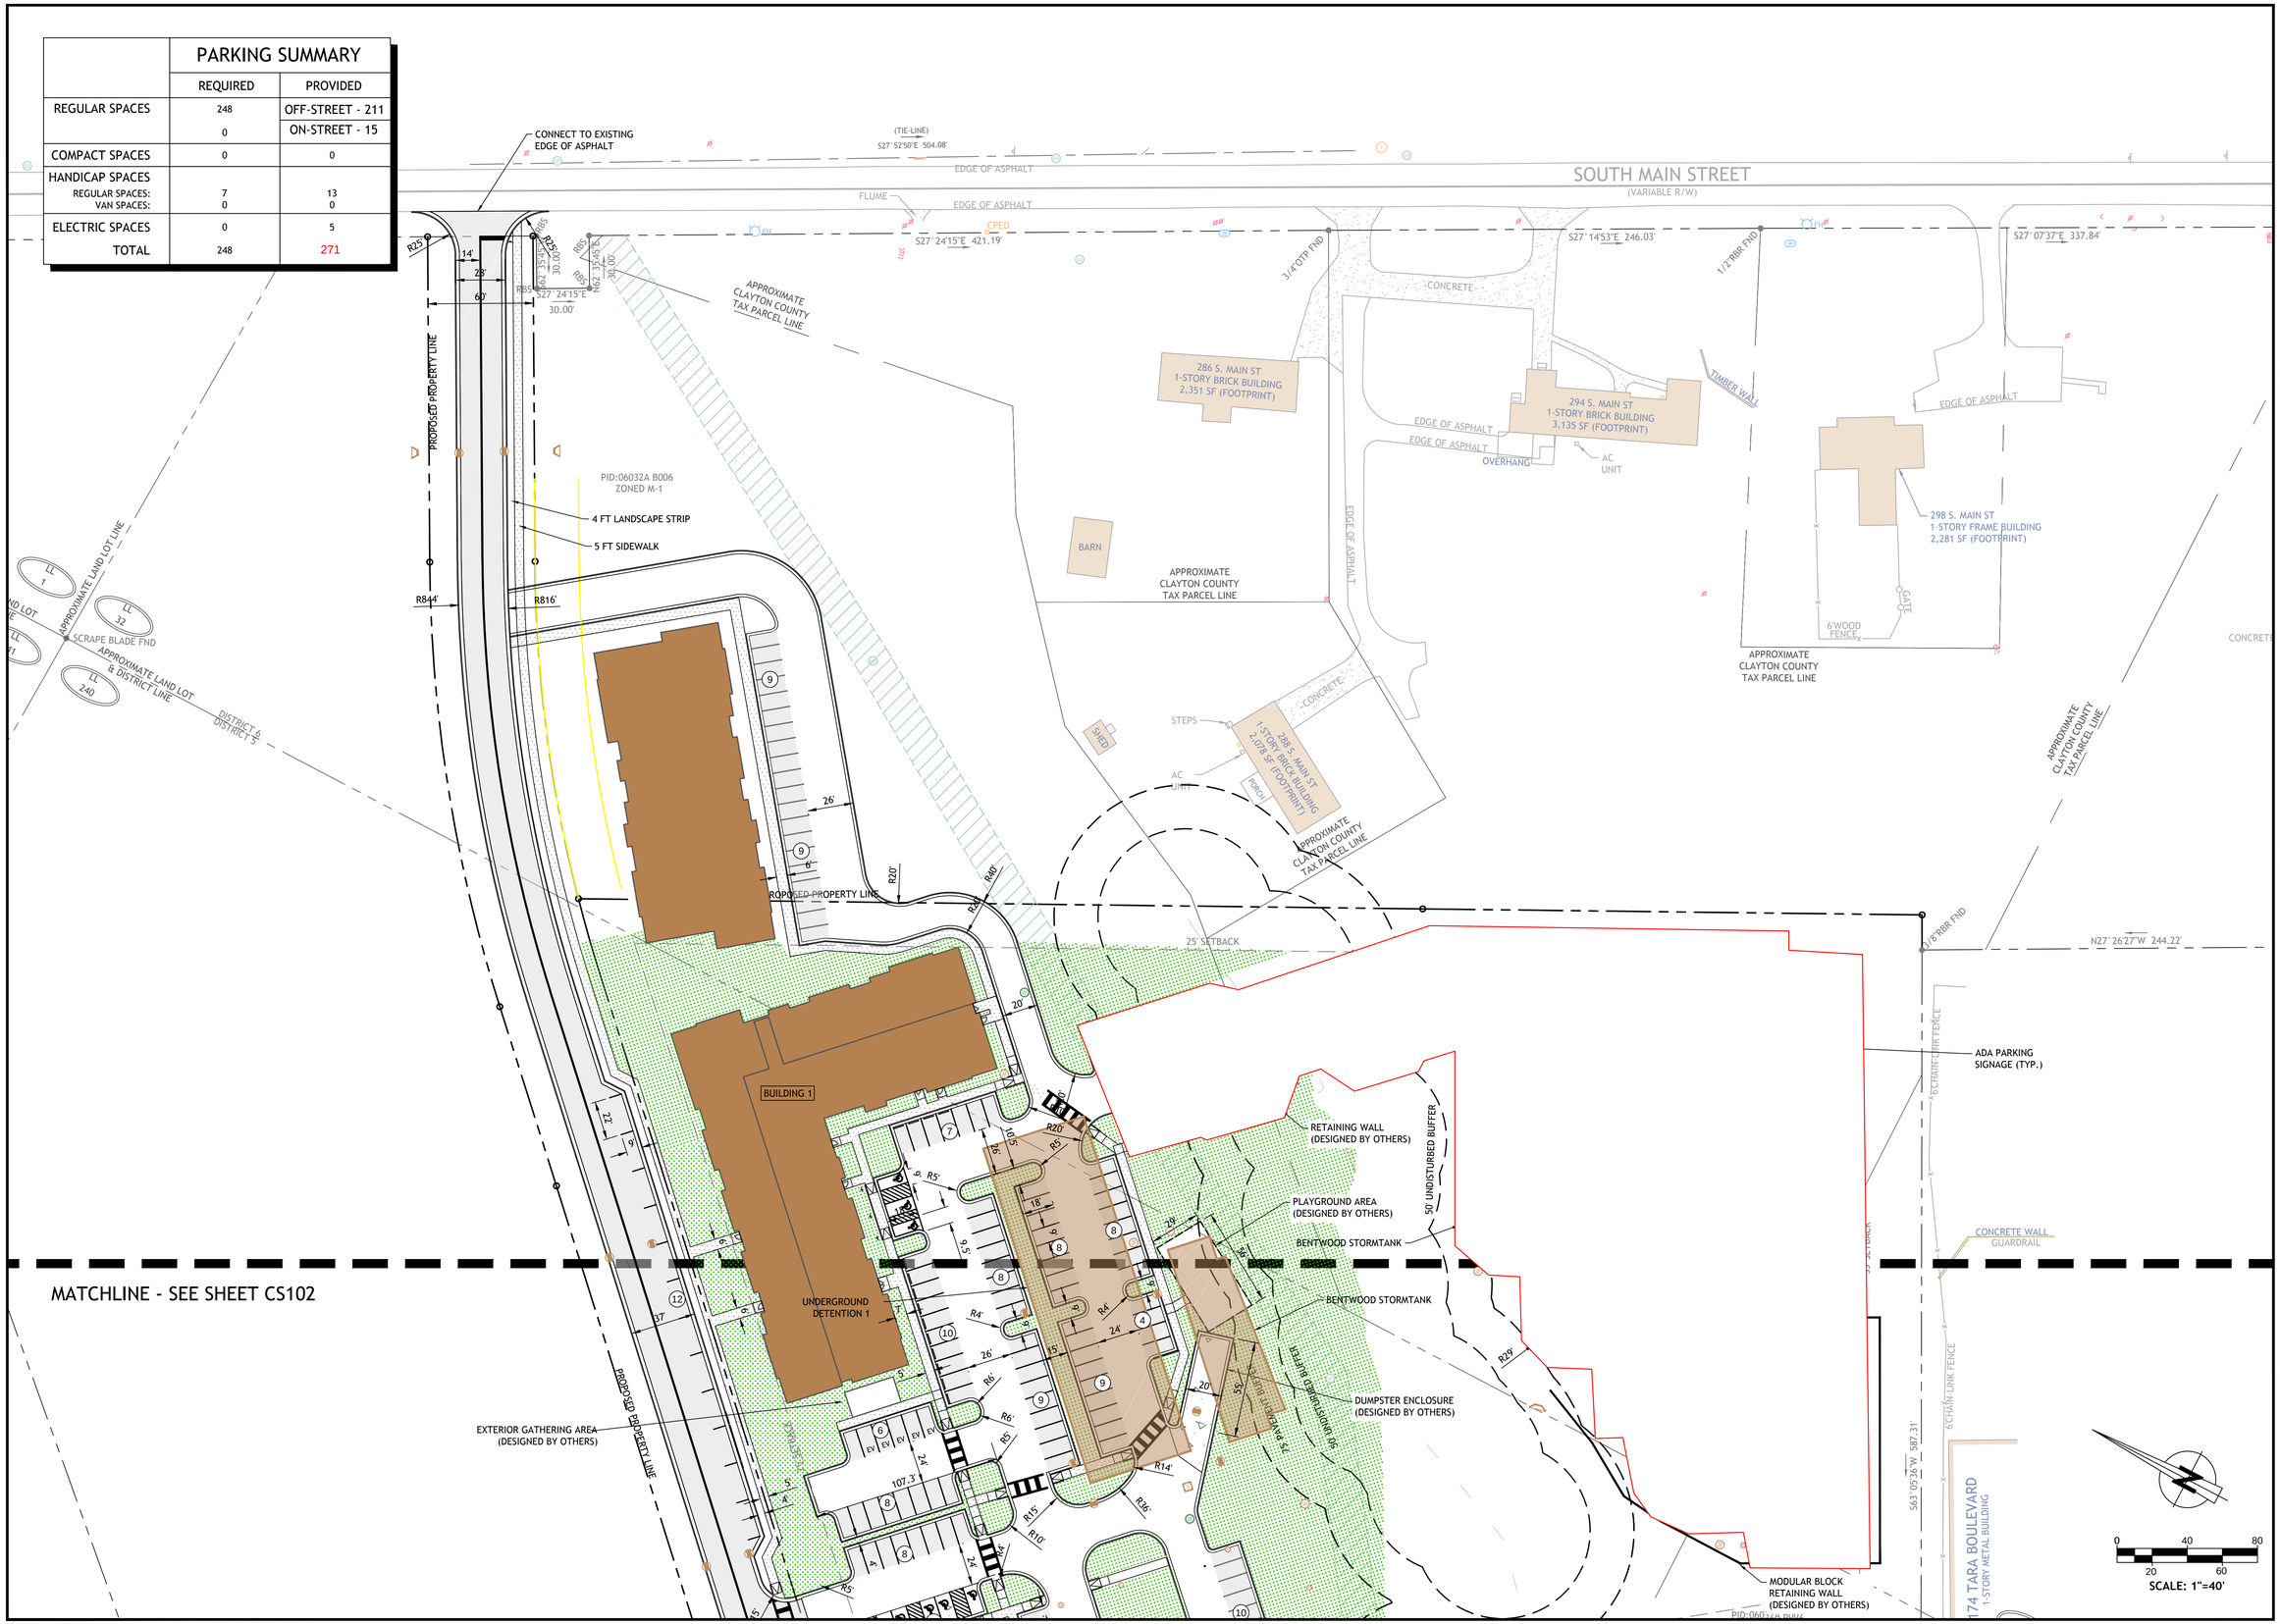

REVISIONS			
REV #	DATE	DESCRIPTION	REQUESTED BY

ATLAS #20512

ATLAS
2550 HERITAGE COURT, STE 250
ATLANTA, GA 30339
TEL 770.951.2495, FAX 770.951.2496
www.oneatlas.com

ESTORIA MULTIFAMILY
294 S MAIN ST
JONESBORO, GA 30236
DISTRICTS 5, 6
GEORGIA

SITE PLAN

LICENSED LEVEL II CERT. #P1681, EXPIRES 08/31/2026

DATE	08/15/2025
DESIGN QC:	DM
CADD QC:	AP
DESIGNED BY:	DM
DRAWN BY:	ZF

SHEET
CS101

NOT ISSUED FOR CONSTRUCTION

P:\LEI PROJECTS\20512 ESTORIA MF\04 DRAWINGS\41 CIVIL DRAWINGS\20512_4_CS.DWG

	PARKING SUMMARY	
	REQUIRED	PROVIDED
REGULAR SPACES	248	OFF-STREET - 211
	0	ON-STREET - 15
COMPACT SPACES	0	0
HANDICAP SPACES REGULAR SPACES: VAN SPACES:	 7 0	 13 0
ELECTRIC SPACES	0	5
TOTAL	248	271

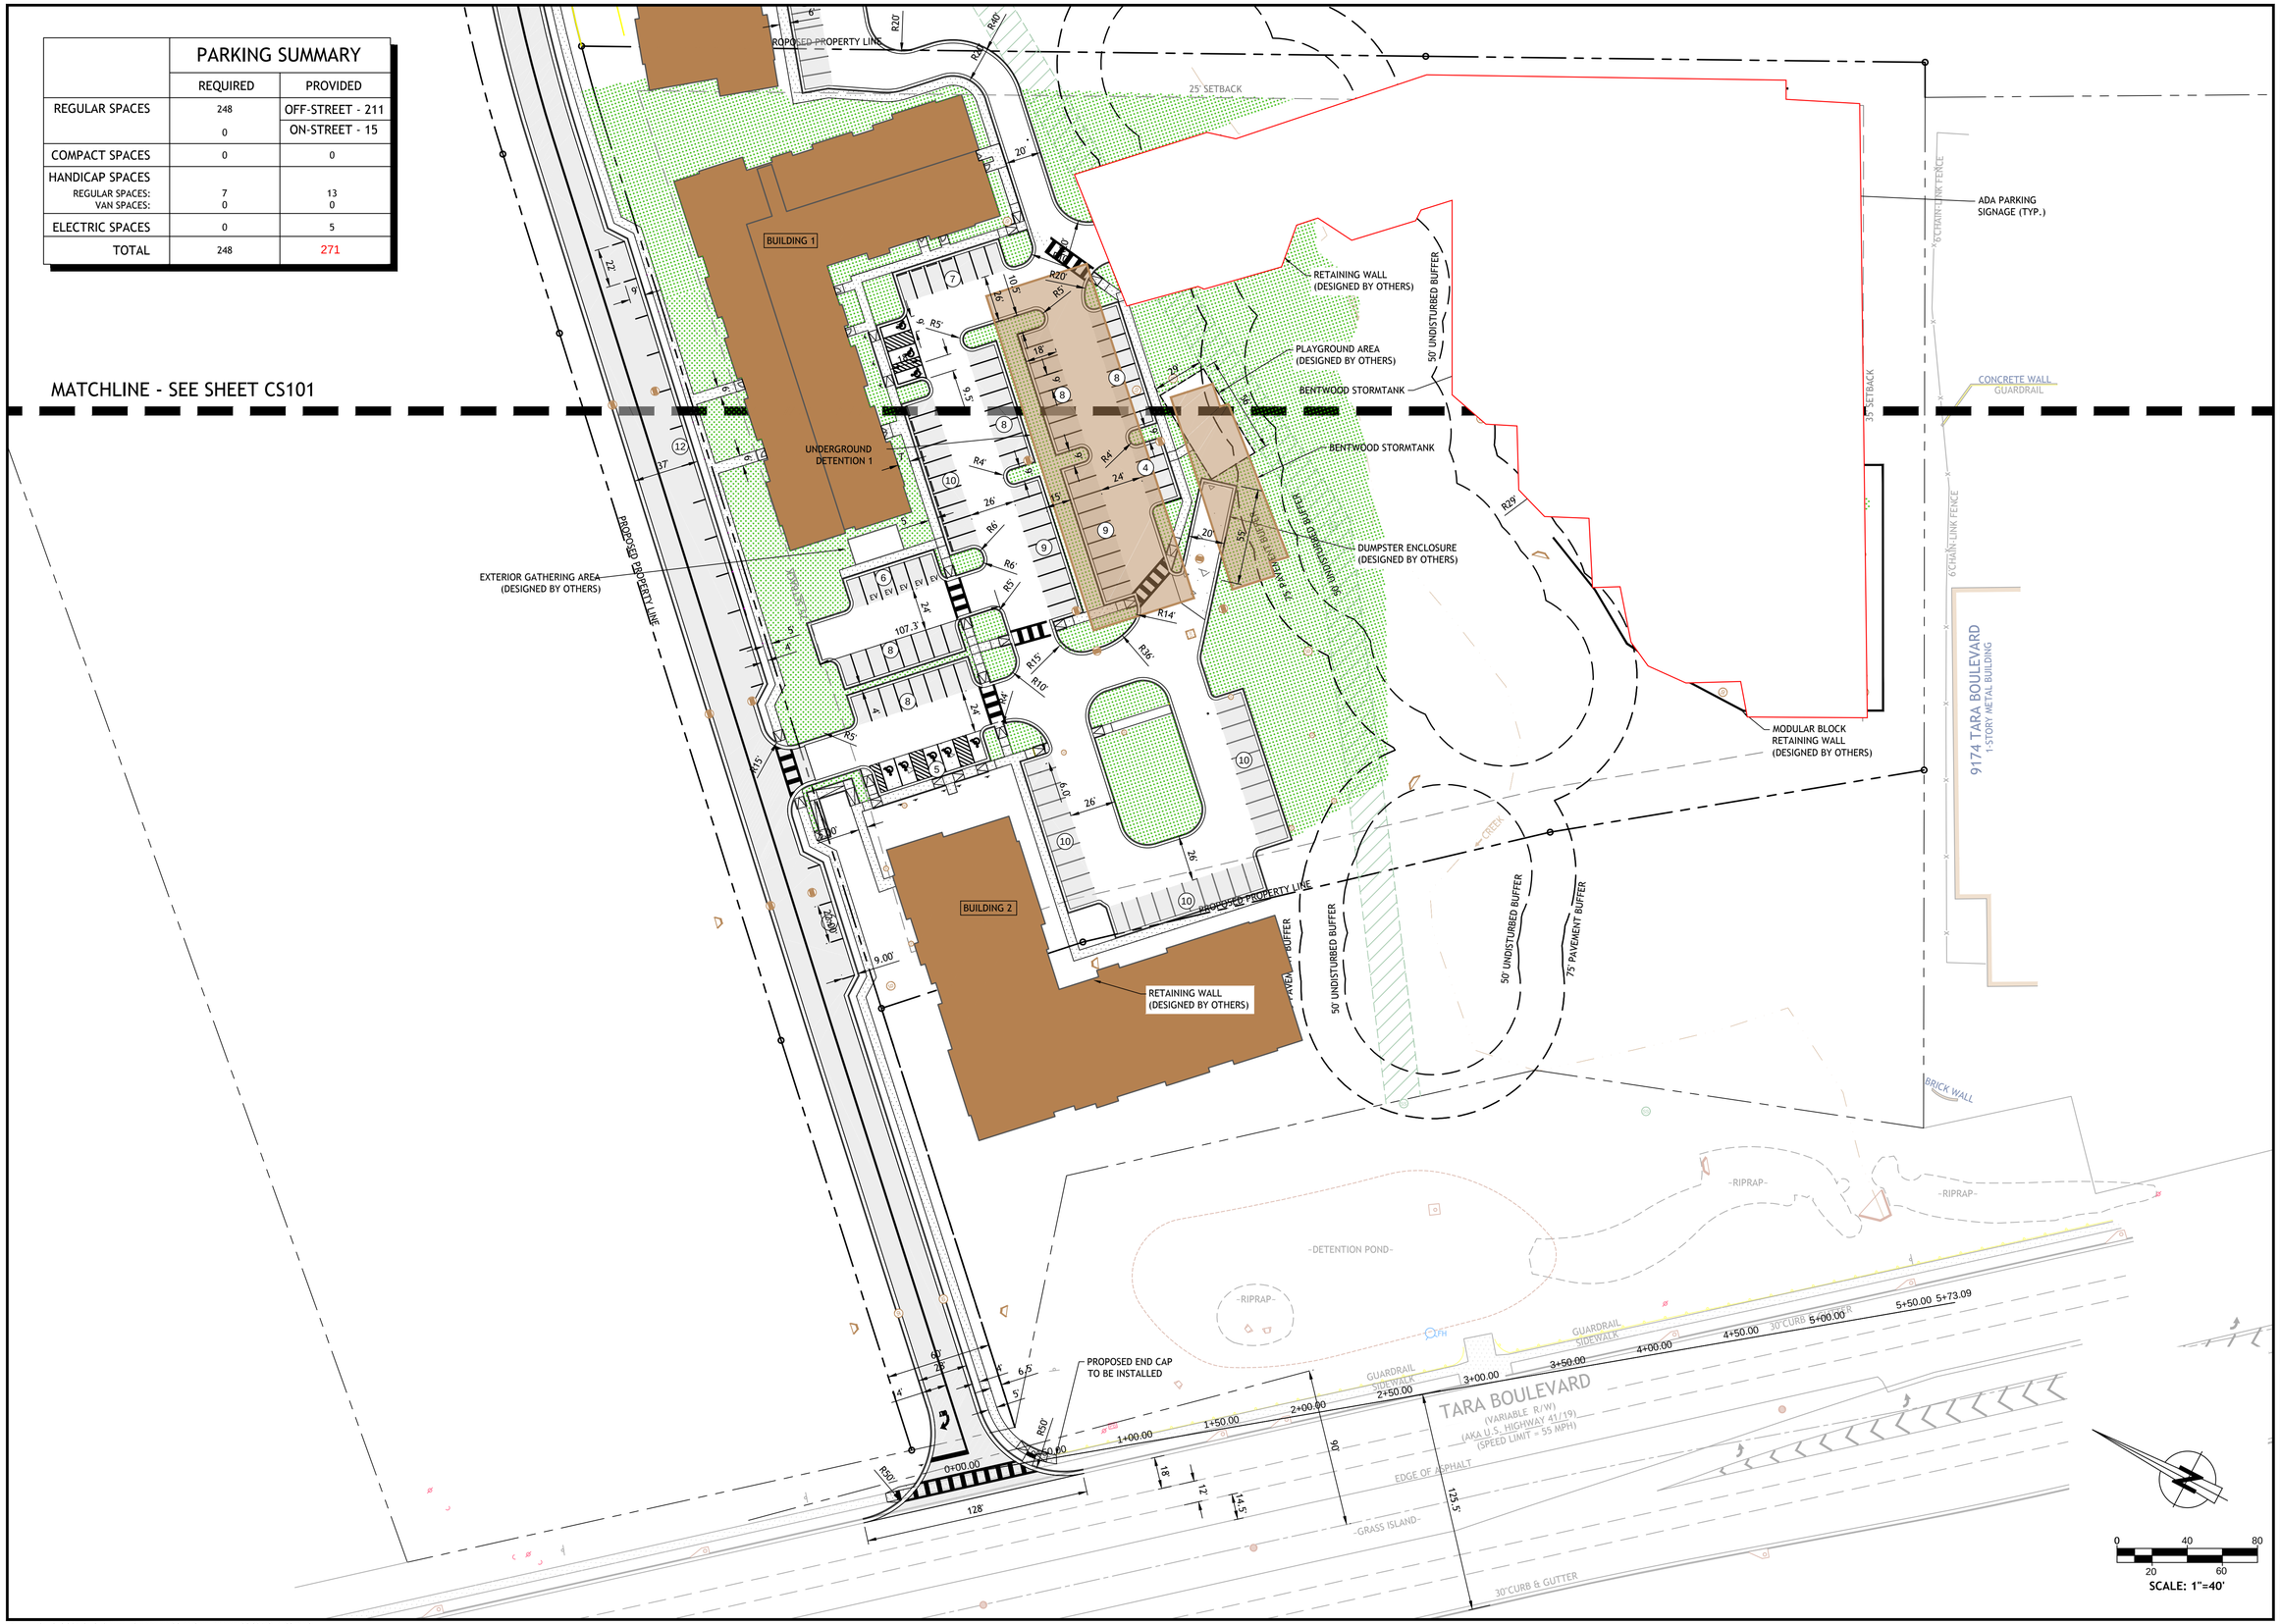

REVISIONS

REV #	DATE	DESCRIPTION	REQUESTED BY

ATLAS #20512

ATLAS
2550 HERITAGE COURT, STE 250
ATLANTA, GA 30339
TEL 770.951.2495, FAX 770.951.2496
www.oneatlas.com

ESTORIA MULTIFAMILY
294 S MAIN ST
JONESBORO, GA 30236
DISTRICTS 5, 6
GEORGIA
SITE PLAN

EOWCC LEVEL II CERT. #9168 , EXPIRES 08/31/2026

DATE	08/15/2025
DESIGN QC:	DM
CADD QC:	AP
DESIGNED BY:	DM
DRAWN BY:	ZF

SHEET
CS102

NOT ISSUED FOR CONSTRUCTION

P:\LEI PROJECTS\20512 ESTORIA MF\04 DRAWINGS\41 CIVIL DRAWINGS\20512_4_CS.DWG