REVERE NORTH
PRELIMINARY DEVELOPMENT PLAN
TOWN OF JOHNSTOWN, COLORADO

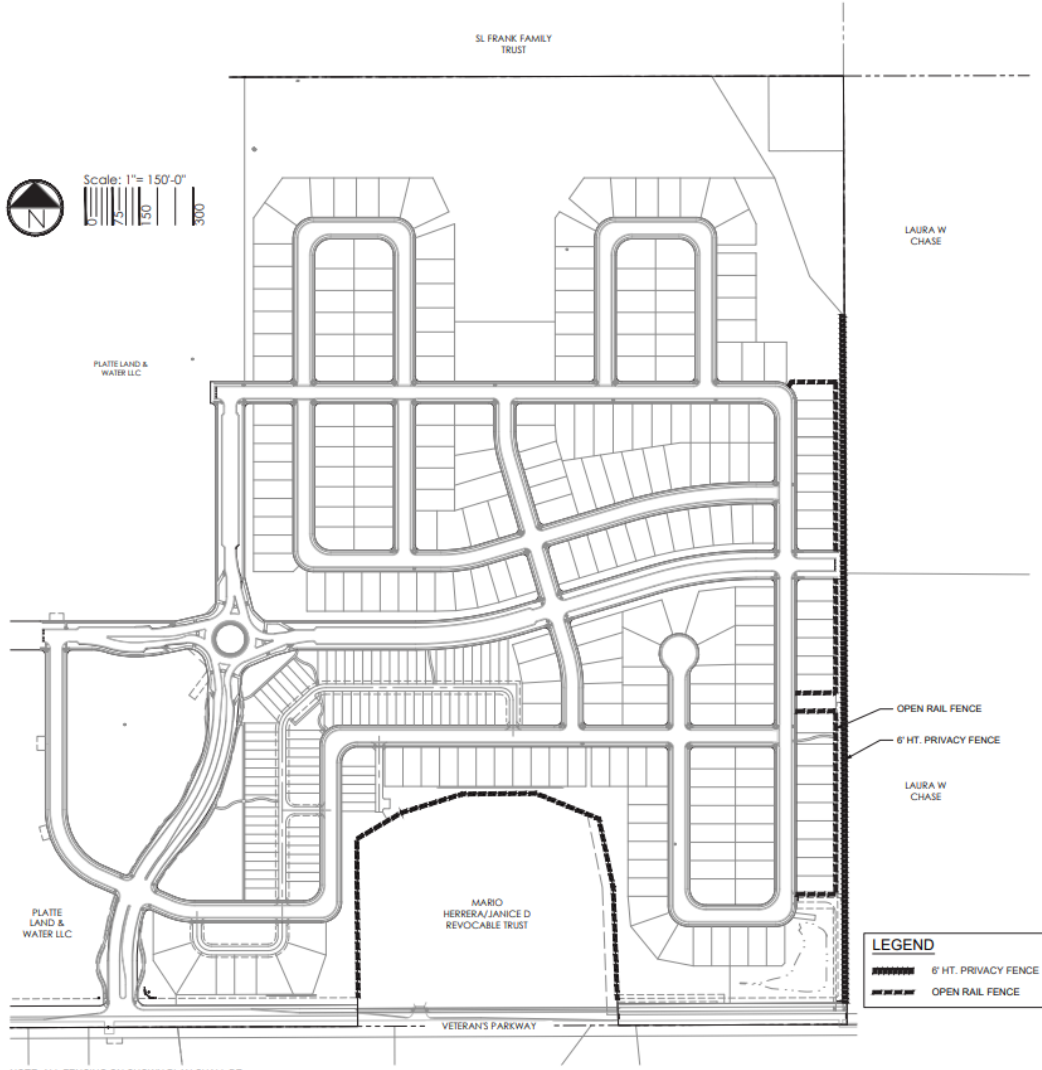

NOTE: ALL FENCING ON SHOWN PLAN SHALL BE INSTALLED BY DEVELOPER.

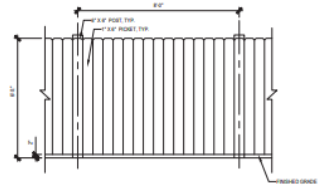

1 6' PRIVACY FENCE
3/8" = 1'

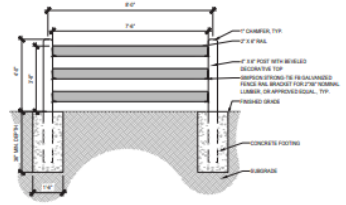

2 OPEN RAIL FENCE
3/8" = 1'

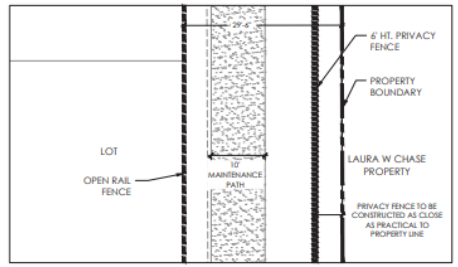

3 EAST PROPERTY LINE FENCE TYPICAL
1"=10'-0"

LEGEND
- 6' HT. PRIVACY FENCE
- OPEN RAIL FENCE

811 Know what's below. Call before you dig.

terradna design

LJA ENGINEERING

PROJECT NAME

REVERE NORTH FILING NO. 1 & 2
PRELIMINARY/FINAL DEVELOPMENT PLAN
TOWN OF JOHNSTOWN, COLORADO

SUBMITTAL DATE: 06-20-2023
REVISION DATE:

SHEET TITLE

NOT FOR CONSTRUCTION

FENCING PLAN OPTION 1

SHEET

SH

REVERE AT JOHNSTOWN

PERIMETER FENCE DETAILS