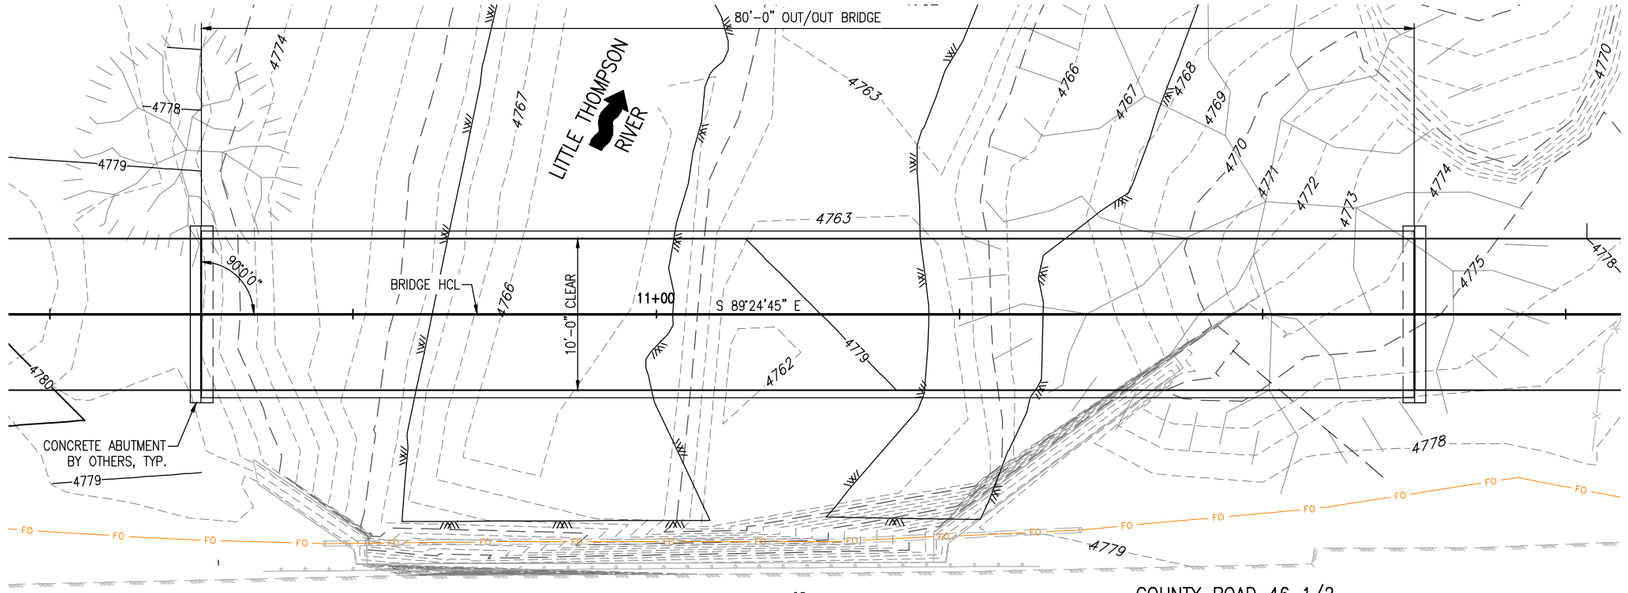

PLAN

BRIDGE DESIGN INFORMATION

	SPAN 1
OVERALL LENGTH ■	80'-0"
CLEAR WIDTH	10'-0"
CORROSION PROTECTION	WEATHERING STEEL
CAMBER	1%
LIVE LOAD	AASHTO*
VEHICLE LOAD	AASHTO*
WIND LOAD	AASHTO*
SEISMIC ZONE	1
RUB RAILS	TIMBER
TOE PLATE	STEEL
RAIL HEIGHT	3'-6" MIN.
DECKING	CONCRETE
TRUSS TYPE*	UNDERHUNG
STEP ▼	1'-6"
CLOSURE PLATE	NO

* AASHTO LRFD GUIDE SPECIFICATIONS FOR THE DESIGN OF PEDESTRIAN BRIDGES
■ MEASURED AT CENTERLINE OF STRUCTURE
▼ MAXIMUM PERMISSIBLE MEASURED FROM TOP OF DECK AT ℄ BRIDGE TO LOW STEEL

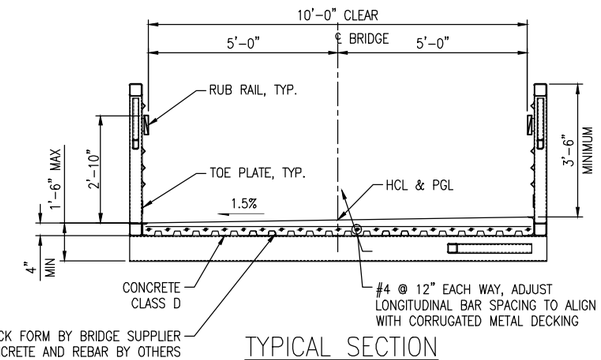

TYPICAL SECTION

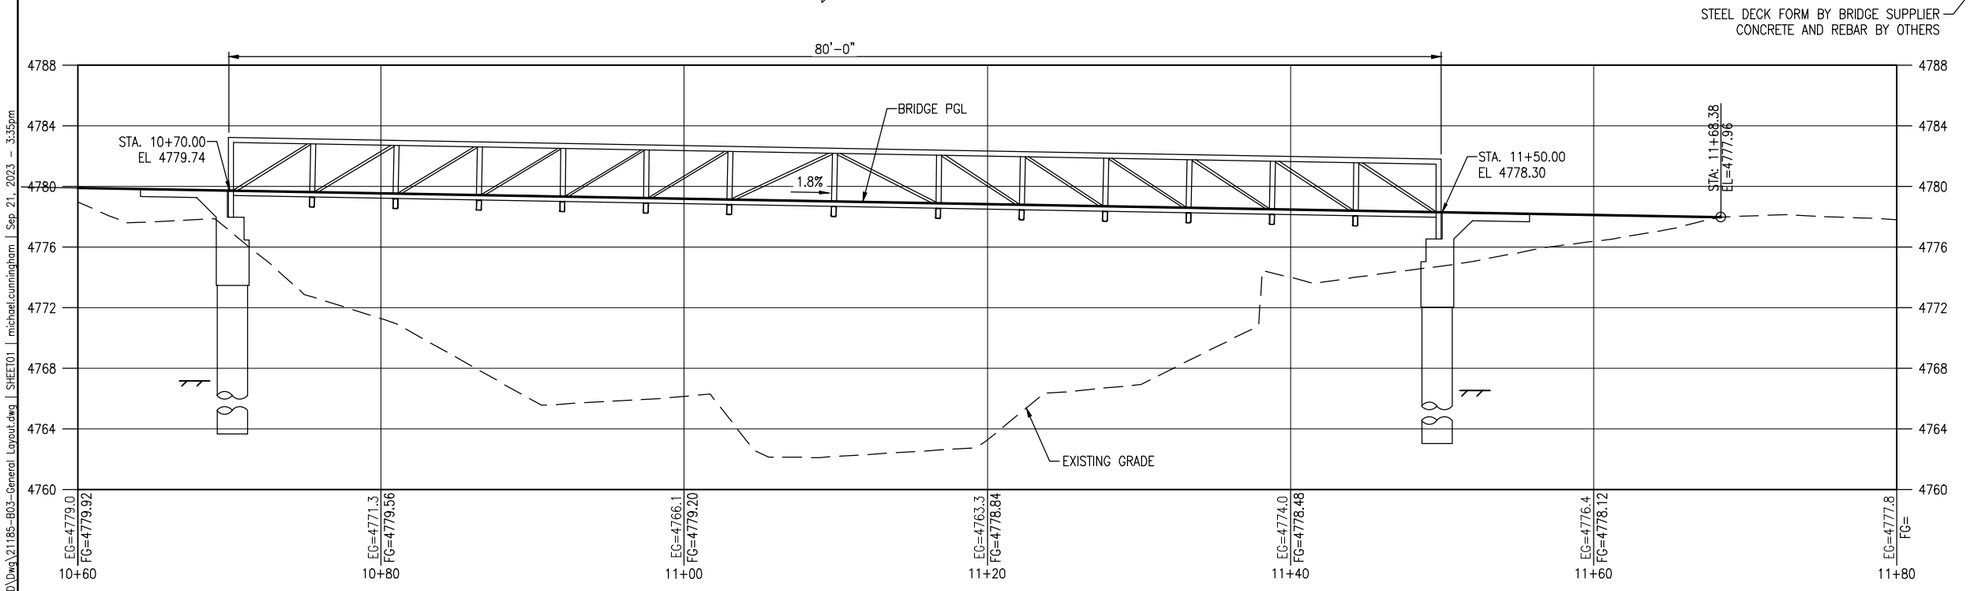

ELEVATION

PRELIMINARY - SEPTEMBER, 2023

D:\PROJECT\21100\21185\04 CAD\ACAD\Dwg\21185-B03-General Layout.dwg | SHEET01 | michael.cunningham | Sep 21, 2023 - 3:35pm

All seals for this set of drawings are applied to the cover page(s)

Print Date: Sep 21, 2023
File Name: 21185-B03-General Layout.dwg
Horiz. Scale: Vert. Scale:

Sheet Revisions

Date:	Comments	Init.

Otak

As Constructed
No Revisions:
Revised:
Void:

LITTLE THOMPSON RIVER TRAIL BRIDGE
BRIDGE GENERAL LAYOUT

Designer: D. Graff
Detailer: M. Cunningham
Sheet Subset: BRIDGE
Structure Numbers
Subset Sheets: 1 of 1

Project No./Code
XXX XXXX-XXX
XXXXX
Sheet Number ####