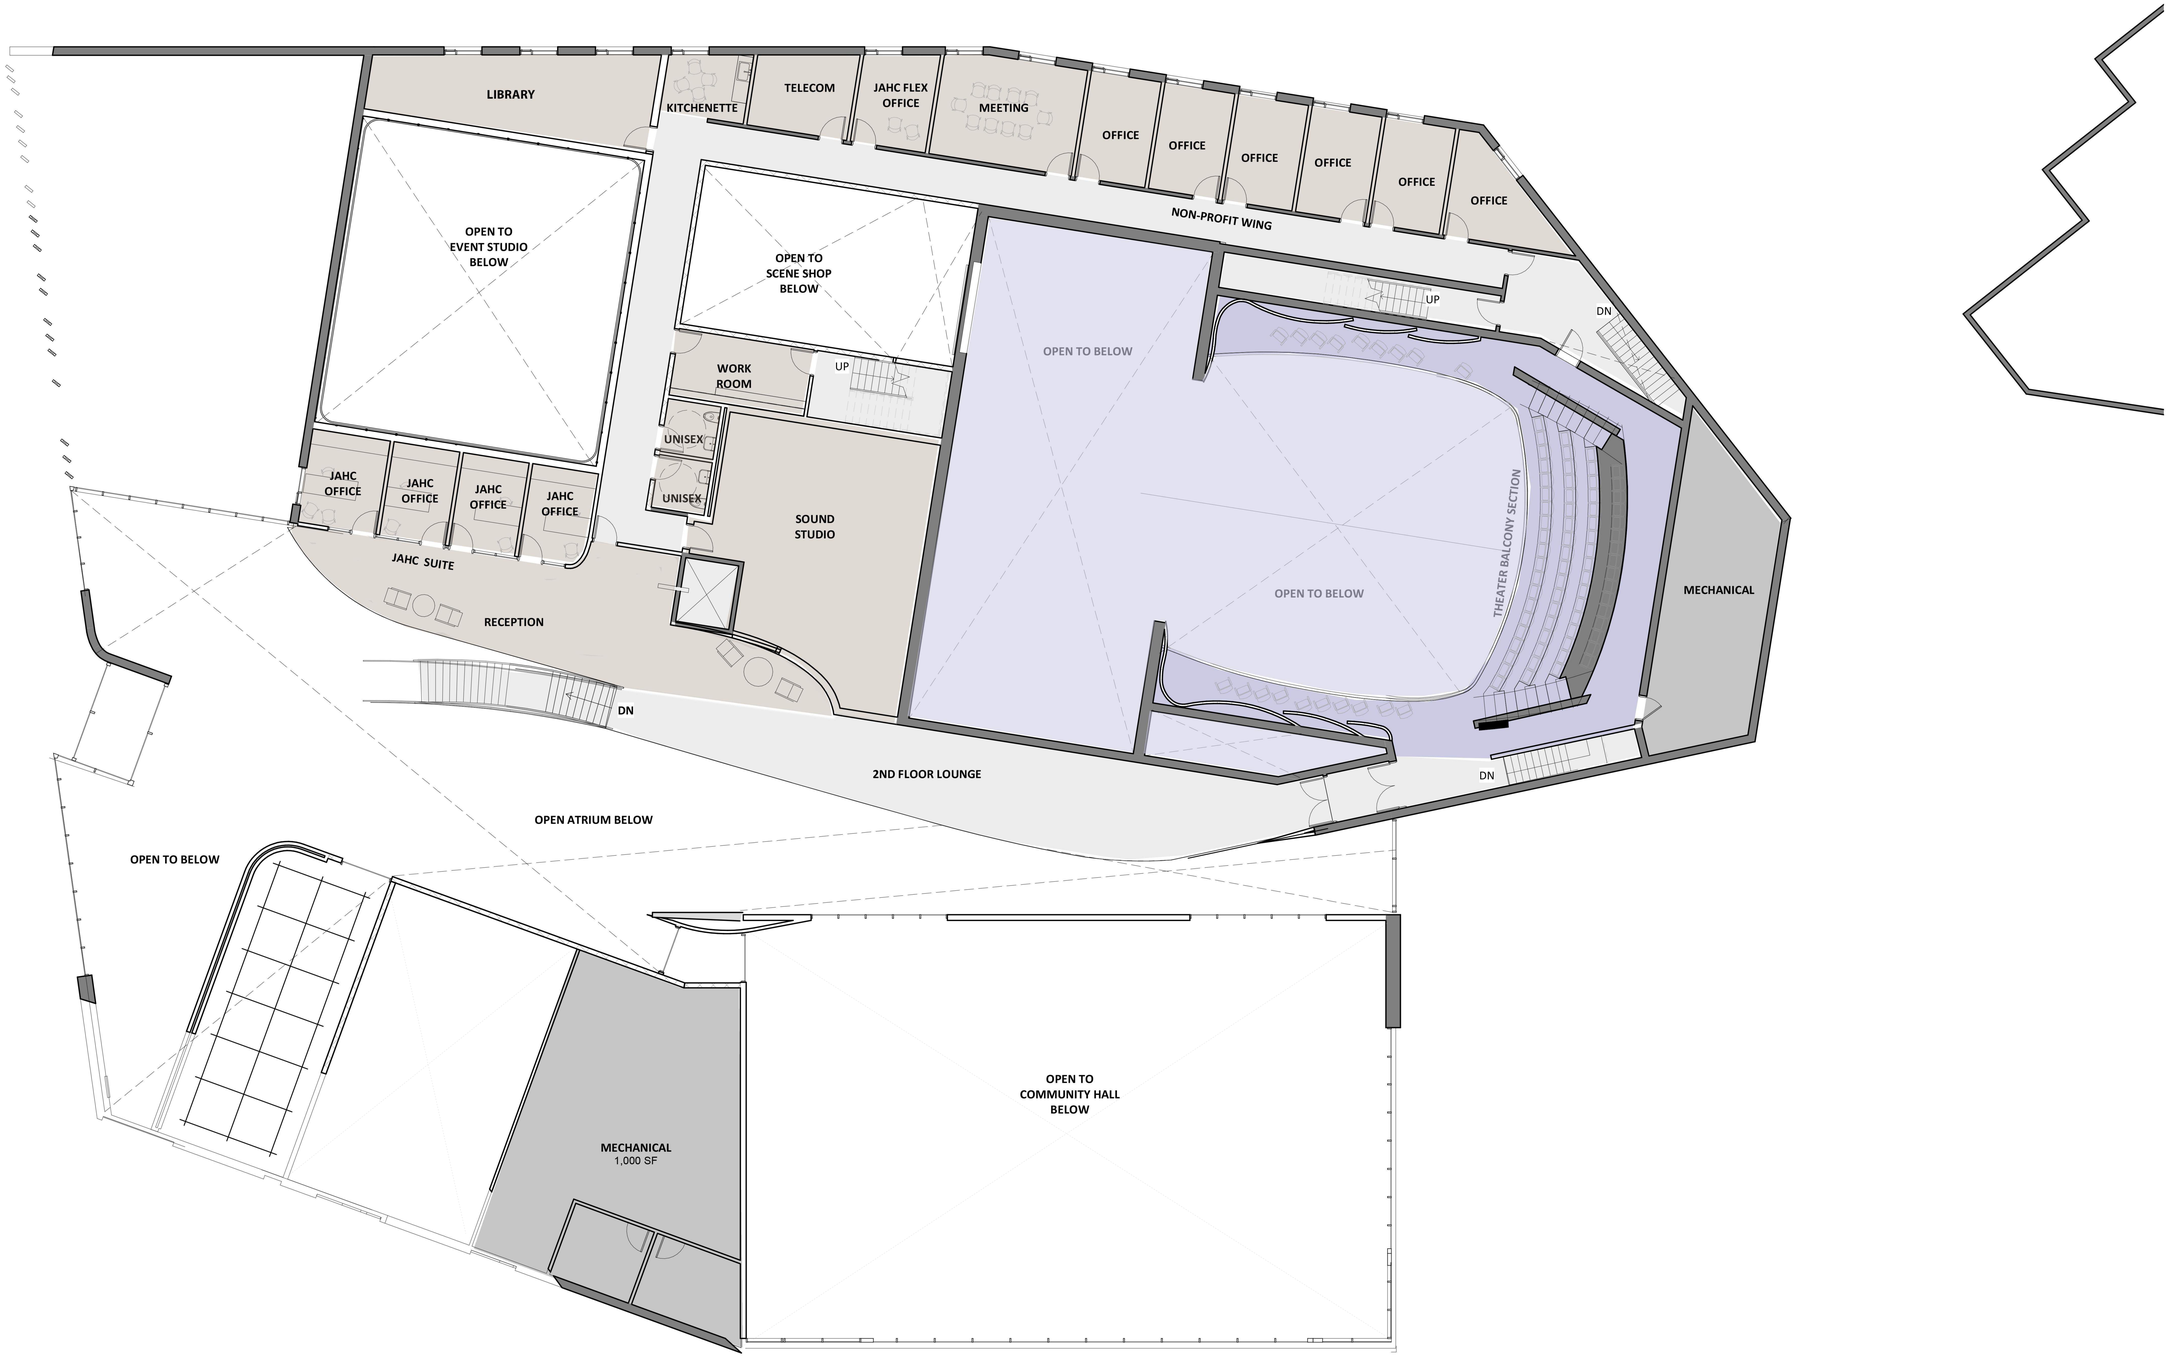

THE NEW JACC

65% / DESIGN DEVELOPMENT

November 2017

LEVEL 2 PLAN

HACKER

NorthWind Architects, LLC