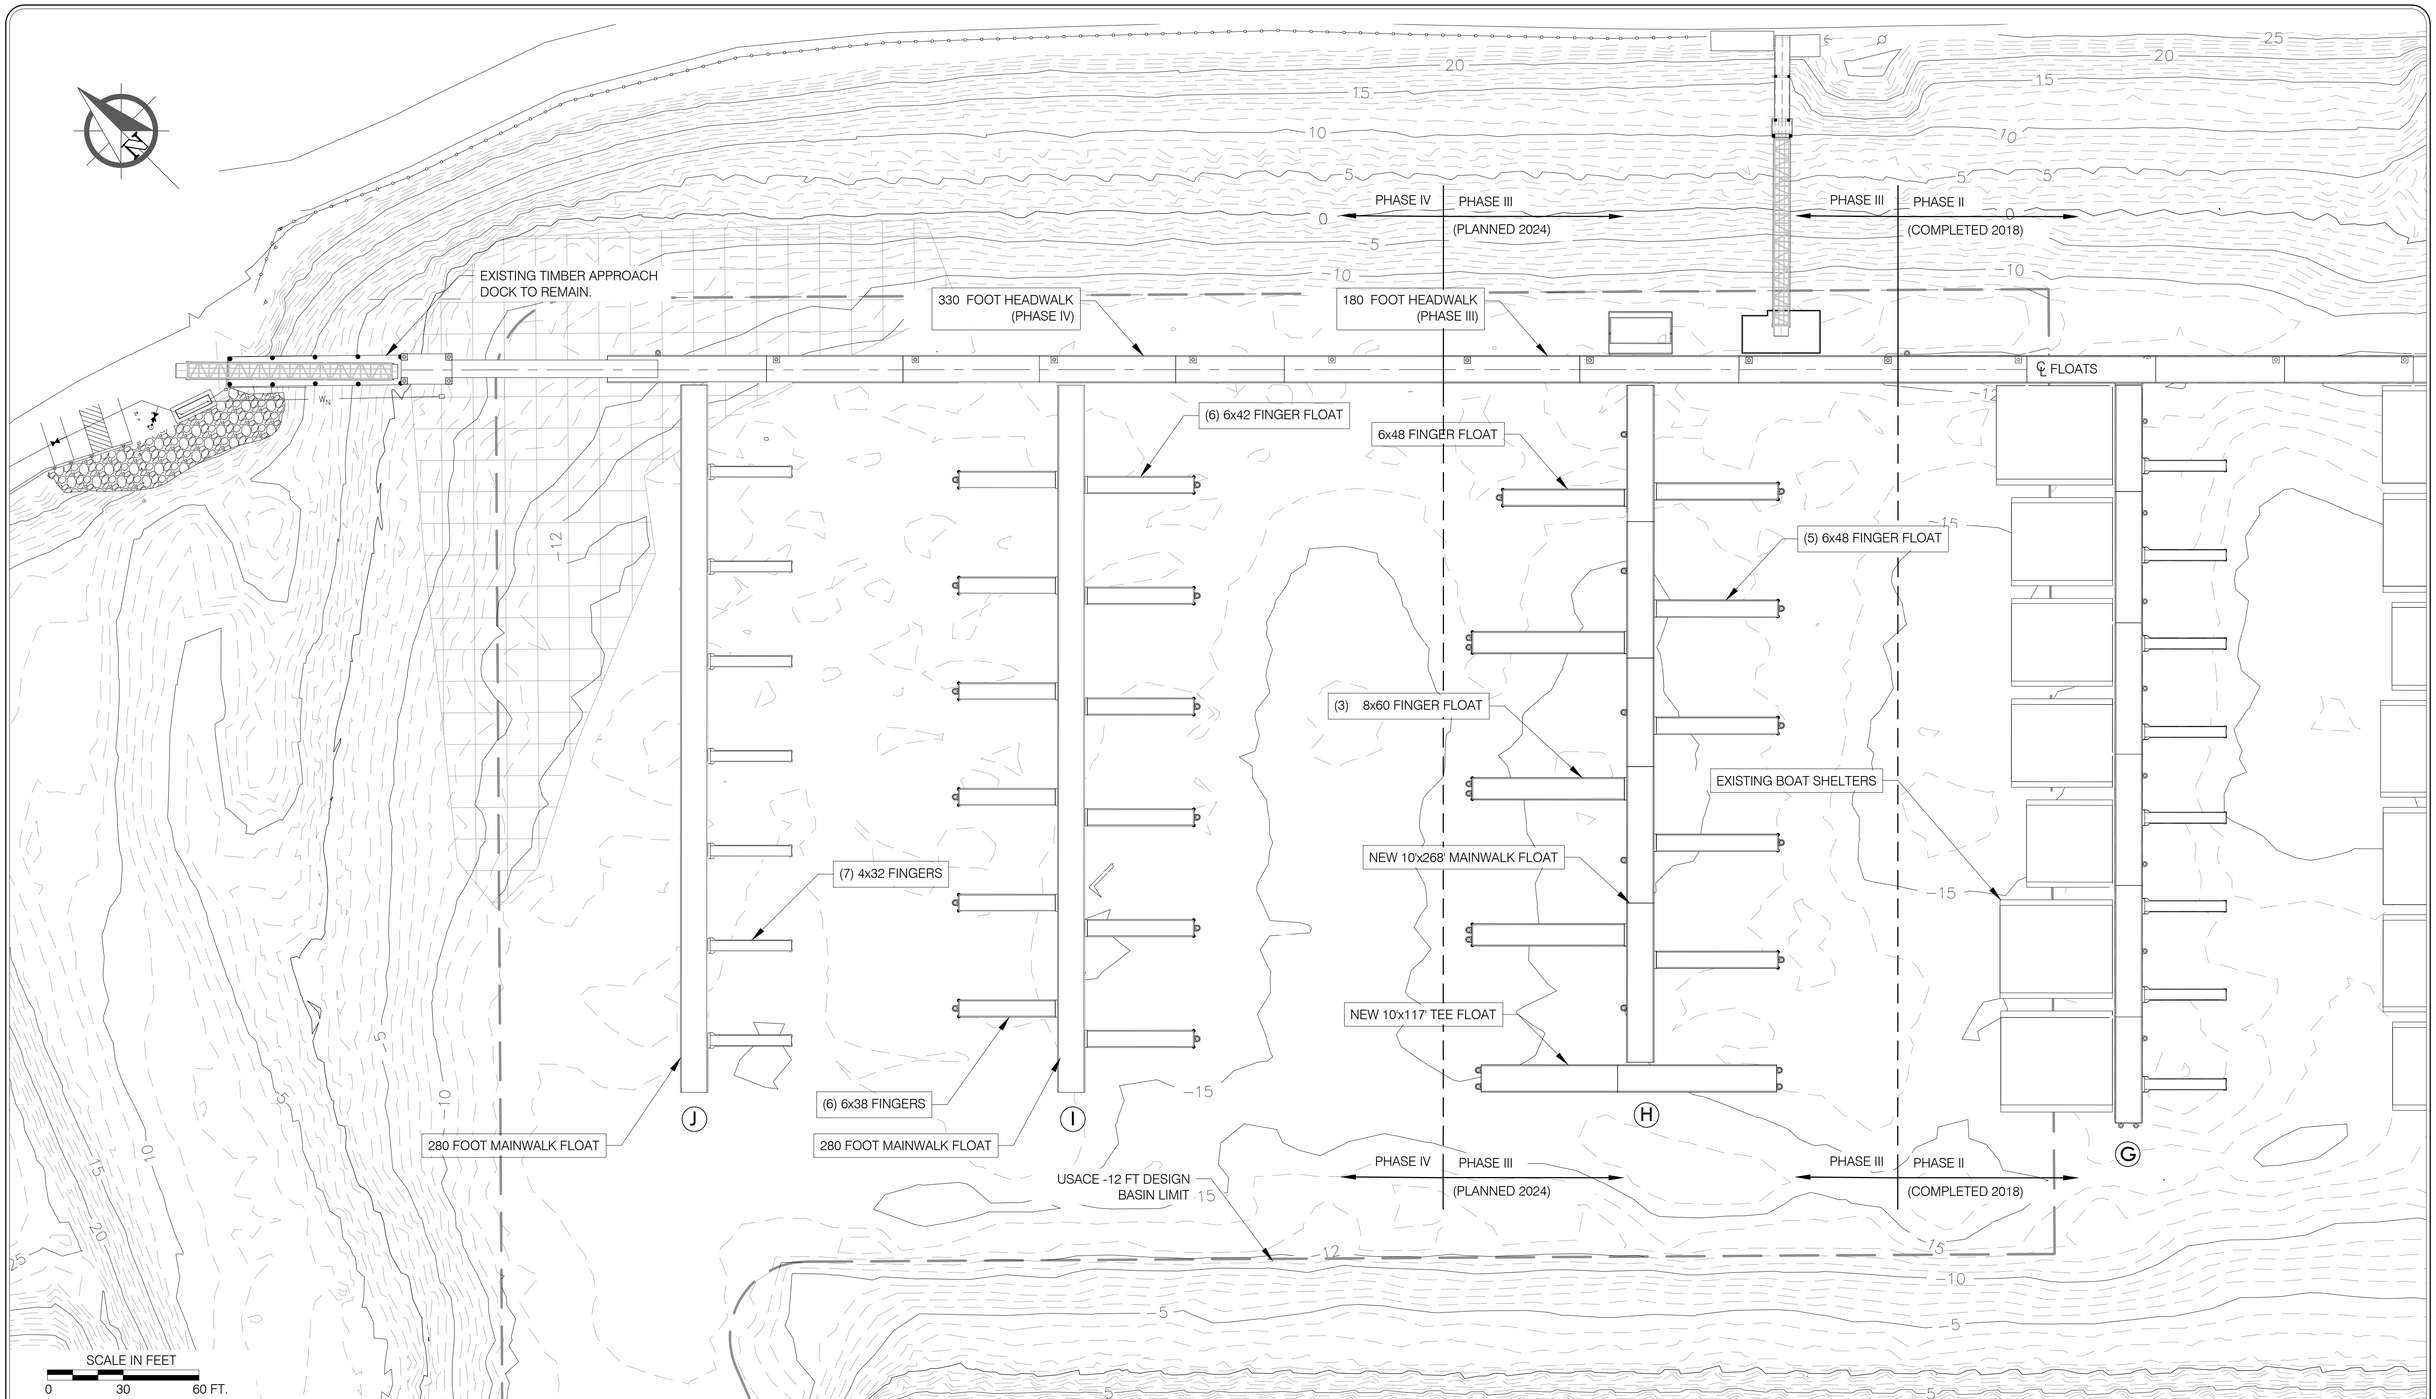

A - PHASE IV SITE PLAN

REVISIONS

REV	DATE	DESCRIPTION	DWN	CHK	APP

CITY AND BOROUGH OF JUNEAU
DOCKS & HARBORS
155 SOUTH SEWARD STREET
JUNEAU, ALASKA 99801
PHONE: 907-586-0292

PHASE IV - LAYOUT OPTION A

AURORA HARBOR REBUILD - PHASE IV

DESIGN:	MS	DATE:	APRIL 4, 2024	A
CHECKED:	CU	CONTRACT NO.:	DH24-0XX	
APPROVED:	CU	FILE NO. XXX	SHEET: 1 of 2	