MEMO

Engineering Department

To: Board of Public Works

From: Taylor Conger

Date: November 16th, 2026

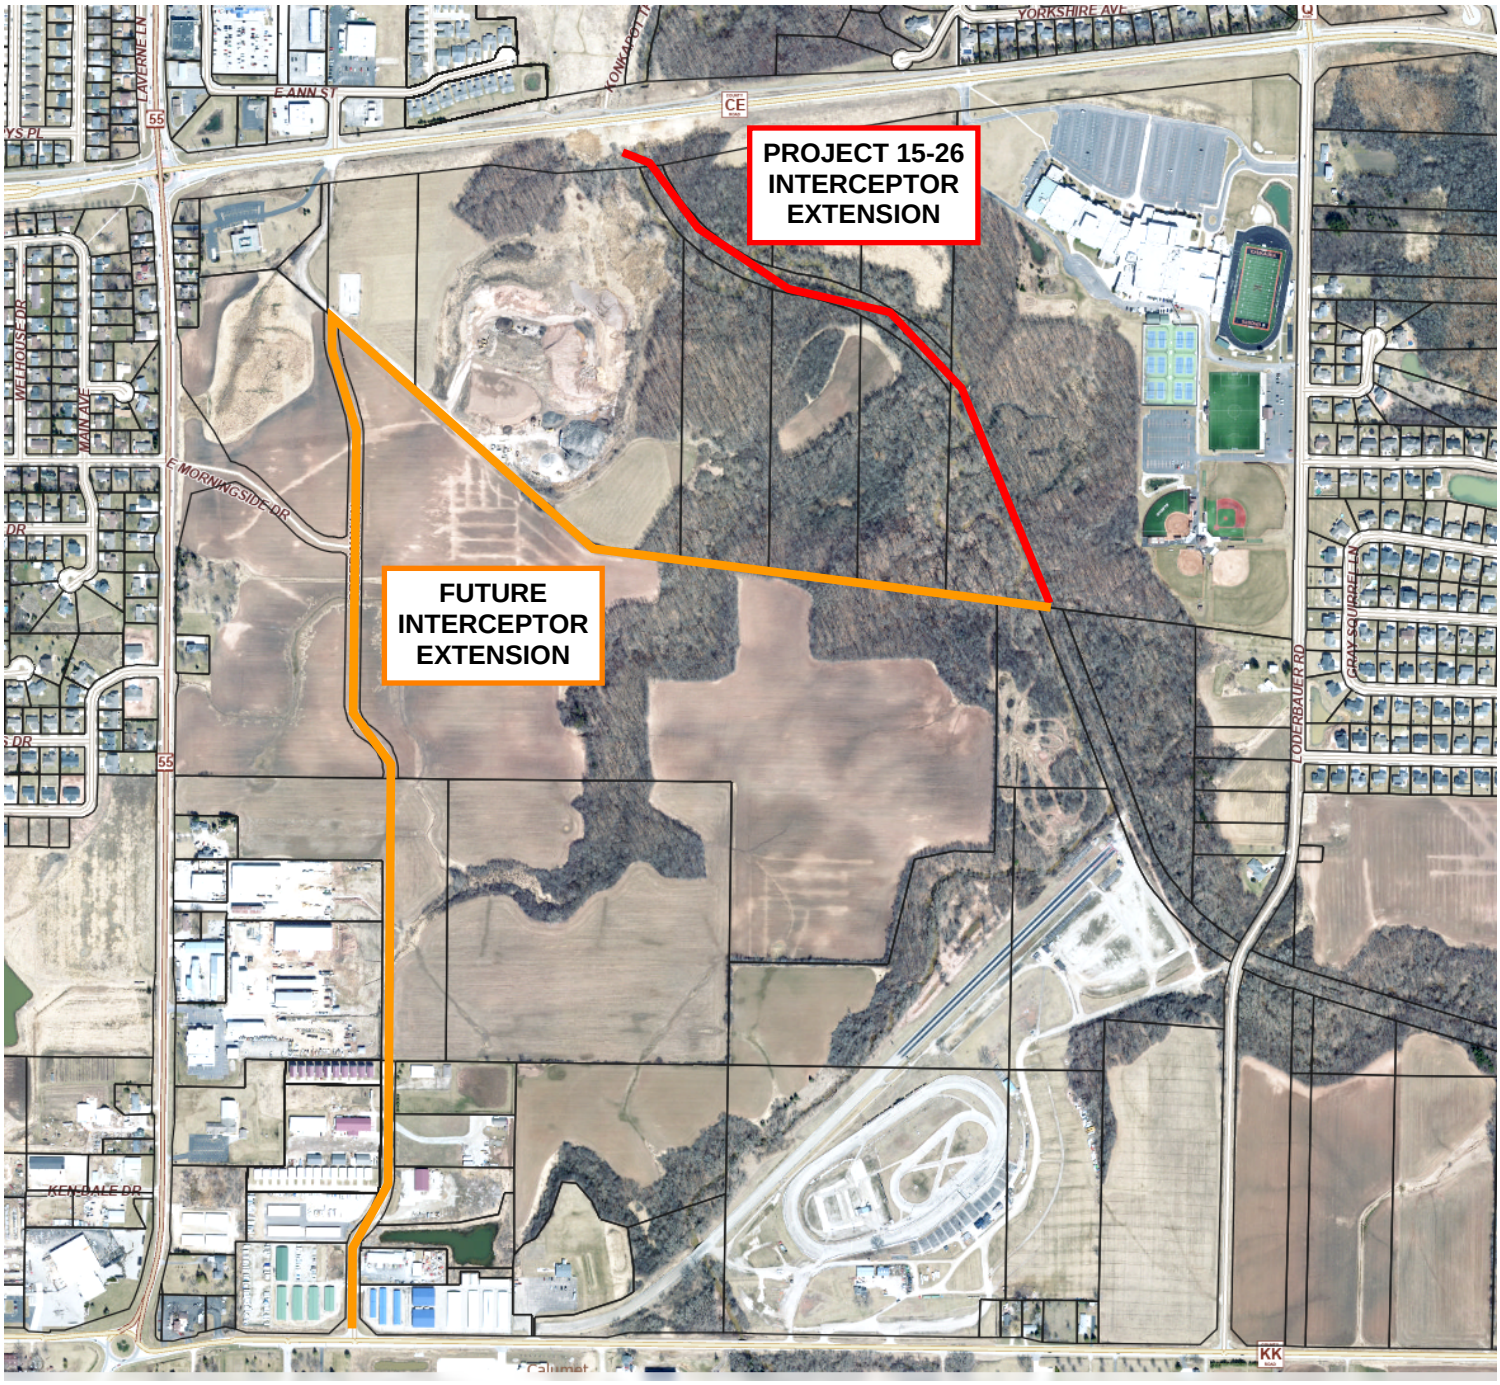
Re: **Agenda Item #2a:** Authorization to seek bids for Project #15-26 – Konkapot Sewer Interceptor Extension South

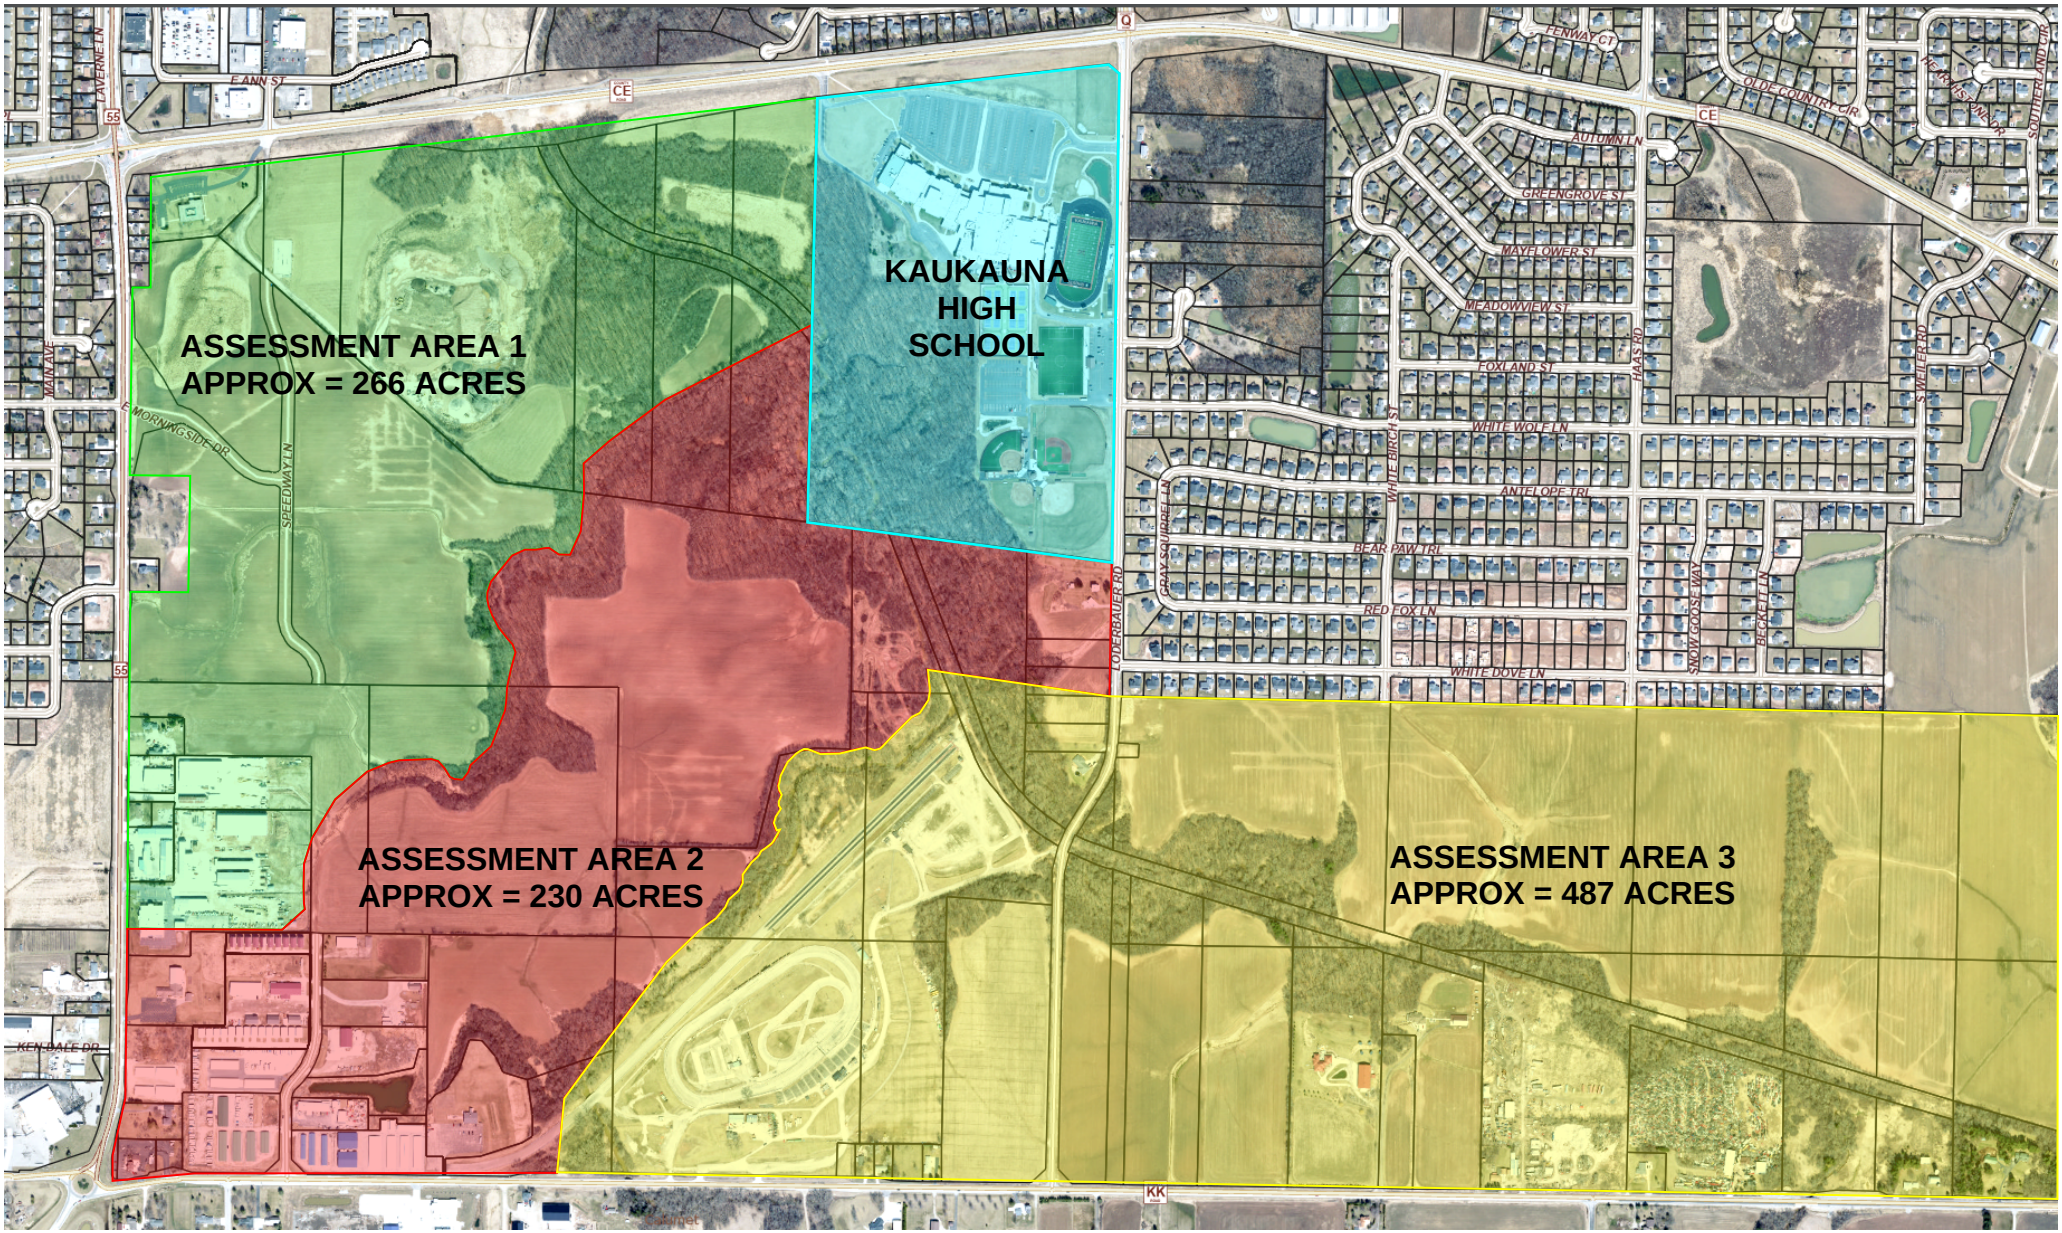
Background information:
The Engineering Department is completing plans to extend the sanitary sewer interceptor line south of CTH CE along the Konkapot Creek. The project will include a combination of open excavation and boring to install the new sewer lines, open excavated bore pits at each manhole, clearing and grubbing of select trees and brush for construction access, and restoration of affected areas. Maps depicting the work location and future serviceable areas are shown on the following page.

Strategic Plan:
Interceptor sewer extension will allow for future city expansions including the current developments and future developments south and east of the current city limits.

Budget:
Funds will be taken from the 602 – Sanitary Account. City spending estimated to be near $1.8 Million as previously budgeted.

Staff Recommended Action:
Motion to authorize the Engineering Department to seek bids for Project #15-26, Konkapot Sewer Interceptor Extension South


PROJECT 15-26
INTERCEPTOR
EXTENSION
FUTURE
INTERCEPTOR
EXTENSION
E ANN ST
YORKSHIRE AVE
E MORNINGSIDE DR
KENDALE DR
LODERBAUER RD
GRAY SQUIRREL LN
MAIN AVE
LAVERNE LN
CE
KK
55


ASSESSMENT AREA 1
APPROX = 266 ACRES
KAUKAUNA
HIGH
SCHOOL
ASSESSMENT AREA 2
APPROX = 230 ACRES
ASSESSMENT AREA 3
APPROX = 487 ACRES
E ANN ST
LAVERNE LN
MAIN AVE
E MORNINGSIDE DR
SPEEDWAY LN
KEN DALE DR
CE
Q
KK
55
FENWAY CT
OLDE COUNTRY CIR
AUTUMN LN
GREENGROVE ST
MAYFLOWER ST
MEADOWVIEW ST
FOXLAND ST
HAAS RD
S WEILER RD
WHITE WOLF LN
WHITE BIRCH ST
ANTELOPE TRL
BEAR PAW TRL
GRAY SQUIRREL LN
RED FOX LN
LOEDERBAUER RD
SNOW GOOSE WAY
BECKER LN
WHITE DOVE LN