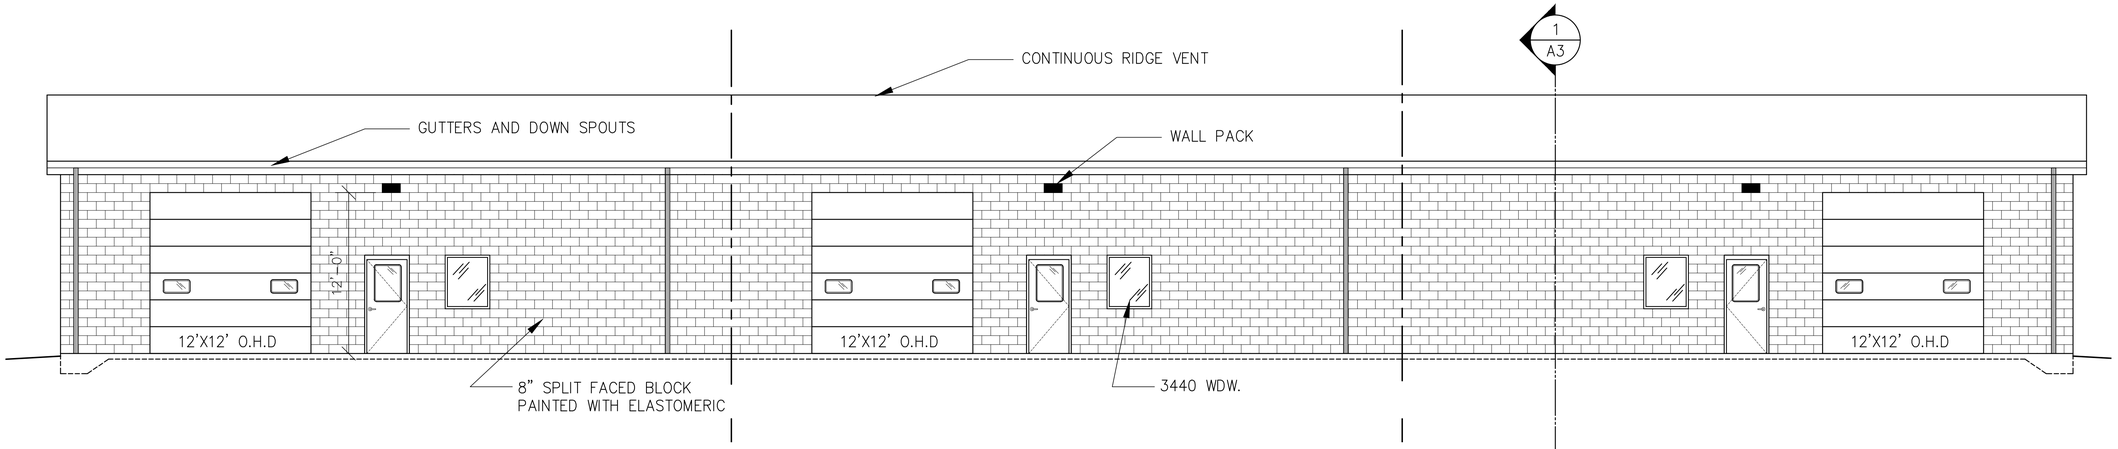

NORTH ELEVATION

SCALE: 3/16"=1'-0"

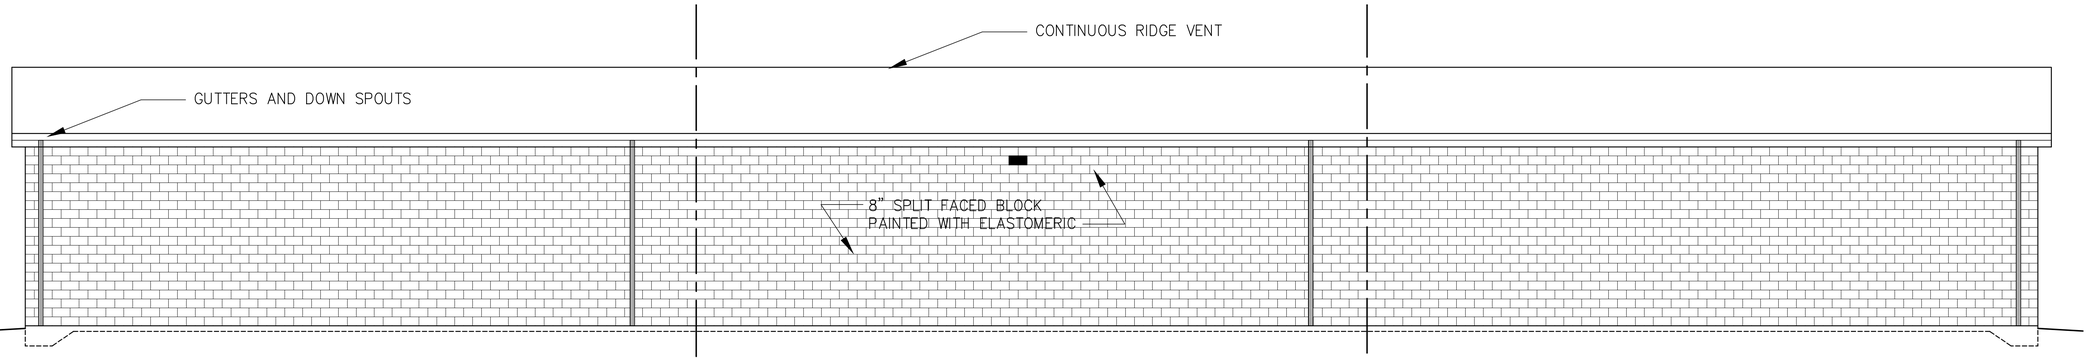

SOUTH ELEVATION

SCALE: 3/16"=1'-0"

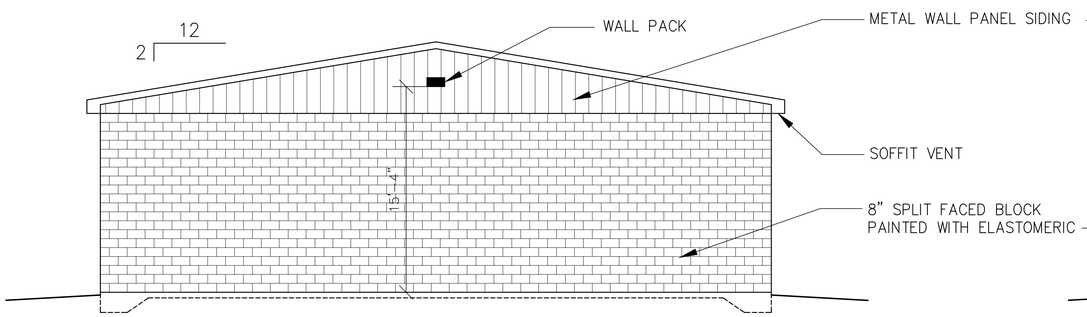

WEST ELEVATION

SCALE: 3/16"=1'-0"

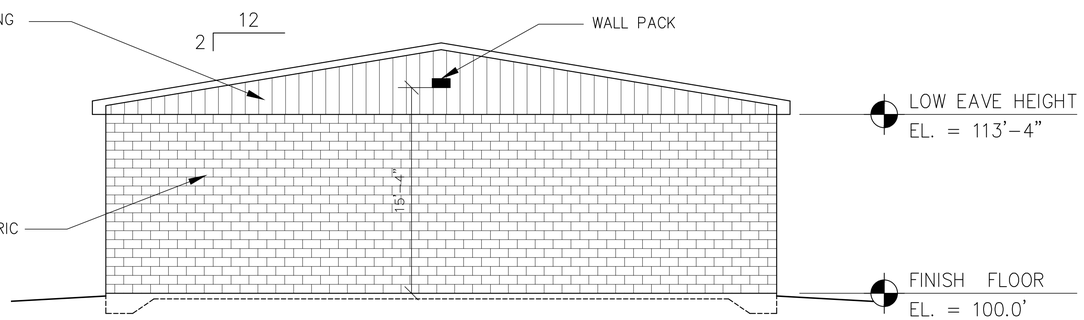

EAST ELEVATION

SCALE: 3/16"=1'-0"

W6483 Design Drive, Unit A
Greenville, WI. 54942
Phone: 920-954-5554
Toll Free: 800-261-5554
Fax: 920-882-4959
www.midwest-prop.com
paulg@midwest-prop.com
troyf@midwest-prop.com

Midwest Properties
-COMMERCIAL-

PROPOSED BUILDING FOR:

J&R Enterprises of Kaukauna

2200 Tower Dr. Kaukauna, WI.

Issue	Date:	Revision:
*	*	*
*	*	*
*	*	*
*	*	*
*	*	*
*	*	*

Project Number: 202403

Issue Date: 4-2-24

Drawn By: PCG

A2

Issue #

Elevations