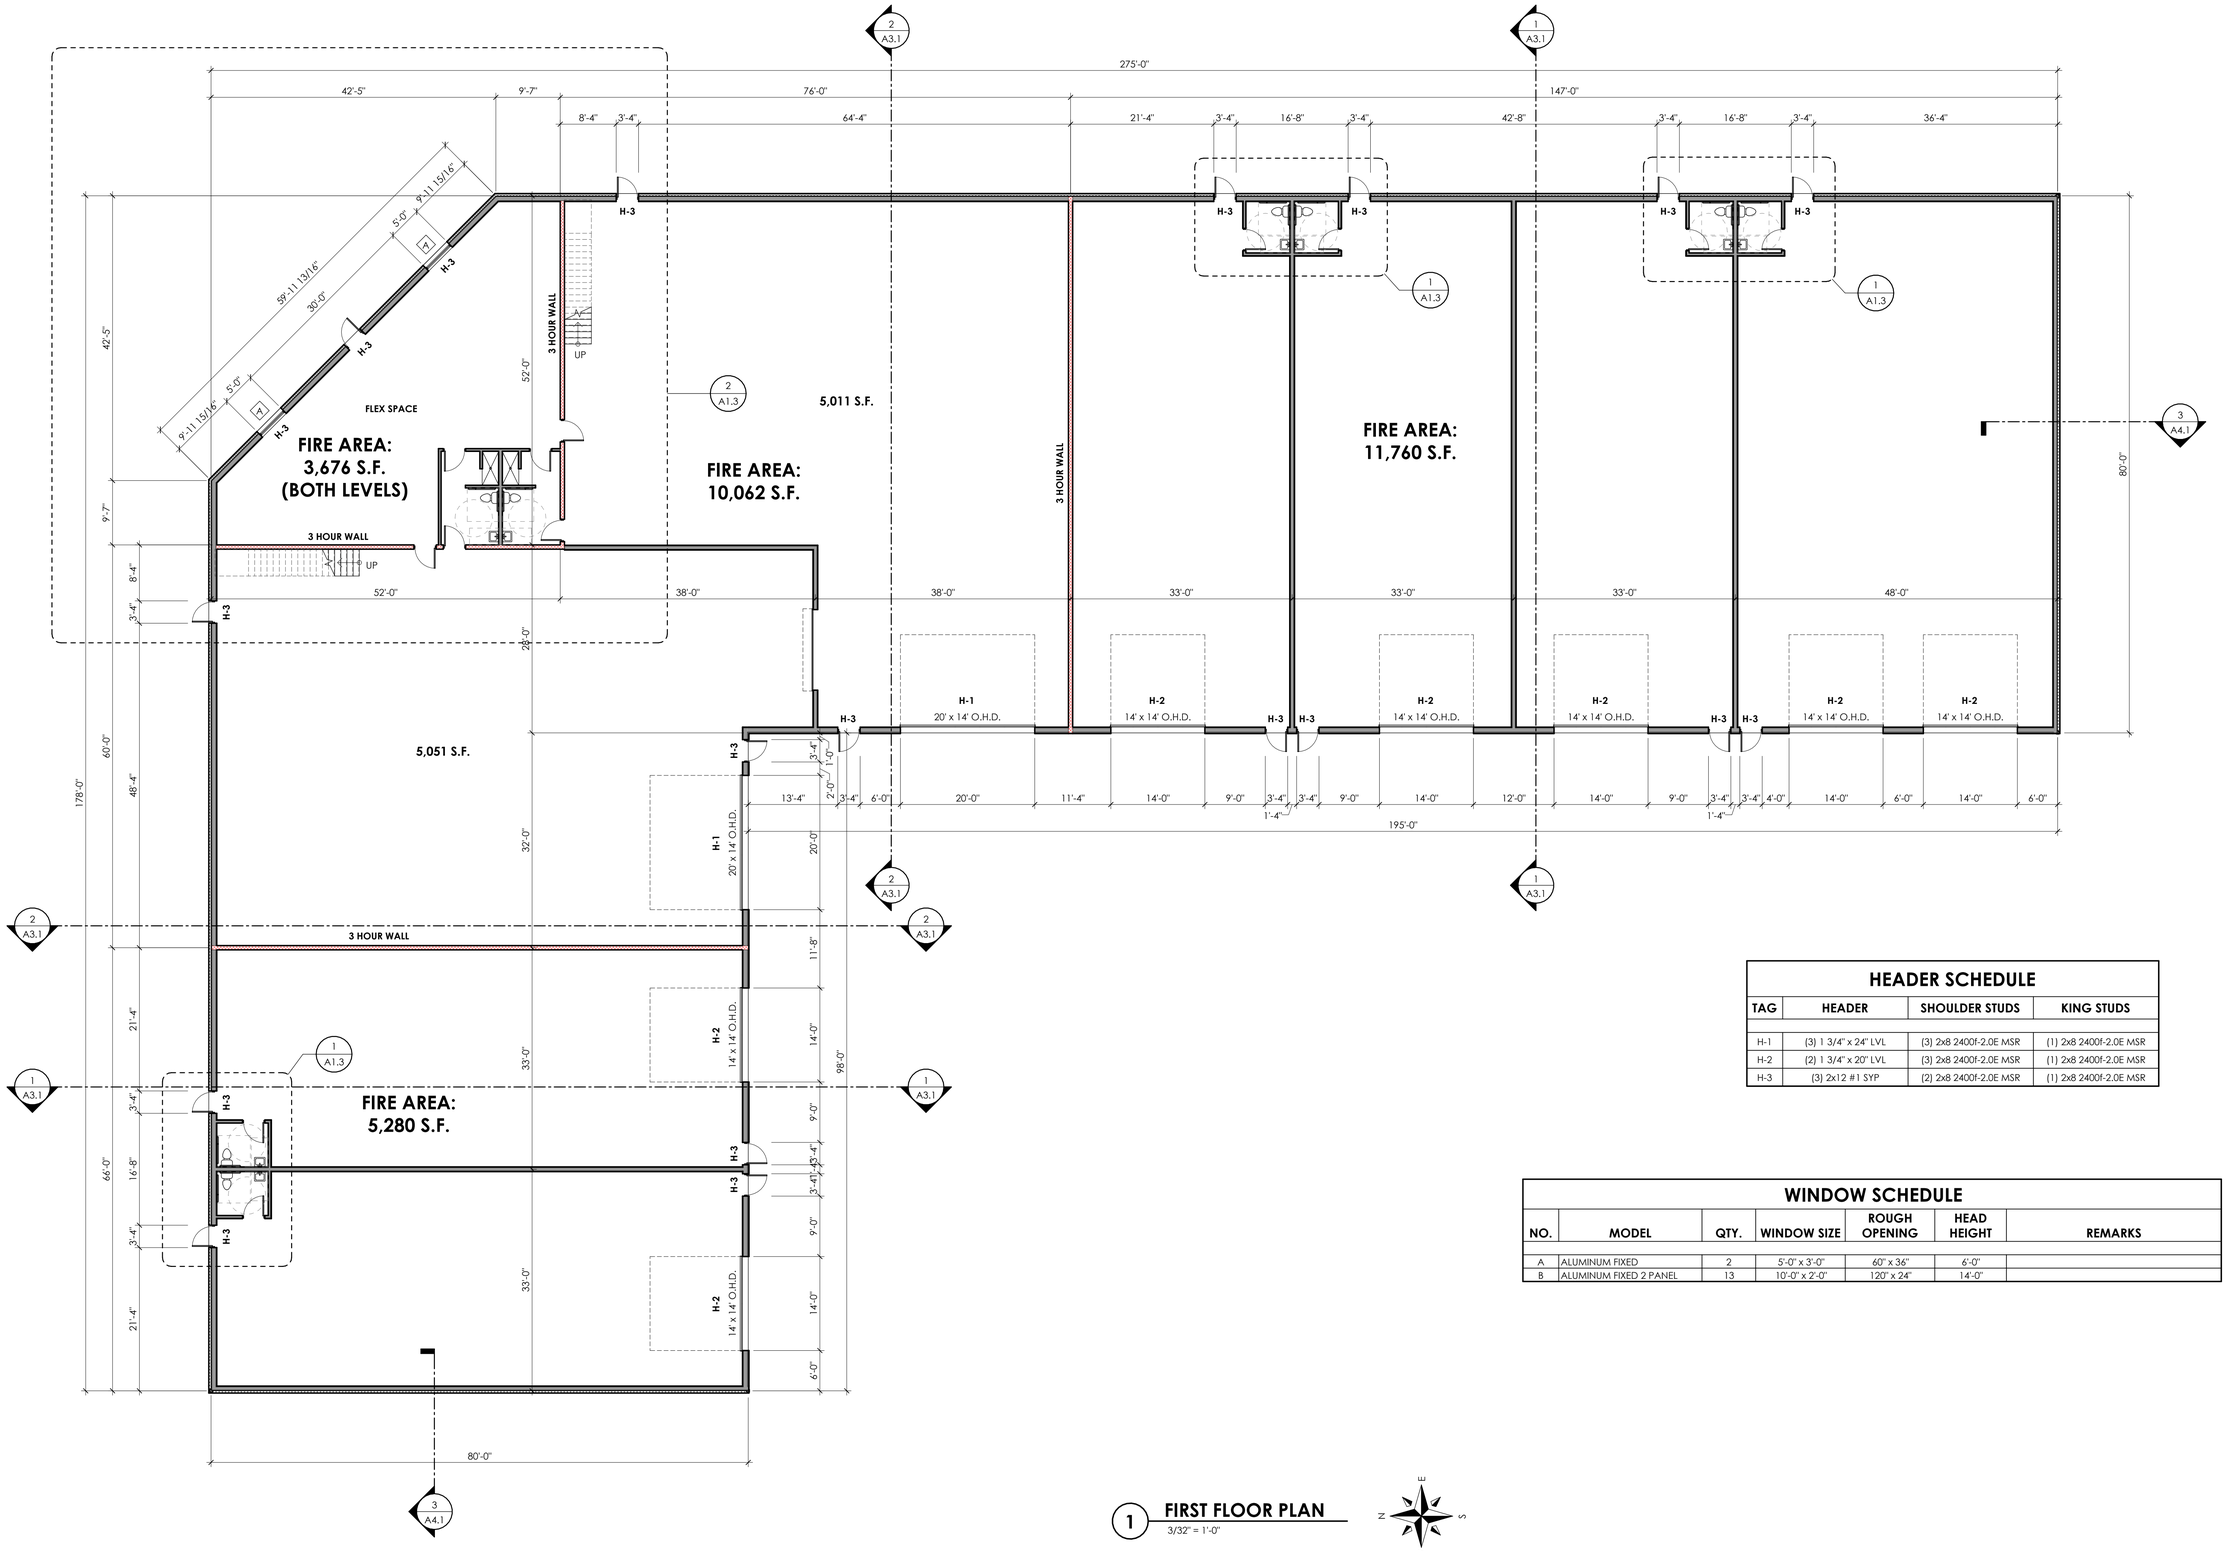

HEADER SCHEDULE

TAG	HEADER	SHOULDER STUDS	KING STUDS
H-1	(3) 1 3/4" x 24" LVL	(3) 2x8 2400f-2.0E MSR	(1) 2x8 2400f-2.0E MSR
H-2	(2) 1 3/4" x 20" LVL	(3) 2x8 2400f-2.0E MSR	(1) 2x8 2400f-2.0E MSR
H-3	(3) 2x12 #1 SYP	(2) 2x8 2400f-2.0E MSR	(1) 2x8 2400f-2.0E MSR

WINDOW SCHEDULE

NO.	MODEL	QTY.	WINDOW SIZE	ROUGH OPENING	HEAD HEIGHT	REMARKS
A	ALUMINUM FIXED	2	5'-0" x 3'-0"	60" x 36"	6'-0"	
B	ALUMINUM FIXED 2 PANEL	13	10'-0" x 2'-0"	120" x 24"	14'-0"	

1 **FIRST FLOOR PLAN**
3/32" = 1'-0"

NOT FOR CONSTRUCTION

CONSTRUCTION
DESIGN • WELDING
2201 Eastline Road
Kaukauna, WI 54130
Phone: (920) 766-9305
Toll Free: (800) 236-1369
foxstructures.com
FOX STRUCTURES, INC.

COPYRIGHT NOTICE:
This drawing, design, and detail was made exclusively for the party named in the title block. It is the copyrighted property of FOX STRUCTURES INC. No part hereof shall be reproduced, disclosed, or made available to anyone, by any method without the expressed written consent of FOX STRUCTURES INC.

KAUKAUNA, WISCONSIN 54130

PROPOSED FOR:
ROAM STORAGE
NEW PROSPERITY CENTER LOT 7

CITY OF KAUKAUNA
OUTAGAMIE COUNTY

ISSUE RECORD:
P1 07-20-26
P2 07-27-26
P3 08-21-26
P4 09-02-26
P5 09-14-26
P6 10-19-26
-
-
-
-

P# = PRELIMINARY PLAN
IFS = ISSUED FOR STATE REVIEW
IFC = ISSUED FOR CONSTRUCTION

PROJECT #: **260134**
PROJ. MGR: **M. KLARNER**
DRAWN BY: **AWS**

SHEET CONTENTS:
FIRST FLOOR PLAN

A1.1

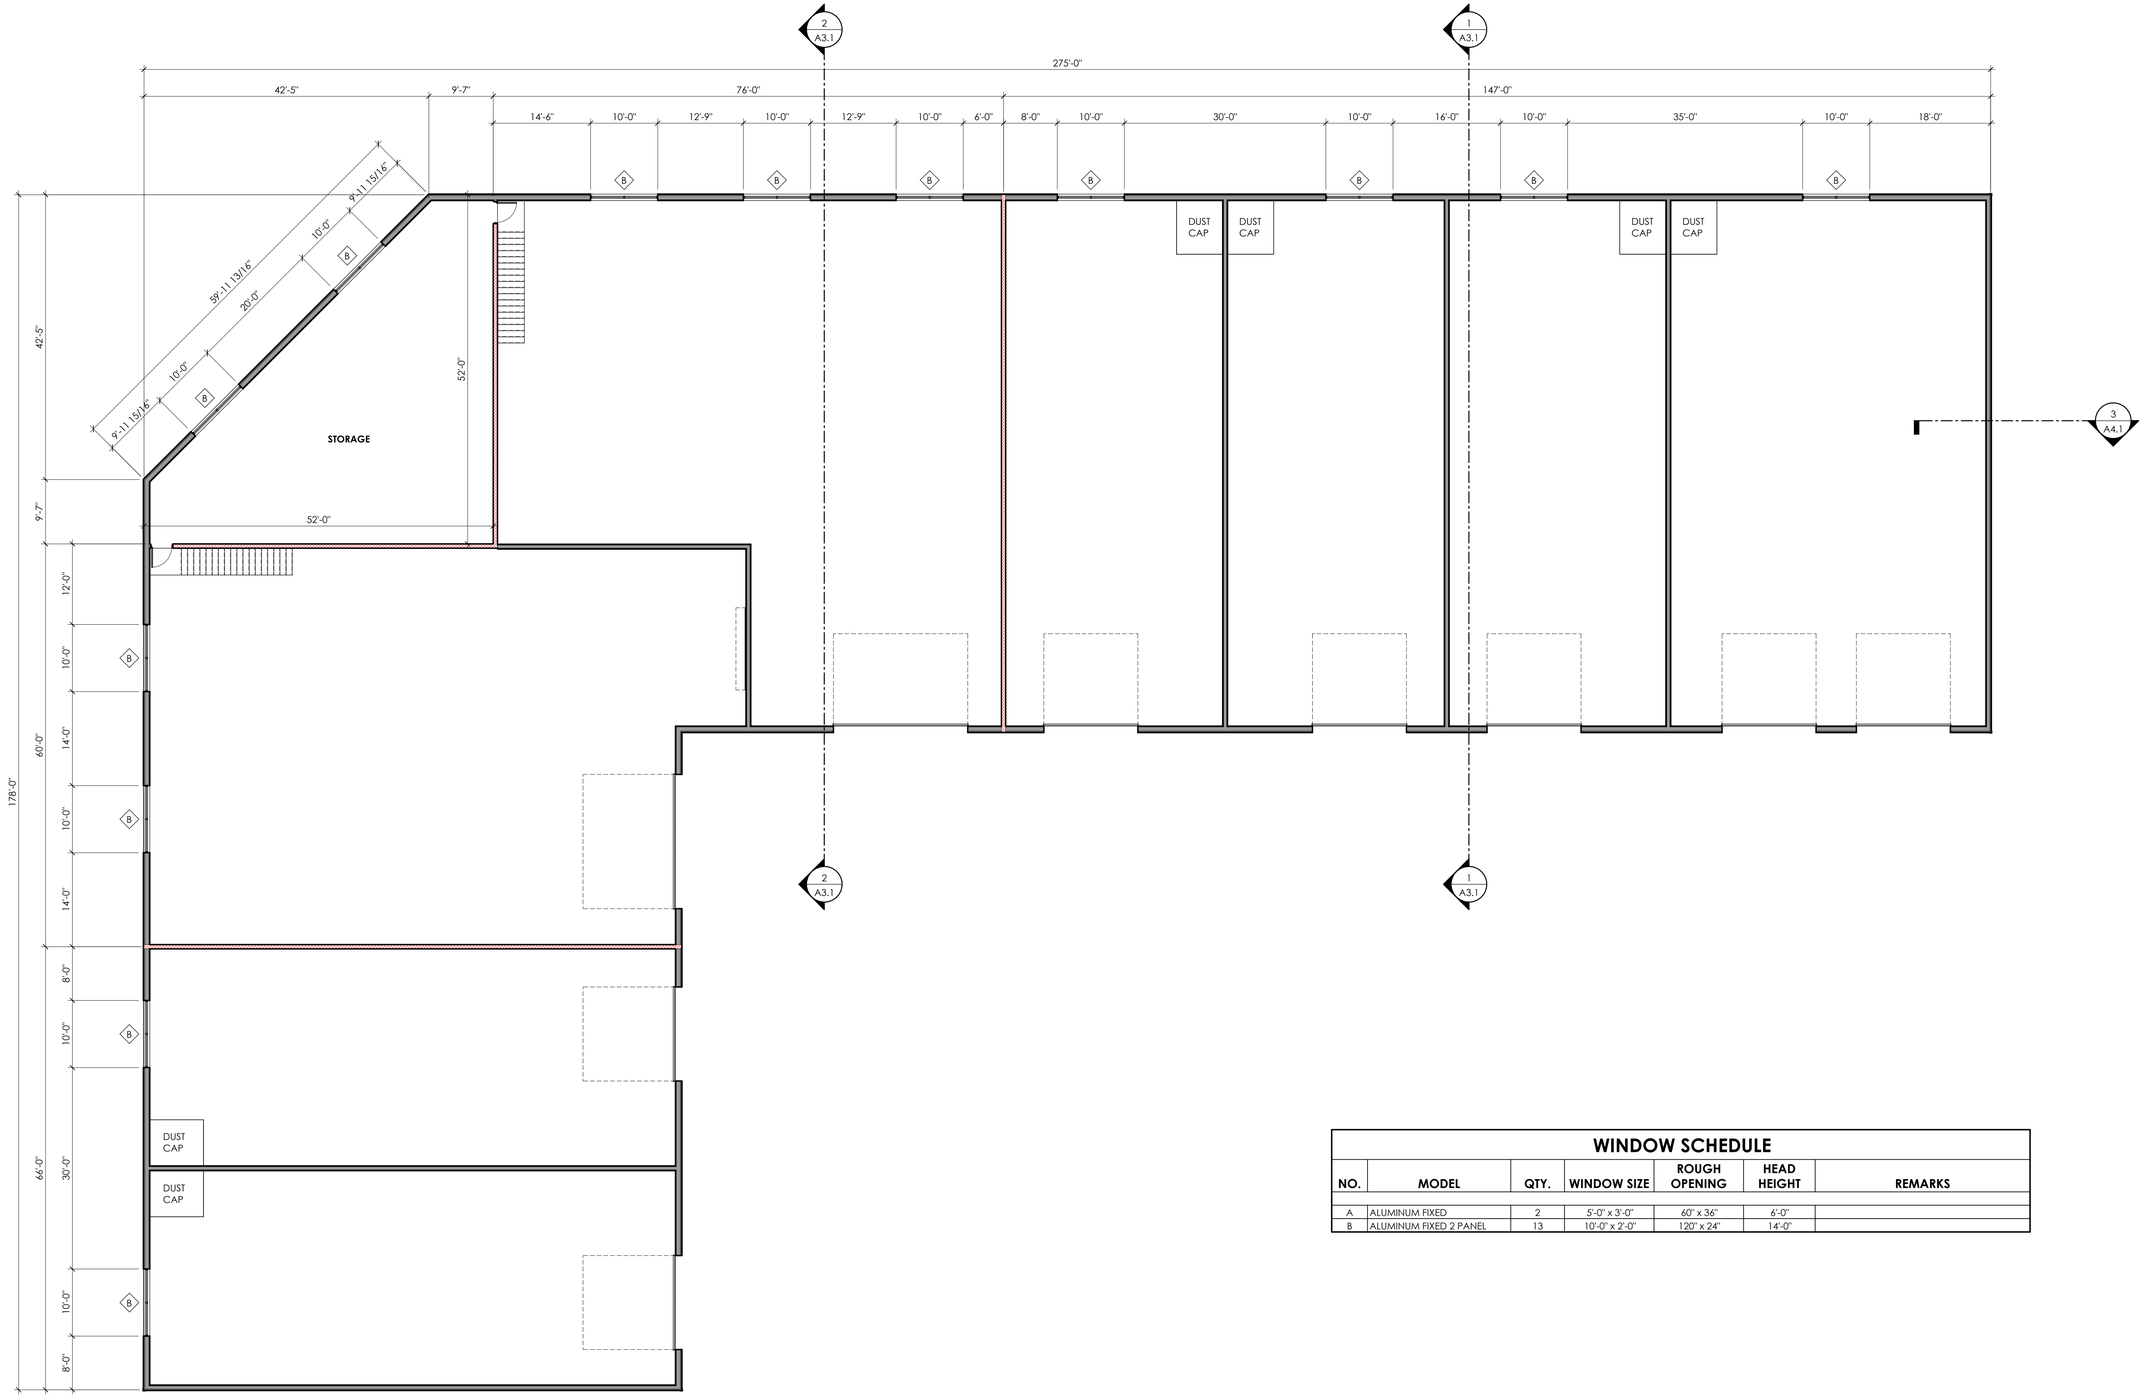

WINDOW SCHEDULE

NO.	MODEL	QTY.	WINDOW SIZE	ROUGH OPENING	HEAD HEIGHT	REMARKS
A	ALUMINUM FIXED	2	5'-0" x 3'-0"	60" x 36"	6'-0"	
B	ALUMINUM FIXED 2 PANEL	13	10'-0" x 2'-0"	120" x 24"	14'-0"	

1 **SECOND FLOOR PLAN**
3/32" = 1'-0"

NOT FOR CONSTRUCTION

CONSTRUCTION
DESIGN • WELDING
2201 Eastline Road
Kaukauna, WI 54130
Phone: (920) 766-9305
Toll Free: (800) 236-1369
foxstructures.com
FOX STRUCTURES, INC.

COPYRIGHT NOTICE:
This drawing, design, and detail was made exclusively for the party named in the title block. It is the copyrighted property of FOX STRUCTURES INC. No part hereof shall be reproduced, disclosed, or made available to anyone, by any method without the expressed written consent of FOX STRUCTURES INC.

PROPOSED FOR:
ROAM STORAGE
NEW PROSPERITY CENTER LOT 7
KAUKAUNA, WISCONSIN 54130

CITY OF KAUKAUNA
OUTAGAMIE COUNTY

ISSUE RECORD:
P1 07-20-26
P2 07-27-26
P3 08-21-26
P4 09-02-26
P5 09-14-26
P6 10-19-26
-
-
-
-

P# = PRELIMINARY PLAN
IFS = ISSUED FOR STATE REVIEW
IFC = ISSUED FOR CONSTRUCTION

PROJECT #: **260134**
PROJ. MGR: **M. KLARNER**
DRAWN BY: **AWS**

SHEET CONTENTS:
SECOND FLOOR PLAN

A1.2

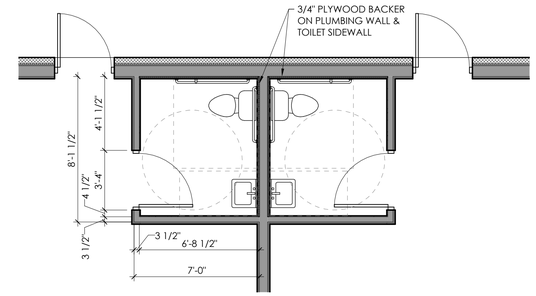

1 **ENLARGED RESTROOM PLAN**
1/4" = 1'-0"

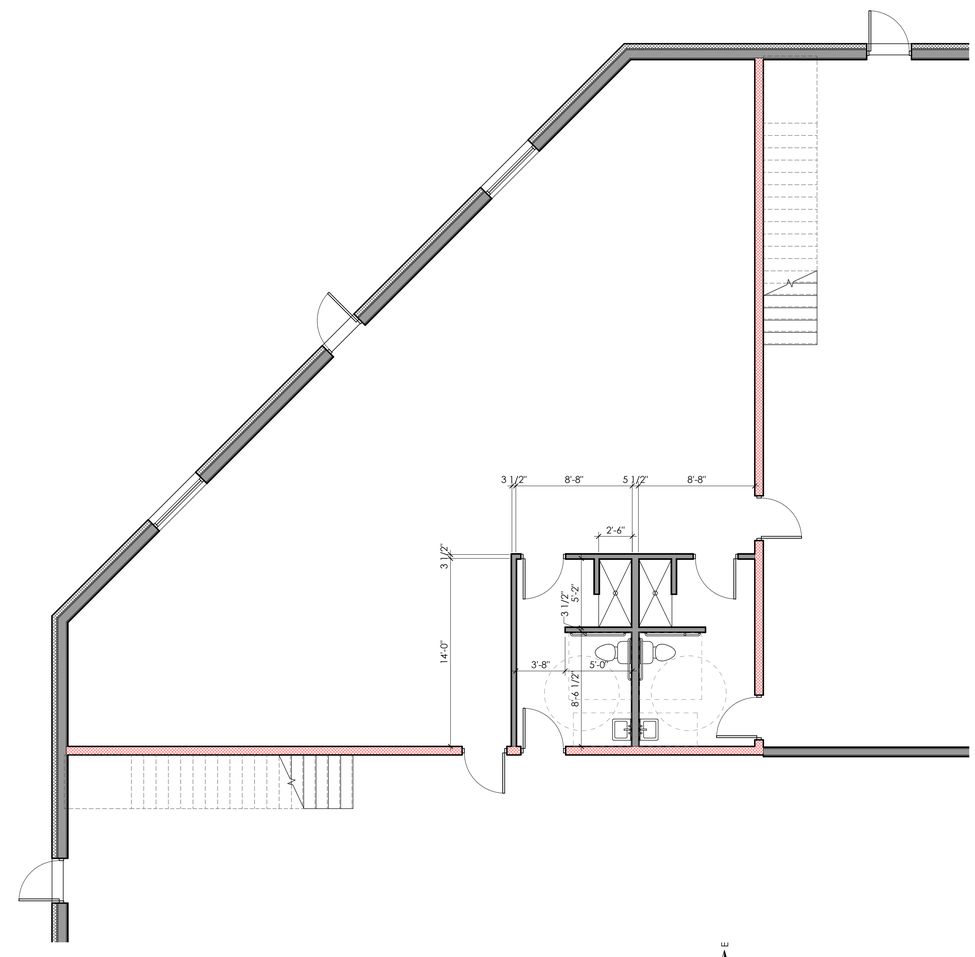

2 **ENLARGED FLOOR PLAN**
3/16" = 1'-0"

NOT FOR CONSTRUCTION

CONSTRUCTION
DESIGN • WELDING
2201 Eastline Road
Kaukauna, WI 54130
Phone: (920) 766-9305
Toll Free: (800) 236-1369
foxstructures.com

FOX STRUCTURES, INC.

COPYRIGHT NOTICE:
This drawing, design, and detail was made exclusively for the party named in the title block. It is the copyrighted property of FOX STRUCTURES INC. No part hereof shall be reproduced, disclosed, or made available to anyone, by any method without the expressed written consent of FOX STRUCTURES INC.

PROPOSED FOR:
ROAM STORAGE
NEW PROSPERITY CENTER LOT 7
KAUKAUNA, WISCONSIN 54130

CITY OF KAUKAUNA
OUTAGAMIE COUNTY

ISSUE RECORD:
P1 07-20-26
P2 07-27-26
P3 08-21-26
P4 09-02-26
P5 09-14-26
P6 10-19-26
-
-
-
-

P# = PRELIMINARY PLAN
IFS = ISSUED FOR STATE REVIEW
IFC = ISSUED FOR CONSTRUCTION

PROJECT #: **260134**
PROJ. MGR: **M. KLARNER**
DRAWN BY: **AWS**

SHEET CONTENTS:
ENLARGED FLOOR PLANS

A1.3

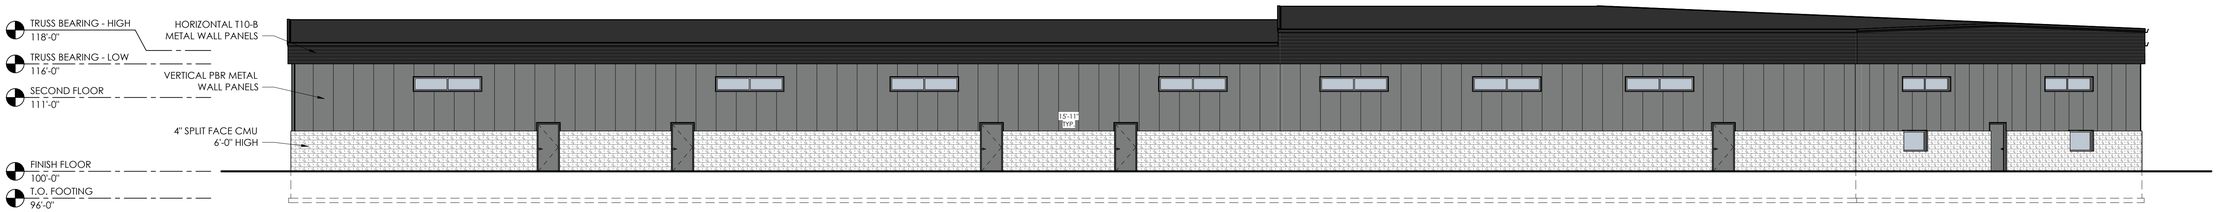

1 NORTH ELEVATION

3/32" = 1'-0"

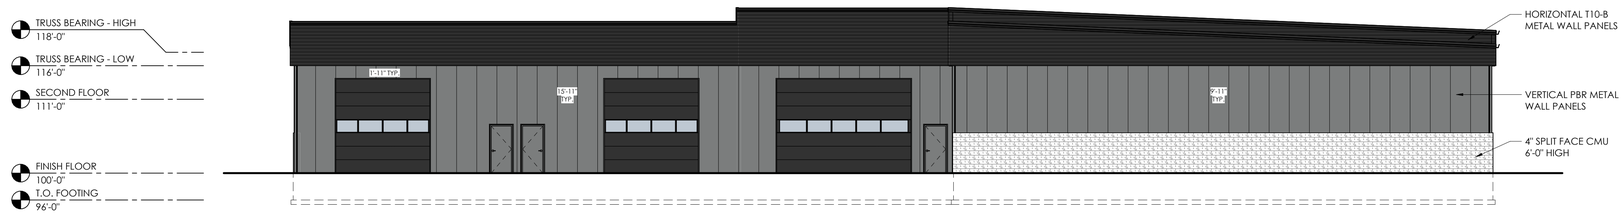

2 EAST ELEVATION

3/32" = 1'-0"

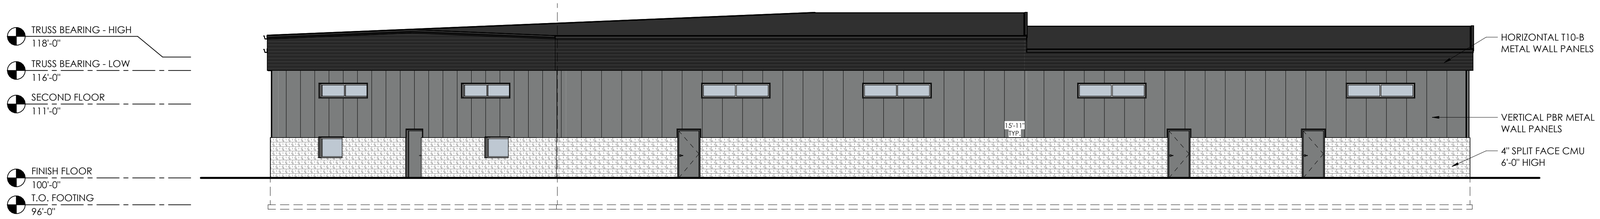

3 WEST ELEVATION

3/32" = 1'-0"

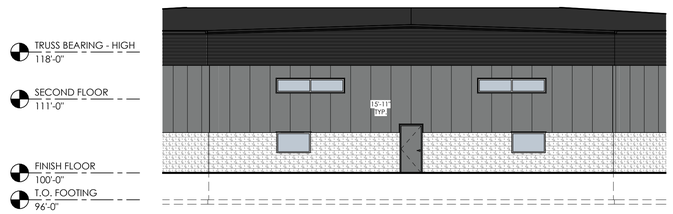

5 NORTHEAST ELEVATION

3/32" = 1'-0"

4 SOUTH ELEVATION

3/32" = 1'-0"

NOT FOR CONSTRUCTION

CONSTRUCTION
DESIGN • WELDING
2201 Eastline Road
Kaukauna, WI 54130
Phone: (920) 766-9305
Toll Free: (800) 236-1369
foxstructures.com

FOX STRUCTURES, INC.

COPYRIGHT NOTICE:

This drawing, design, and detail was made exclusively for the party named in the title block. It is the copyrighted property of FOX STRUCTURES INC. No part hereof shall be reproduced, disclosed, or made available to anyone, by any method without the expressed written consent of FOX STRUCTURES INC.

KAUKAUNA, WISCONSIN 54130

PROPOSED FOR:

ROAM STORAGE

NEW PROSPERITY CENTER LOT 7

CITY OF KAUKAUNA
OUTAGAMIE COUNTY

ISSUE RECORD:

P1 07-20-26
P2 07-27-26
P3 08-21-26
P4 09-02-26
P5 09-14-26
P6 10-19-26
-
-
-
-

P# = PRELIMINARY PLAN
IFS = ISSUED FOR STATE REVIEW
IFC = ISSUED FOR CONSTRUCTION

PROJECT #: **260134**
PROJ. MGR: **M. KLARNER**
DRAWN BY: **AWS**

SHEET CONTENTS:

ELEVATIONS

A2.1

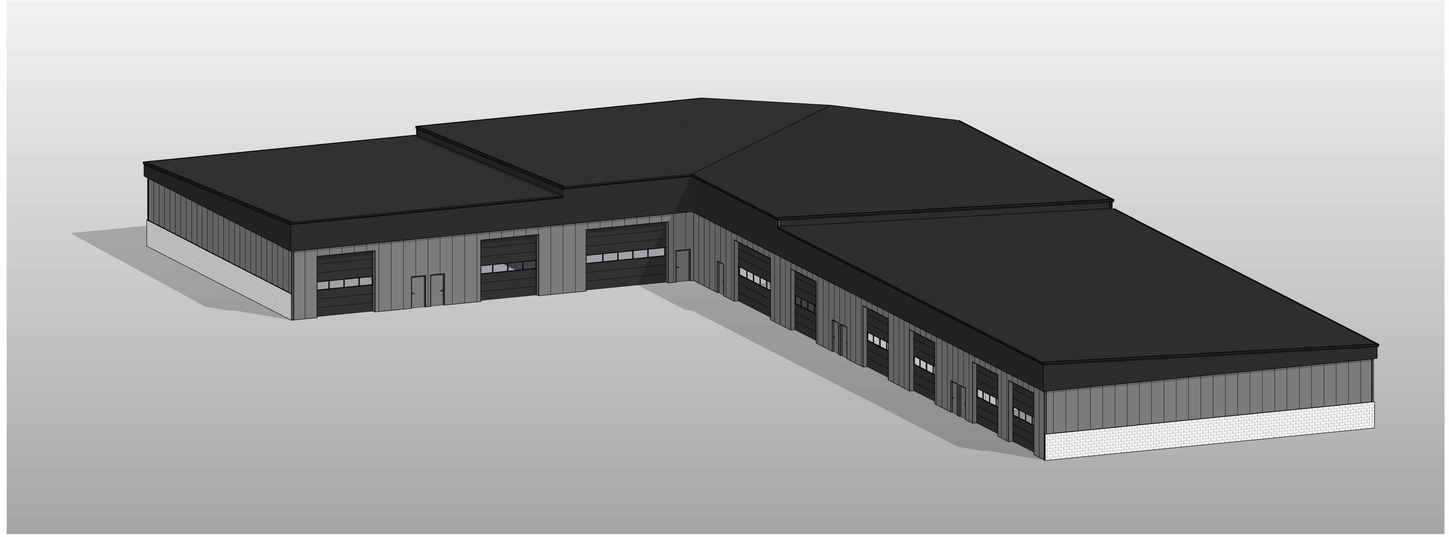

3 **3D AERIAL**

1 **3D VIEW SOUTHWEST**

2 **3D VIEW NORTHEAST**

NOT FOR CONSTRUCTION

CONSTRUCTION
DESIGN • WELDING

2201 Eastline Road
Kaukauna, WI 54130
Phone: (920) 766-9305
Toll Free: (800) 236-1369
foxstructures.com

FOX STRUCTURES, INC.

COPYRIGHT NOTICE:

This drawing, design, and detail was made exclusively for the party named in the title block. It is the copyrighted property of FOX STRUCTURES INC.. No part hereof shall be reproduced, disclosed, or made available to anyone, by any method without the expressed written consent of FOX STRUCTURES INC.

PROPOSED FOR:

ROAM STORAGE

NEW PROSPERITY CENTER LOT 7

KAUKAUNA, WISCONSIN 54130

CITY OF KAUKAUNA
OUTAGAMIE COUNTY

ISSUE RECORD:

P1	07-20-26
P2	07-27-26
P3	08-21-26
P4	09-02-26
P5	09-14-26
P6	10-19-26
-	
-	
-	
-	

P# = PRELIMINARY PLAN
IFS = ISSUED FOR STATE REVIEW
IFC = ISSUED FOR CONSTRUCTION

PROJECT #:	**260134**
PROJ. MGR:	**M. KLARNER**
DRAWN BY:	**AWS**

SHEET CONTENTS:

3D VIEW

A2.2

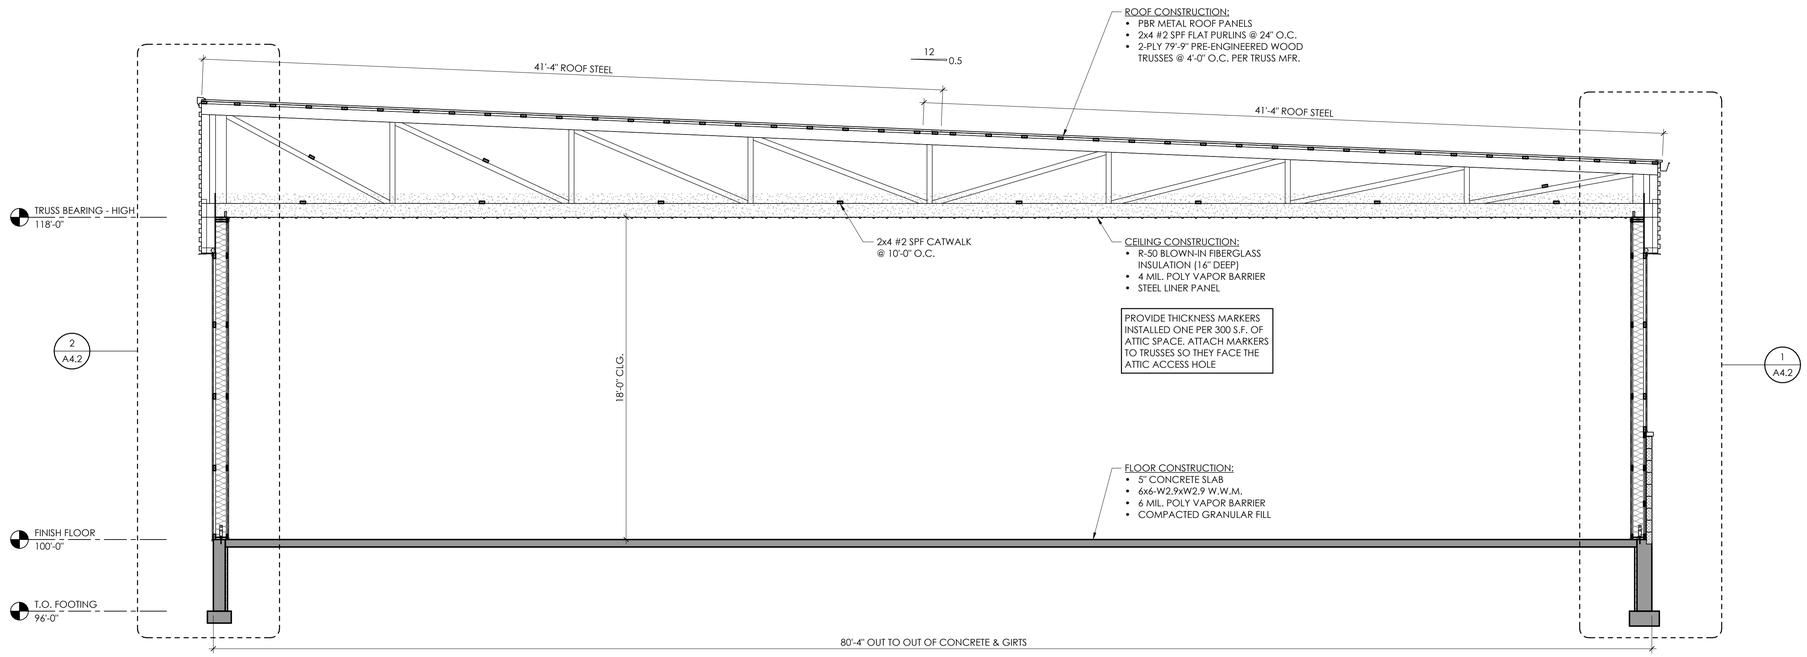

2 CROSS SECTION - 18'

1/4" = 1'-0"

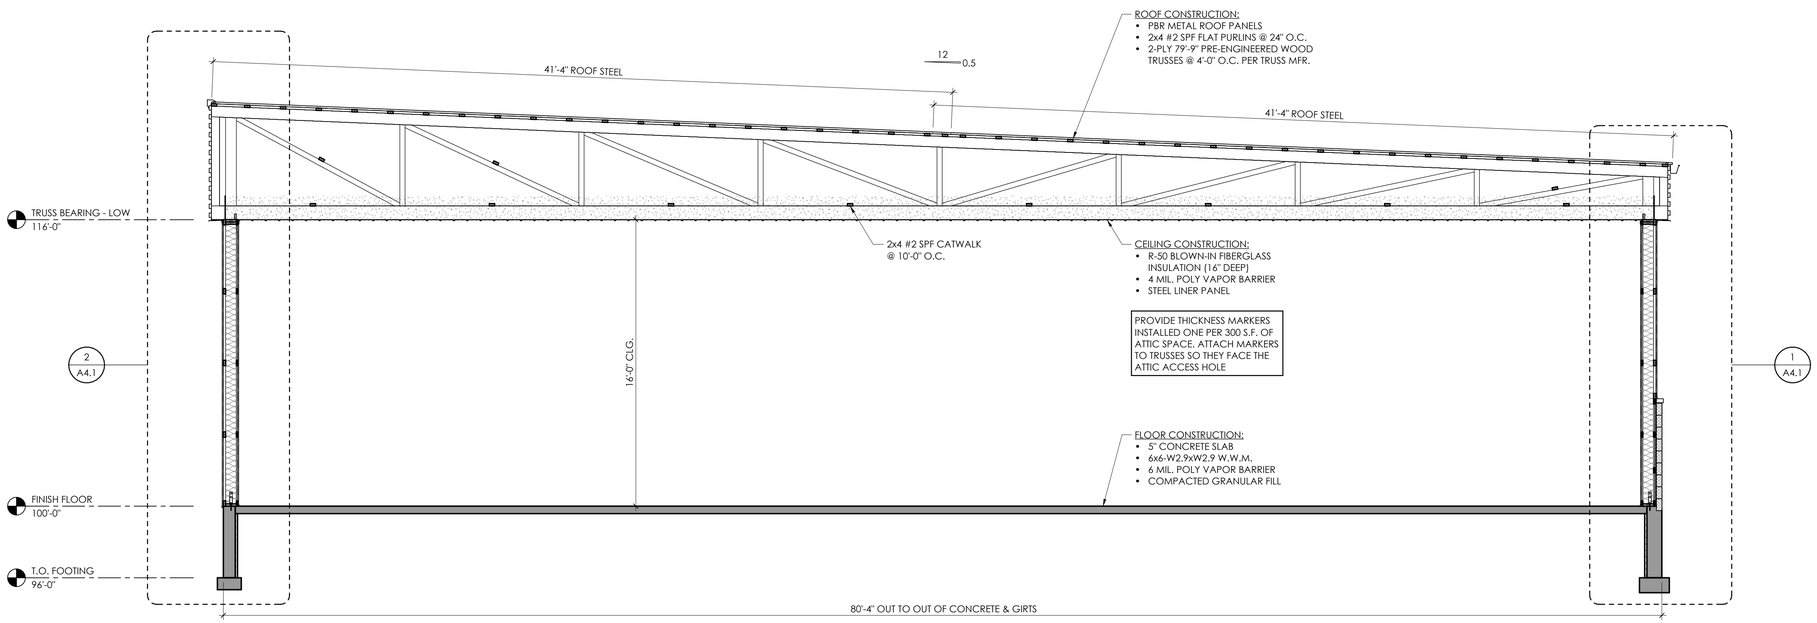

1 CROSS SECTION - 16'

1/4" = 1'-0"

NOT FOR CONSTRUCTION

CONSTRUCTION
DESIGN • WELDING

2201 Eastline Road
Kaukauna, WI 54130
Phone: (920) 766-9305
Toll Free: (800) 236-1369
foxstructures.com

FOX STRUCTURES, INC.

COPYRIGHT NOTICE:

This drawing, design, and detail was made exclusively for the party named in the title block. It is the copyrighted property of FOX STRUCTURES INC. No part hereof shall be reproduced, disclosed, or made available to anyone, by any method without the expressed written consent of FOX STRUCTURES INC.

KAUKAUNA, WISCONSIN 54130

PROPOSED FOR:

ROAM STORAGE

NEW PROSPERITY CENTER LOT 7

CITY OF KAUKAUNA
OUTAGAMIE COUNTY

ISSUE RECORD:

P1	07-20-26
P2	07-27-26
P3	08-21-26
P4	09-02-26
P5	09-14-26
P6	10-19-26
-	
-	
-	
-	

P# = PRELIMINARY PLAN
IFS = ISSUED FOR STATE REVIEW
IFC = ISSUED FOR CONSTRUCTION

PROJECT #:	**260134**
PROJ. MGR:	**M. KLARNER**
DRAWN BY:	**AWS**

SHEET CONTENTS:

CROSS SECTIONS

A3.1

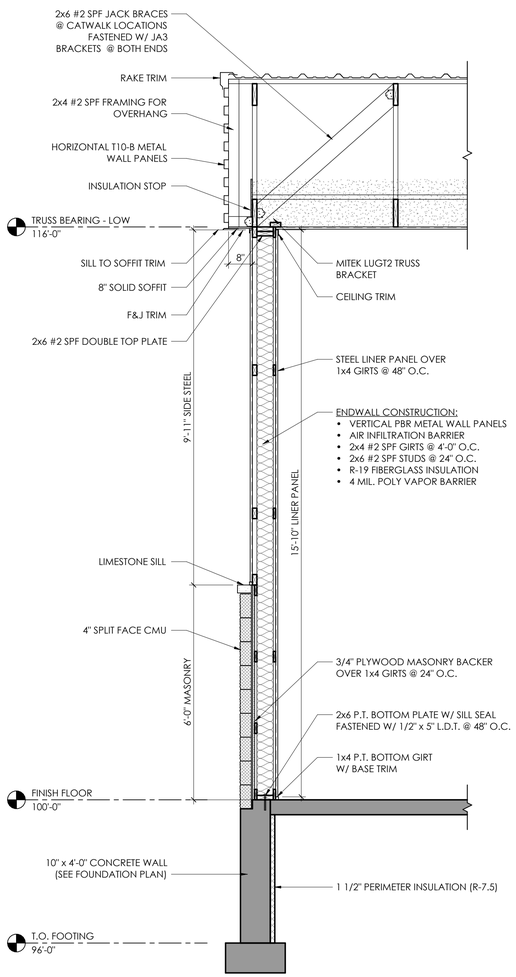

3 WALL SECTION - ENDWALL 16'

1/2" = 1'-0"

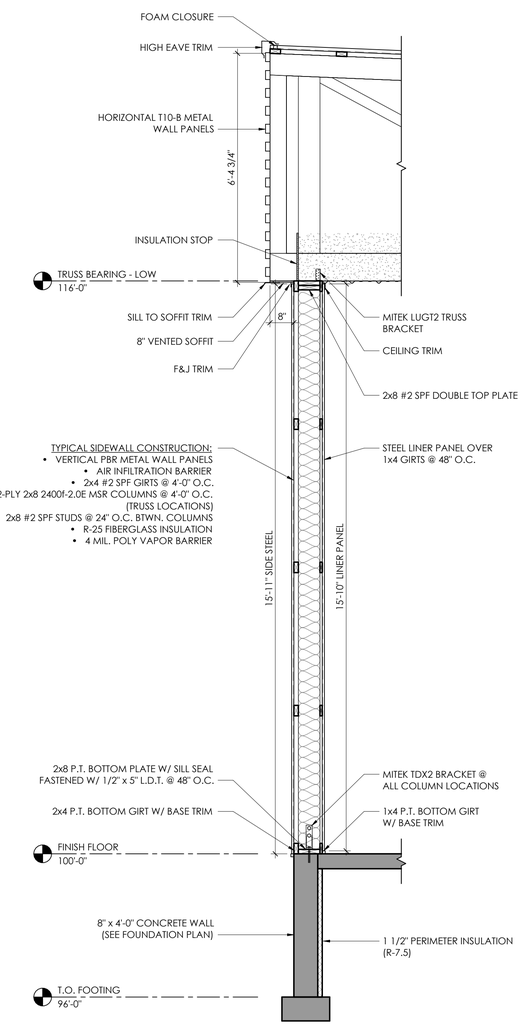

2 WALL SECTION - HIGH EAVE 16'

1/2" = 1'-0"

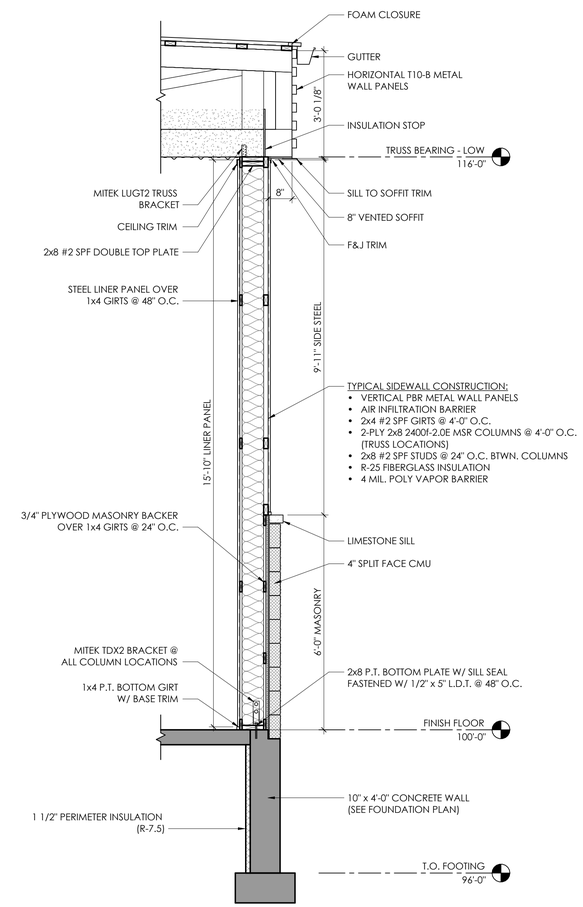

1 WALL SECTION - LOW EAVE 16'

1/2" = 1'-0"

NOT FOR CONSTRUCTION

CONSTRUCTION
DESIGN • WELDING

2201 Eastline Road
Kaukauna, WI 54130
Phone: (920) 766-9305
Toll Free: (800) 236-1369
foxstructures.com

FOX STRUCTURES, INC.

COPYRIGHT NOTICE:

This drawing, design, and detail was made exclusively for the party named in the title block. It is the copyrighted property of FOX STRUCTURES INC. No part hereof shall be reproduced, disclosed, or made available to anyone, by any method without the expressed written consent of FOX STRUCTURES INC.

KAUKAUNA, WISCONSIN 54130

PROPOSED FOR:

ROAM STORAGE

NEW PROSPERITY CENTER LOT 7

CITY OF KAUKAUNA
OUTAGAMIE COUNTY

ISSUE RECORD:

P1	07-20-26
P2	07-27-26
P3	08-21-26
P4	09-02-26
P5	09-14-26
P6	10-19-26
-	
-	
-	
-	

P# = PRELIMINARY PLAN
IFS = ISSUED FOR STATE REVIEW
IFC = ISSUED FOR CONSTRUCTION

PROJECT #:	**260134**
PROJ. MGR:	**M. KLARNER**
DRAWN BY:	**AWS**

SHEET CONTENTS:

WALL SECTIONS

A4.1

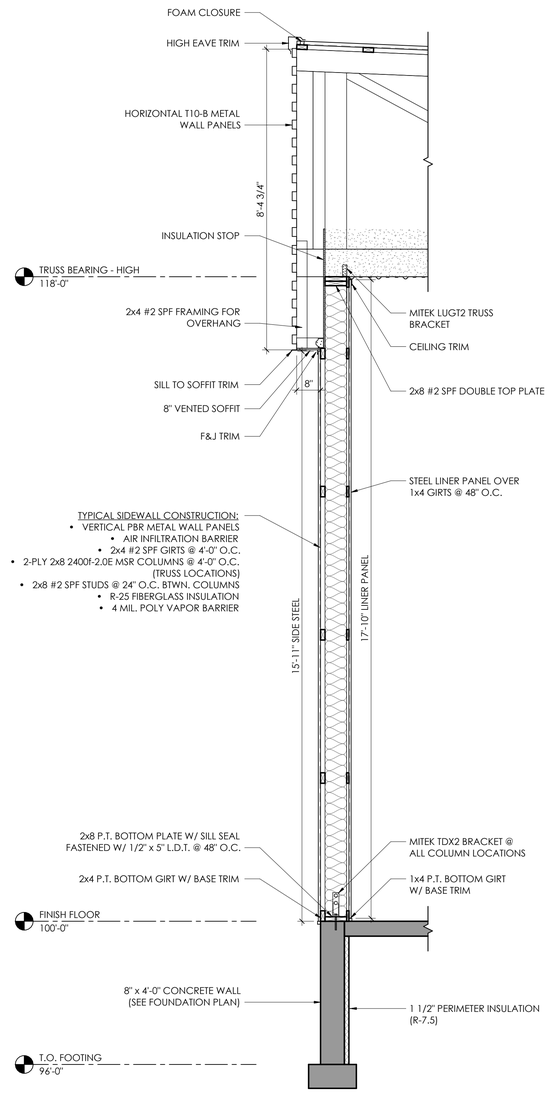

2 WALL SECTION - HIGH EAVE 18'

1/2" = 1'-0"

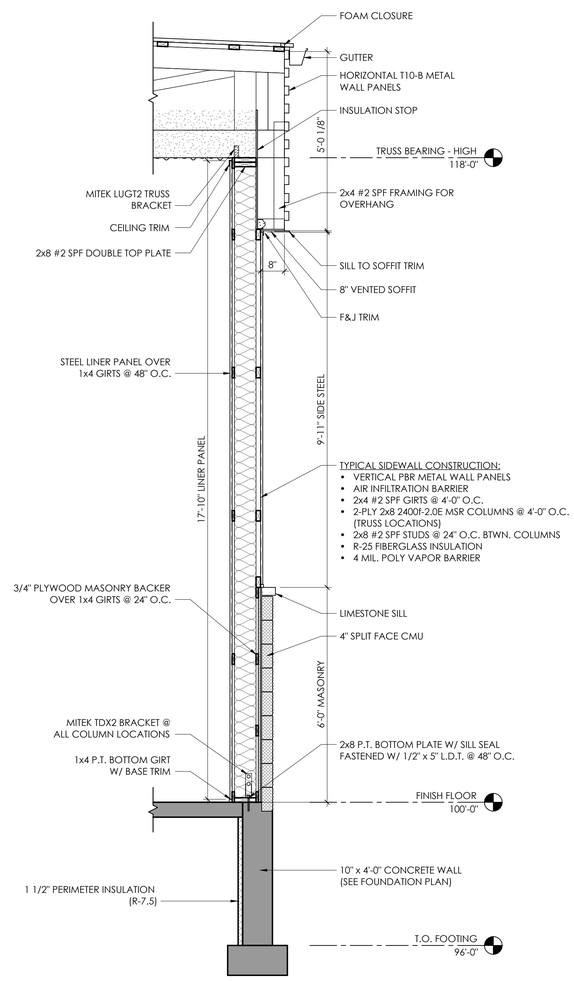

1 WALL SECTION - LOW EAVE 18'

1/2" = 1'-0"

NOT FOR CONSTRUCTION

CONSTRUCTION
DESIGN • WELDING

2201 Eastline Road
Kaukauna, WI 54130
Phone: (920) 766-9305
Toll Free: (800) 236-1369
foxstructures.com

FOX STRUCTURES, INC.

COPYRIGHT NOTICE:

This drawing, design, and detail was made exclusively for the party named in the title block. It is the copyrighted property of FOX STRUCTURES INC. No part hereof shall be reproduced, disclosed, or made available to anyone, by any method without the expressed written consent of FOX STRUCTURES INC.

PROPOSED FOR:

ROAM STORAGE

NEW PROSPERITY CENTER LOT 7

KAUKAUNA, WISCONSIN 54130

CITY OF KAUKAUNA
OUTAGAMIE COUNTY

ISSUE RECORD:

P1	07-20-26
P2	07-27-26
P3	08-21-26
P4	09-02-26
P5	09-14-26
P6	10-19-26
-	
-	
-	
-	

P# = PRELIMINARY PLAN
IFS = ISSUED FOR STATE REVIEW
IFC = ISSUED FOR CONSTRUCTION

PROJECT #:	**260134**
PROJ. MGR:	**M. KLARNER**
DRAWN BY:	**AWS**

SHEET CONTENTS:

WALL SECTIONS

A4.2