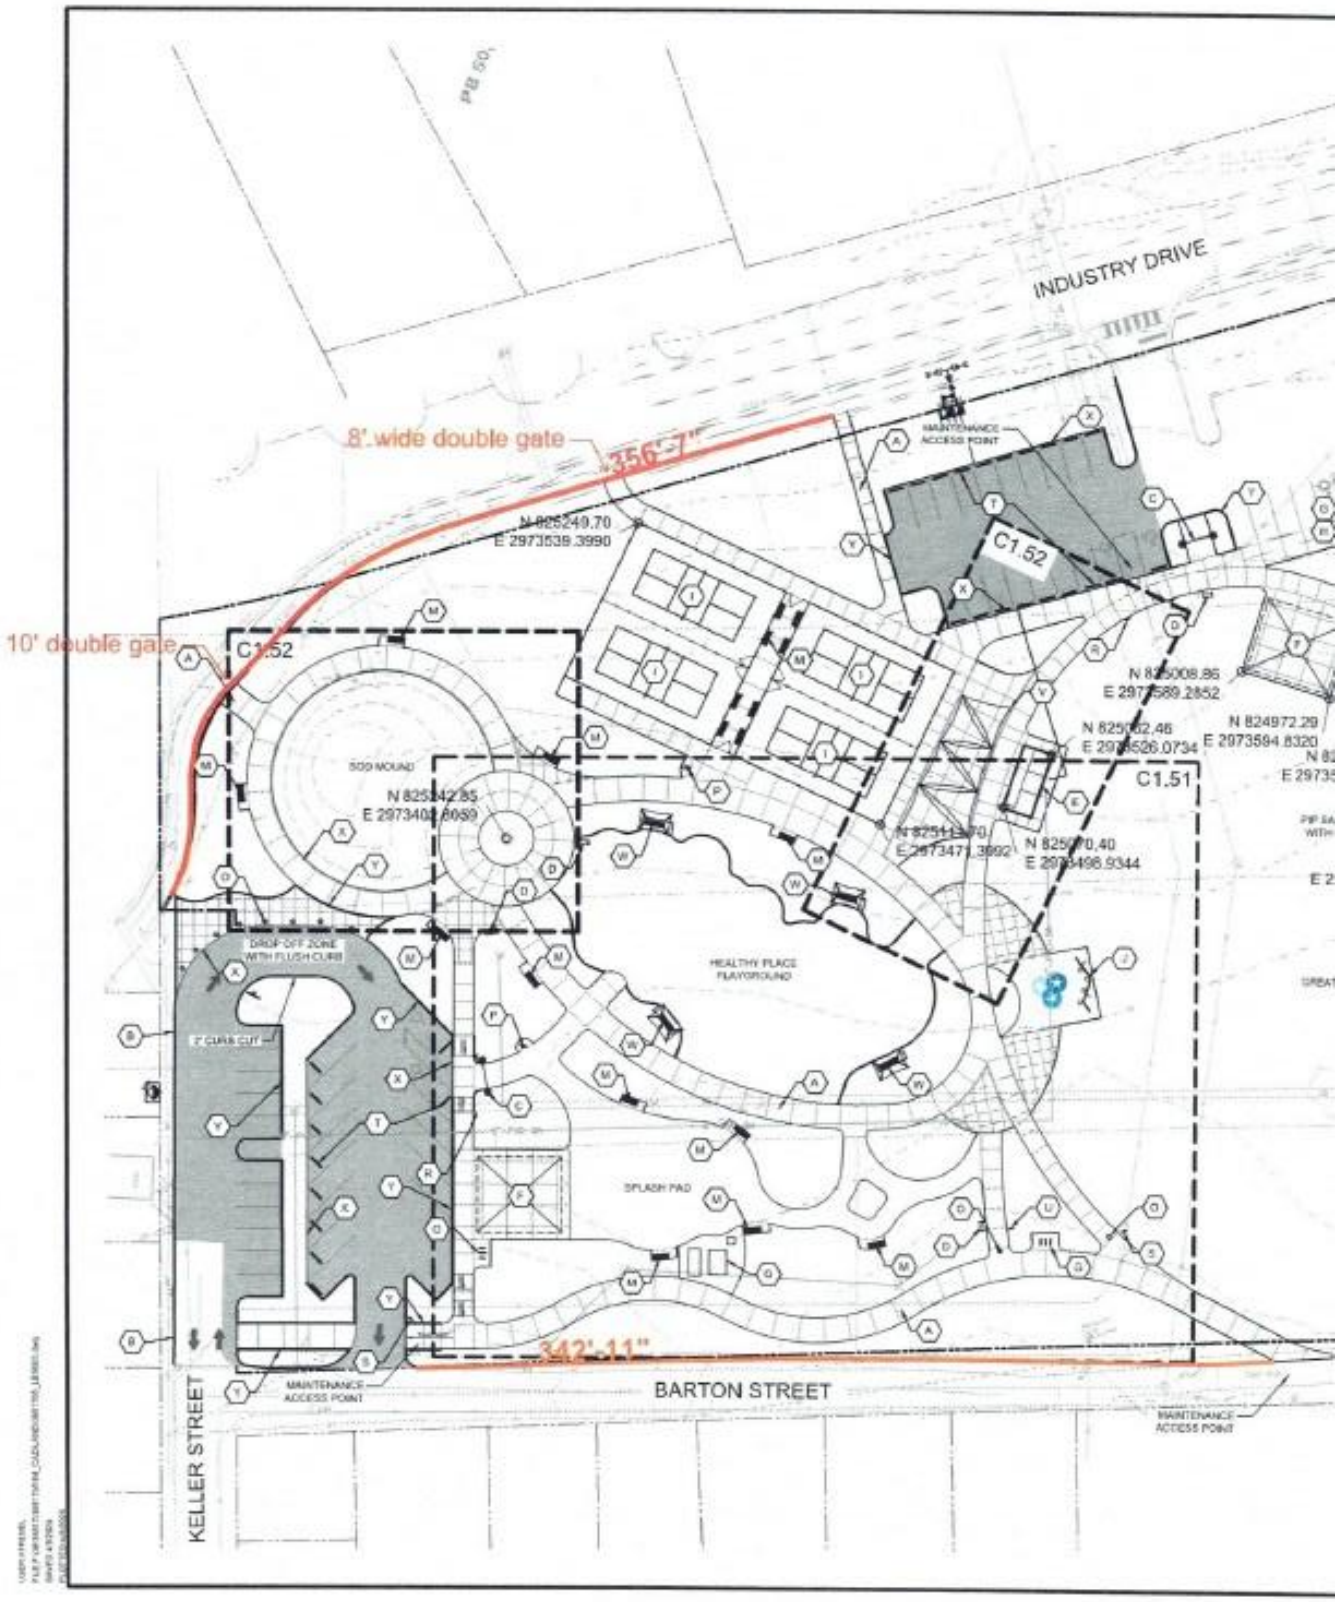
INDUSTRY DRIVE
8' wide double gate
356'-7"
10' double gate
C1.52
C1.52
C1.51
SOD MOUND
HEALTHY PLACE PLAYGROUND
SPLASH PAD
DROP-OFF ZONE WITH FLUSH CURB
MAINTENANCE ACCESS POINT
342'-11"
BARTON STREET
KELLER STREET