
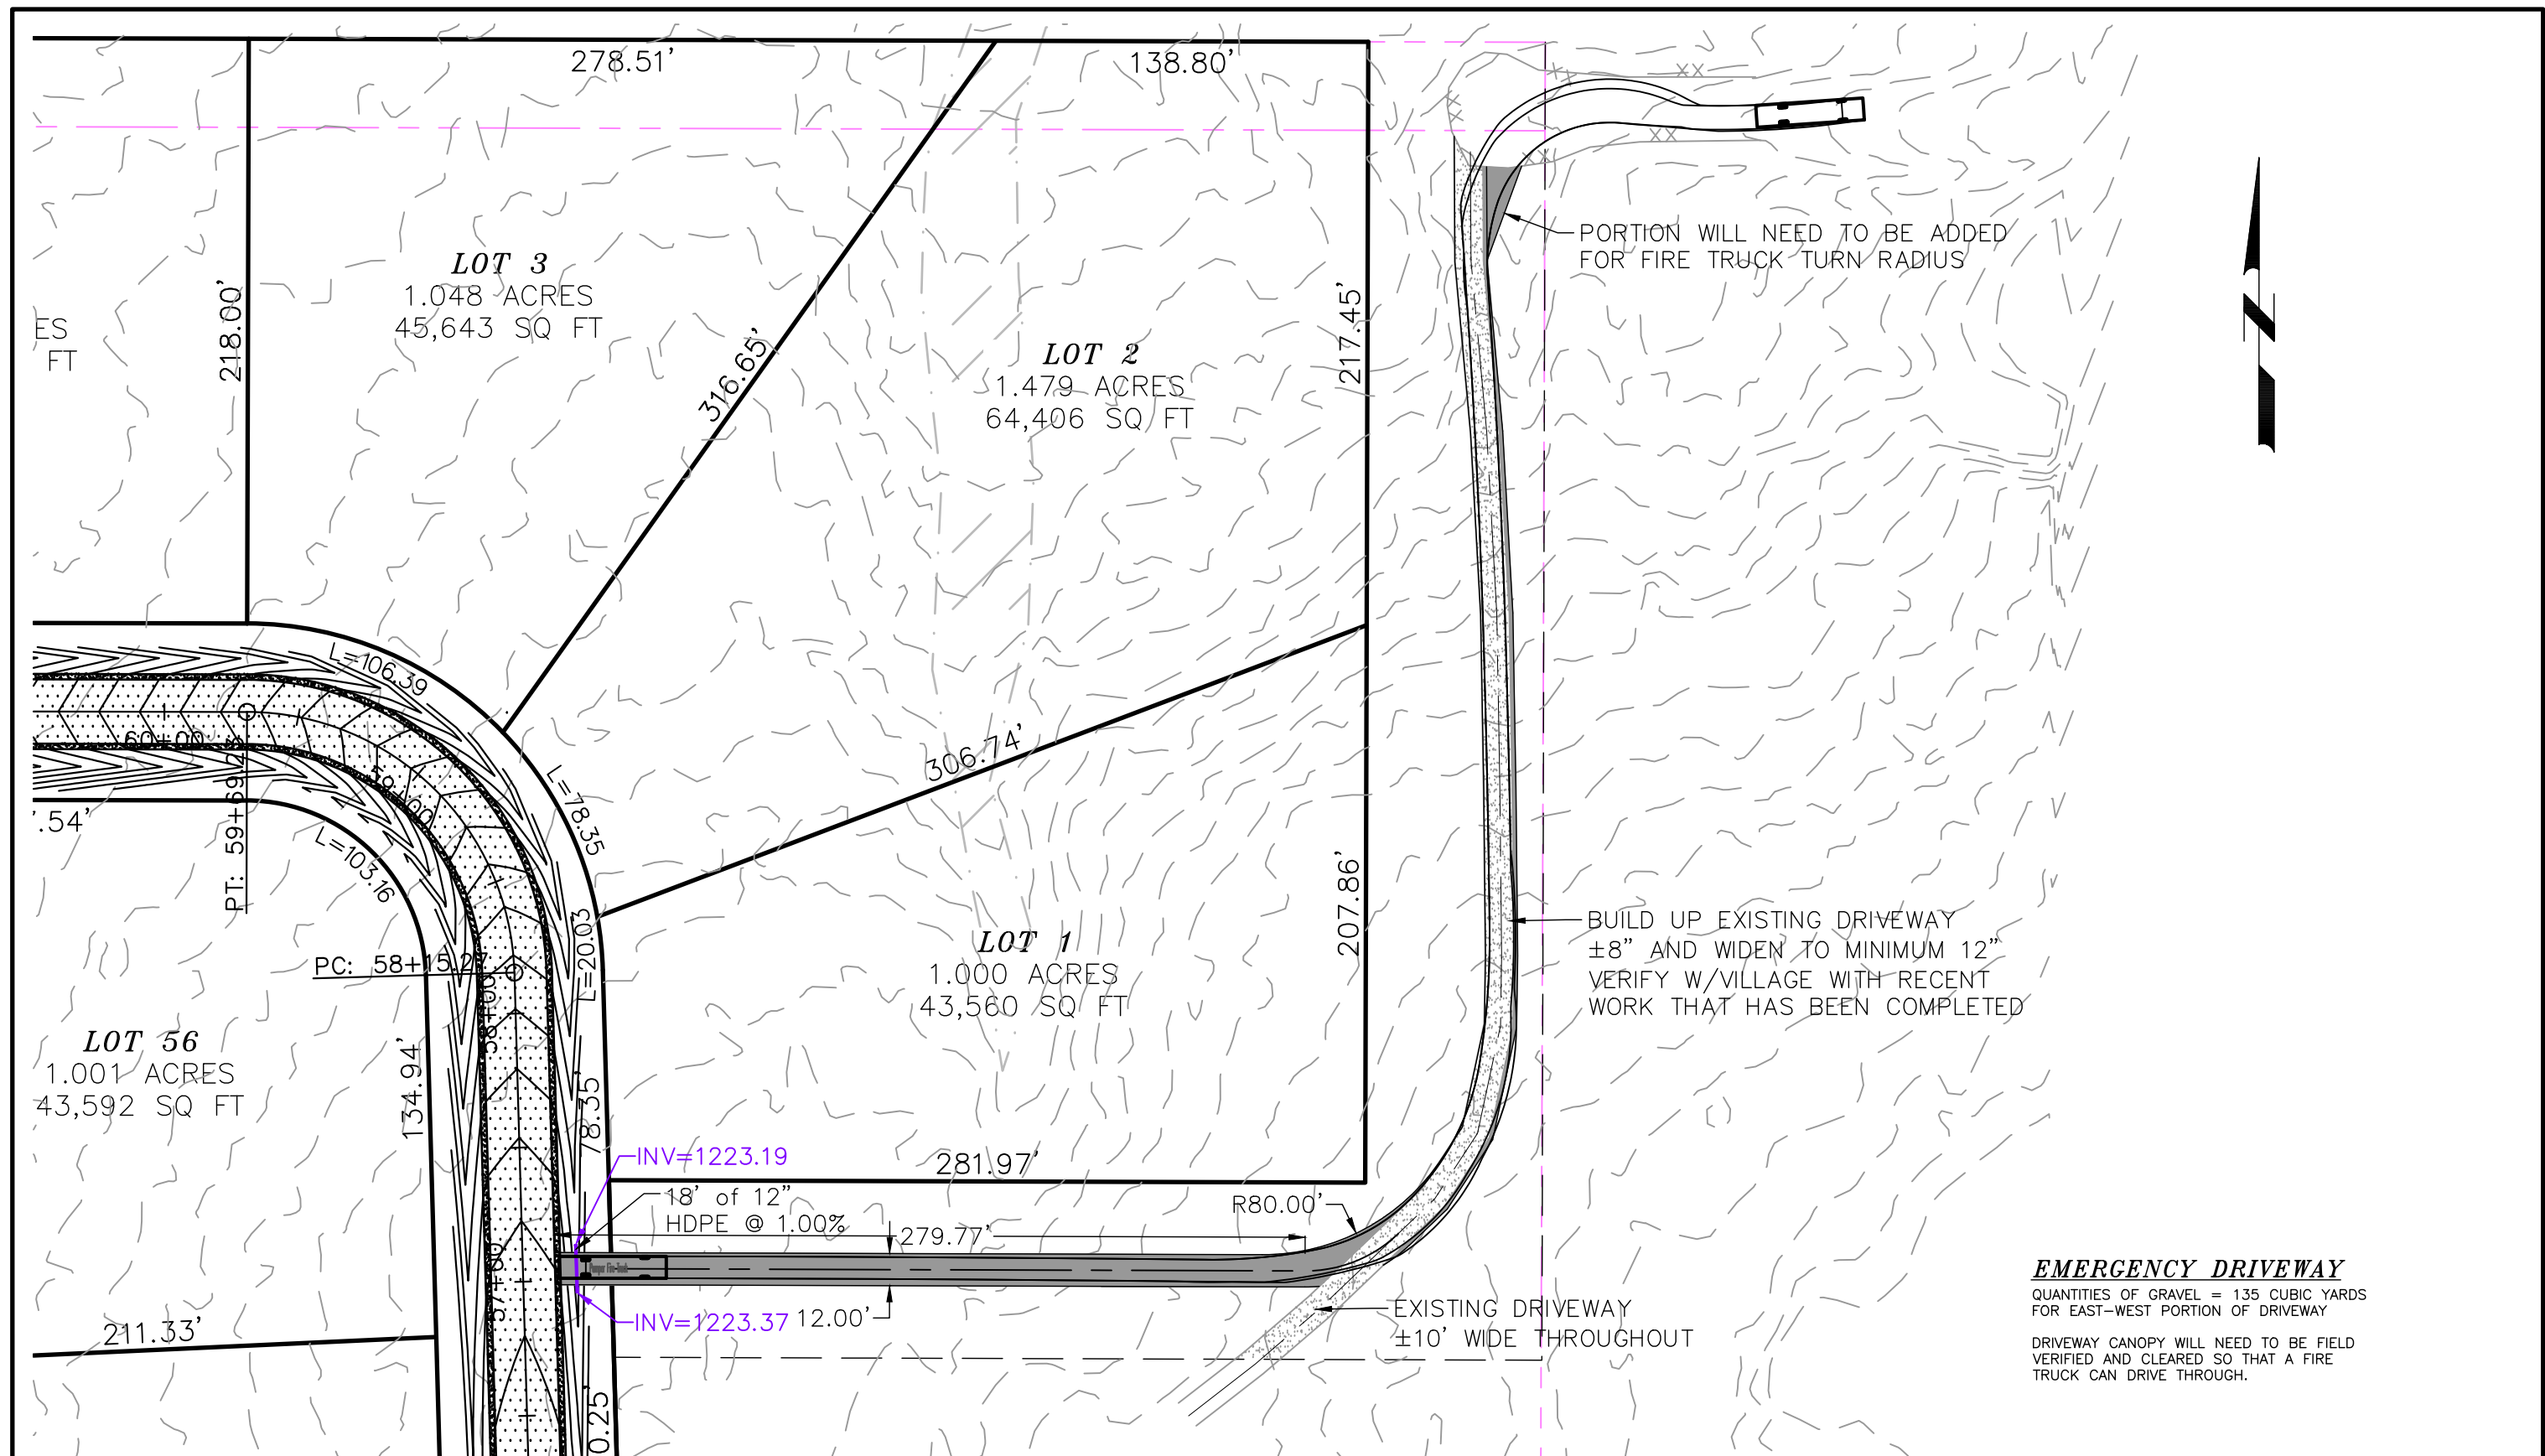


 

STAMP / SIGNATURE:	REVISIONS			TITLE PAGE:		 VREELAND ASSOCIATES LAND SURVEYORS & ENGINEERS 6103 DAWN STREET WESTON, WI. 54476 PHONE NO.: (715) 241-0947 EMAIL: dustin@vreelandassociates.us WEBSITE: www.vreelandlandsurveying.com COPYRIGHT © 2025 BY VREELAND ENTERPRISES, INC. ALL RIGHTS RESERVED. DUPLICATION BY WRITTEN PERMISSION ONLY.	PREPARED FOR:		DESIGNER: DUSTIN VREELAND	
	BY	DATE	DESCRIPTION	EMERGENCY DRIVEWAY			BILL SCHOLFIELD		SURVEYED BY: OTHERS	
									FILE NO.: 26-0200 SUBMITTAL PLANS	
									DATE: JULY 21ST, 2026	
				PROJECT: GREEN TREE TRAILS					SCALE: 1" = 60'	
				LOCATION: VILLAGE OF KRONENWETTER MARATHON COUNTY, WISCONSIN			PLAN DATE: JULY 21ST, 2026		SHEET 1	