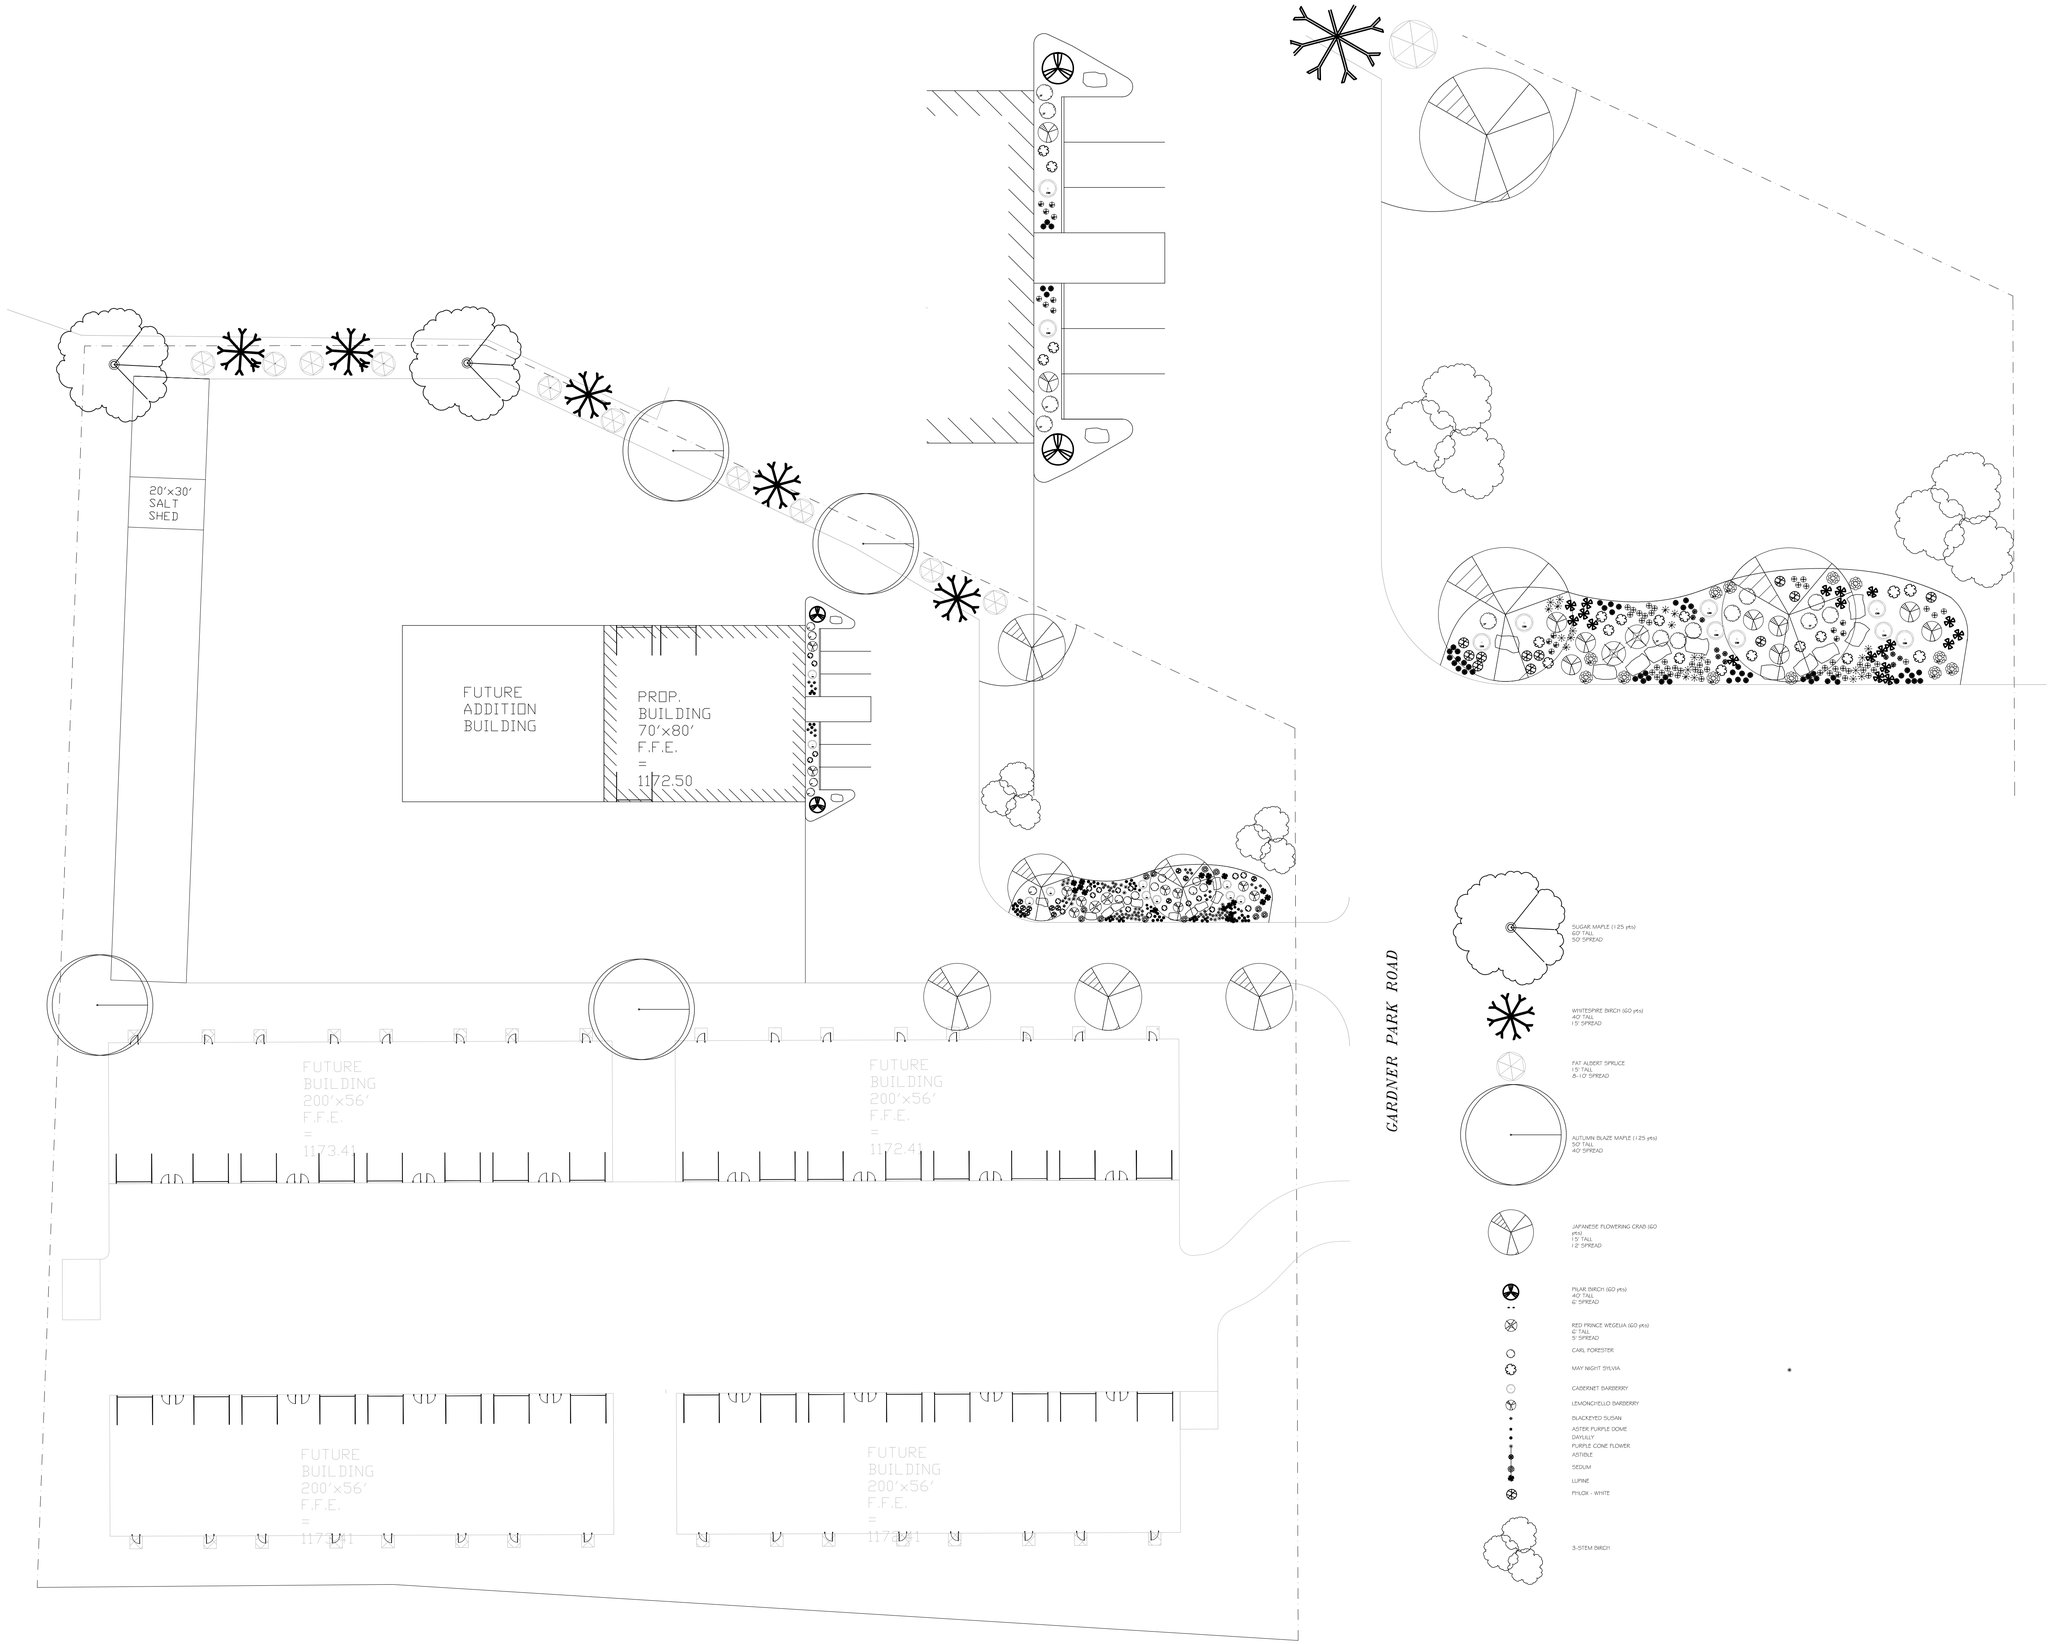
20'x30'
SALT
SHED
FUTURE
ADDITION
BUILDING
PROP.
BUILDING
70'x80'
F.F.E.
=
1172.50
FUTURE
BUILDING
200'x56'
F.F.E.
=
1173.41
FUTURE
BUILDING
200'x56'
F.F.E.
=
1172.41
FUTURE
BUILDING
200'x56'
F.F.E.
=
1172.41
FUTURE
BUILDING
200'x56'
F.F.E.
=
1172.41
GARDNER PARK ROAD
SUGAR MAPLE (125 pts)
60' TALL
50' SPREAD
WHITESPIRE BIRCH (60 pts)
40' TALL
15' SPREAD
FAT ALBERT SPRUCE
15' TALL
8-10' SPREAD
AUTUMN BLAZE MAPLE (125 pts)
50' TALL
40' SPREAD
JAPANESE FLOWERING CRAB (60 pts)
15' TALL
12' SPREAD
PILAR BIRCH (60 pts)
40' TALL
6' SPREAD
RED PRINCE WEIGELIA (60 pts)
6' TALL
5' SPREAD
CARL FORESTER
MAY NIGHT SYLVIA
CADERNET BARBERRY
LEMONCHELLO BARBERRY
BLACKEYED SUSAN
ASTER PURPLE DOME
DAYLILLY
PURPLE CONE FLOWER
ASTIBLE
SEDUM
LUPINE
PHLOX - WHITE
3-STEM BIRCH