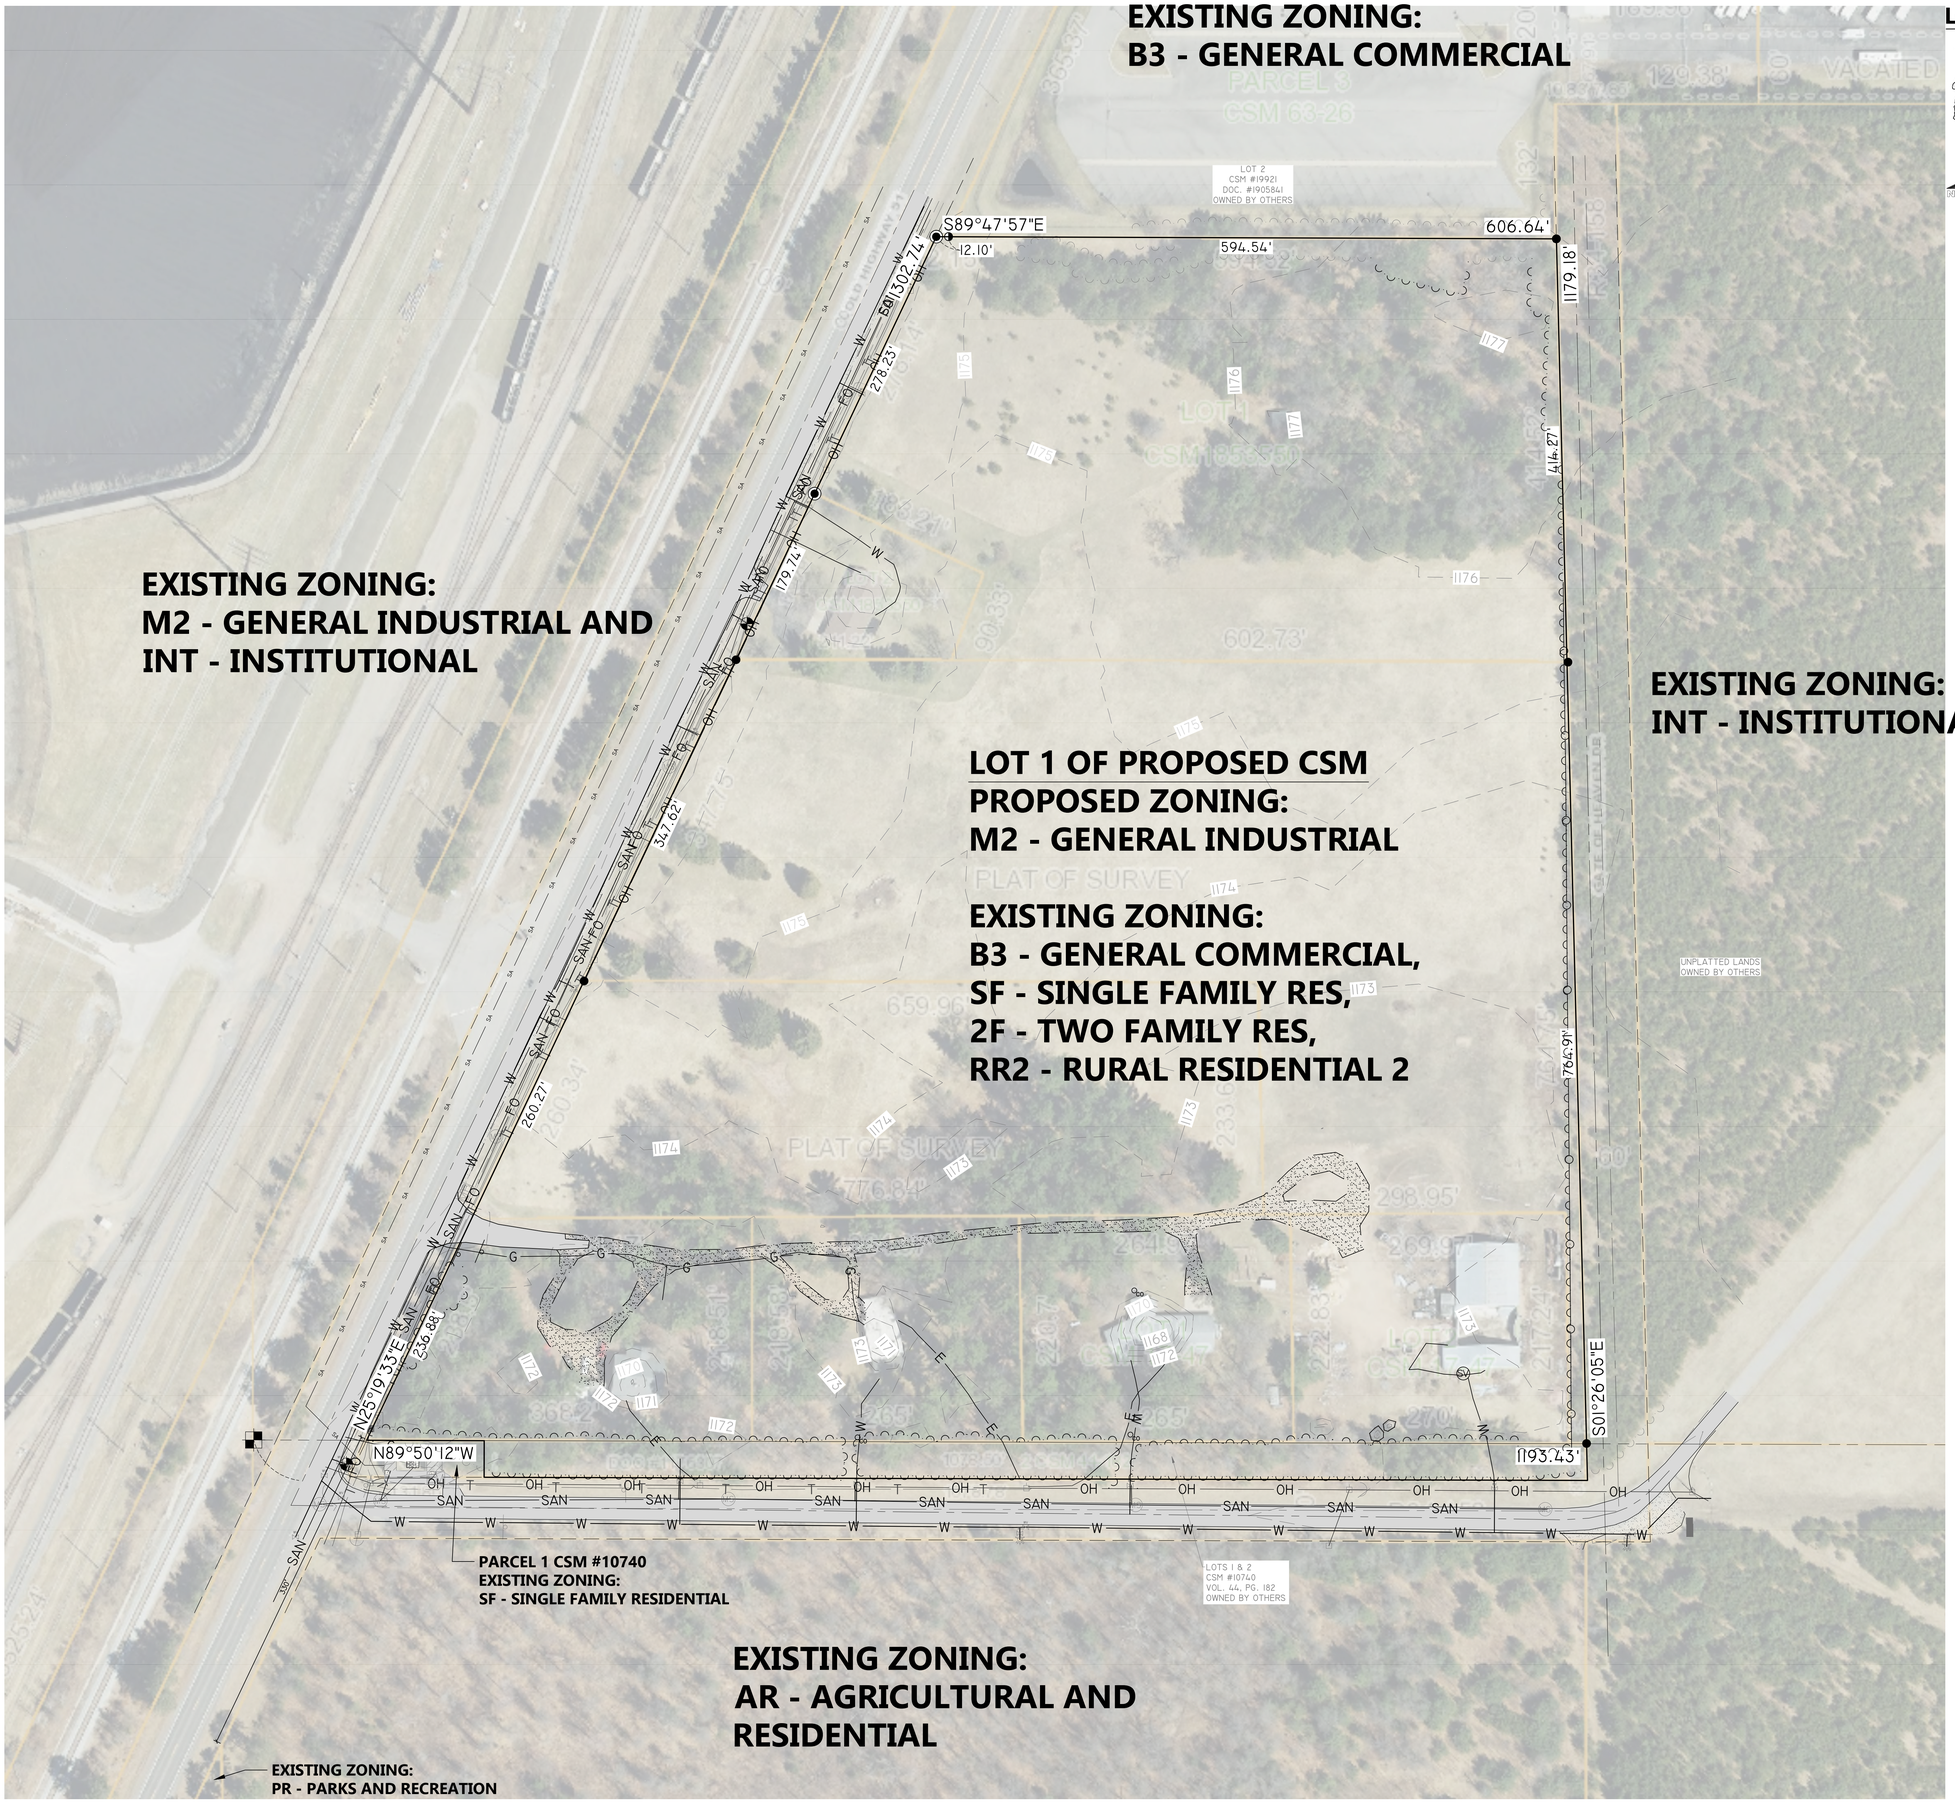

LOCATION MAP

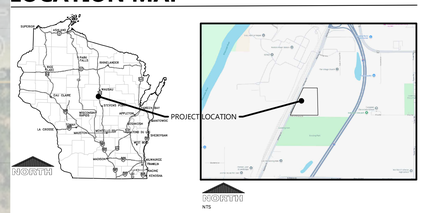

EXCEL
Always a Better Plan
100 Camelot Drive
Fond du Lac, WI 54935
920-926-9800
excelengineer.com

COLLABORATION

Miron
Building Excellence
Miron Construction Co., Inc.
1471 McMahon Drive
Neenah, WI 54956

PROJECT INFORMATION

PROPOSED NEW HIGHWAY GARAGE FOR:

MARATHON COUNTY HIGHWAY COMMISSION

OLD HIGHWAY 51 • KRONENWETTER, WI 54455

PROFESSIONAL SEAL

PRELIMINARY DATES

JULY 23, 2026

NOT FOR CONSTRUCTION

JOB NUMBER

250008600

SHEET NUMBER

Loc

SCALE: 1"= 60'
60' 0 60' 120'
NORTH

LOCATION MAP