


DRAWING FILE: Q:\11200-11299\11280 - PGA - Kowalski Road\Drawing\PLANS-2026\11280-C100-SITE-2026.dwg LAYOUT: 100
PLOTTED: MAY 07, 2026 - 12:01PM PLOTTED BY: TODDW



REI Engineering, INC.
4080 N. 20TH AVENUE
WAUSAU, WISCONSIN 54401
PHONE: 715.675.9784 FAX: 715.675.4060
EMAIL: MAIL@REIENGINEERING.COM

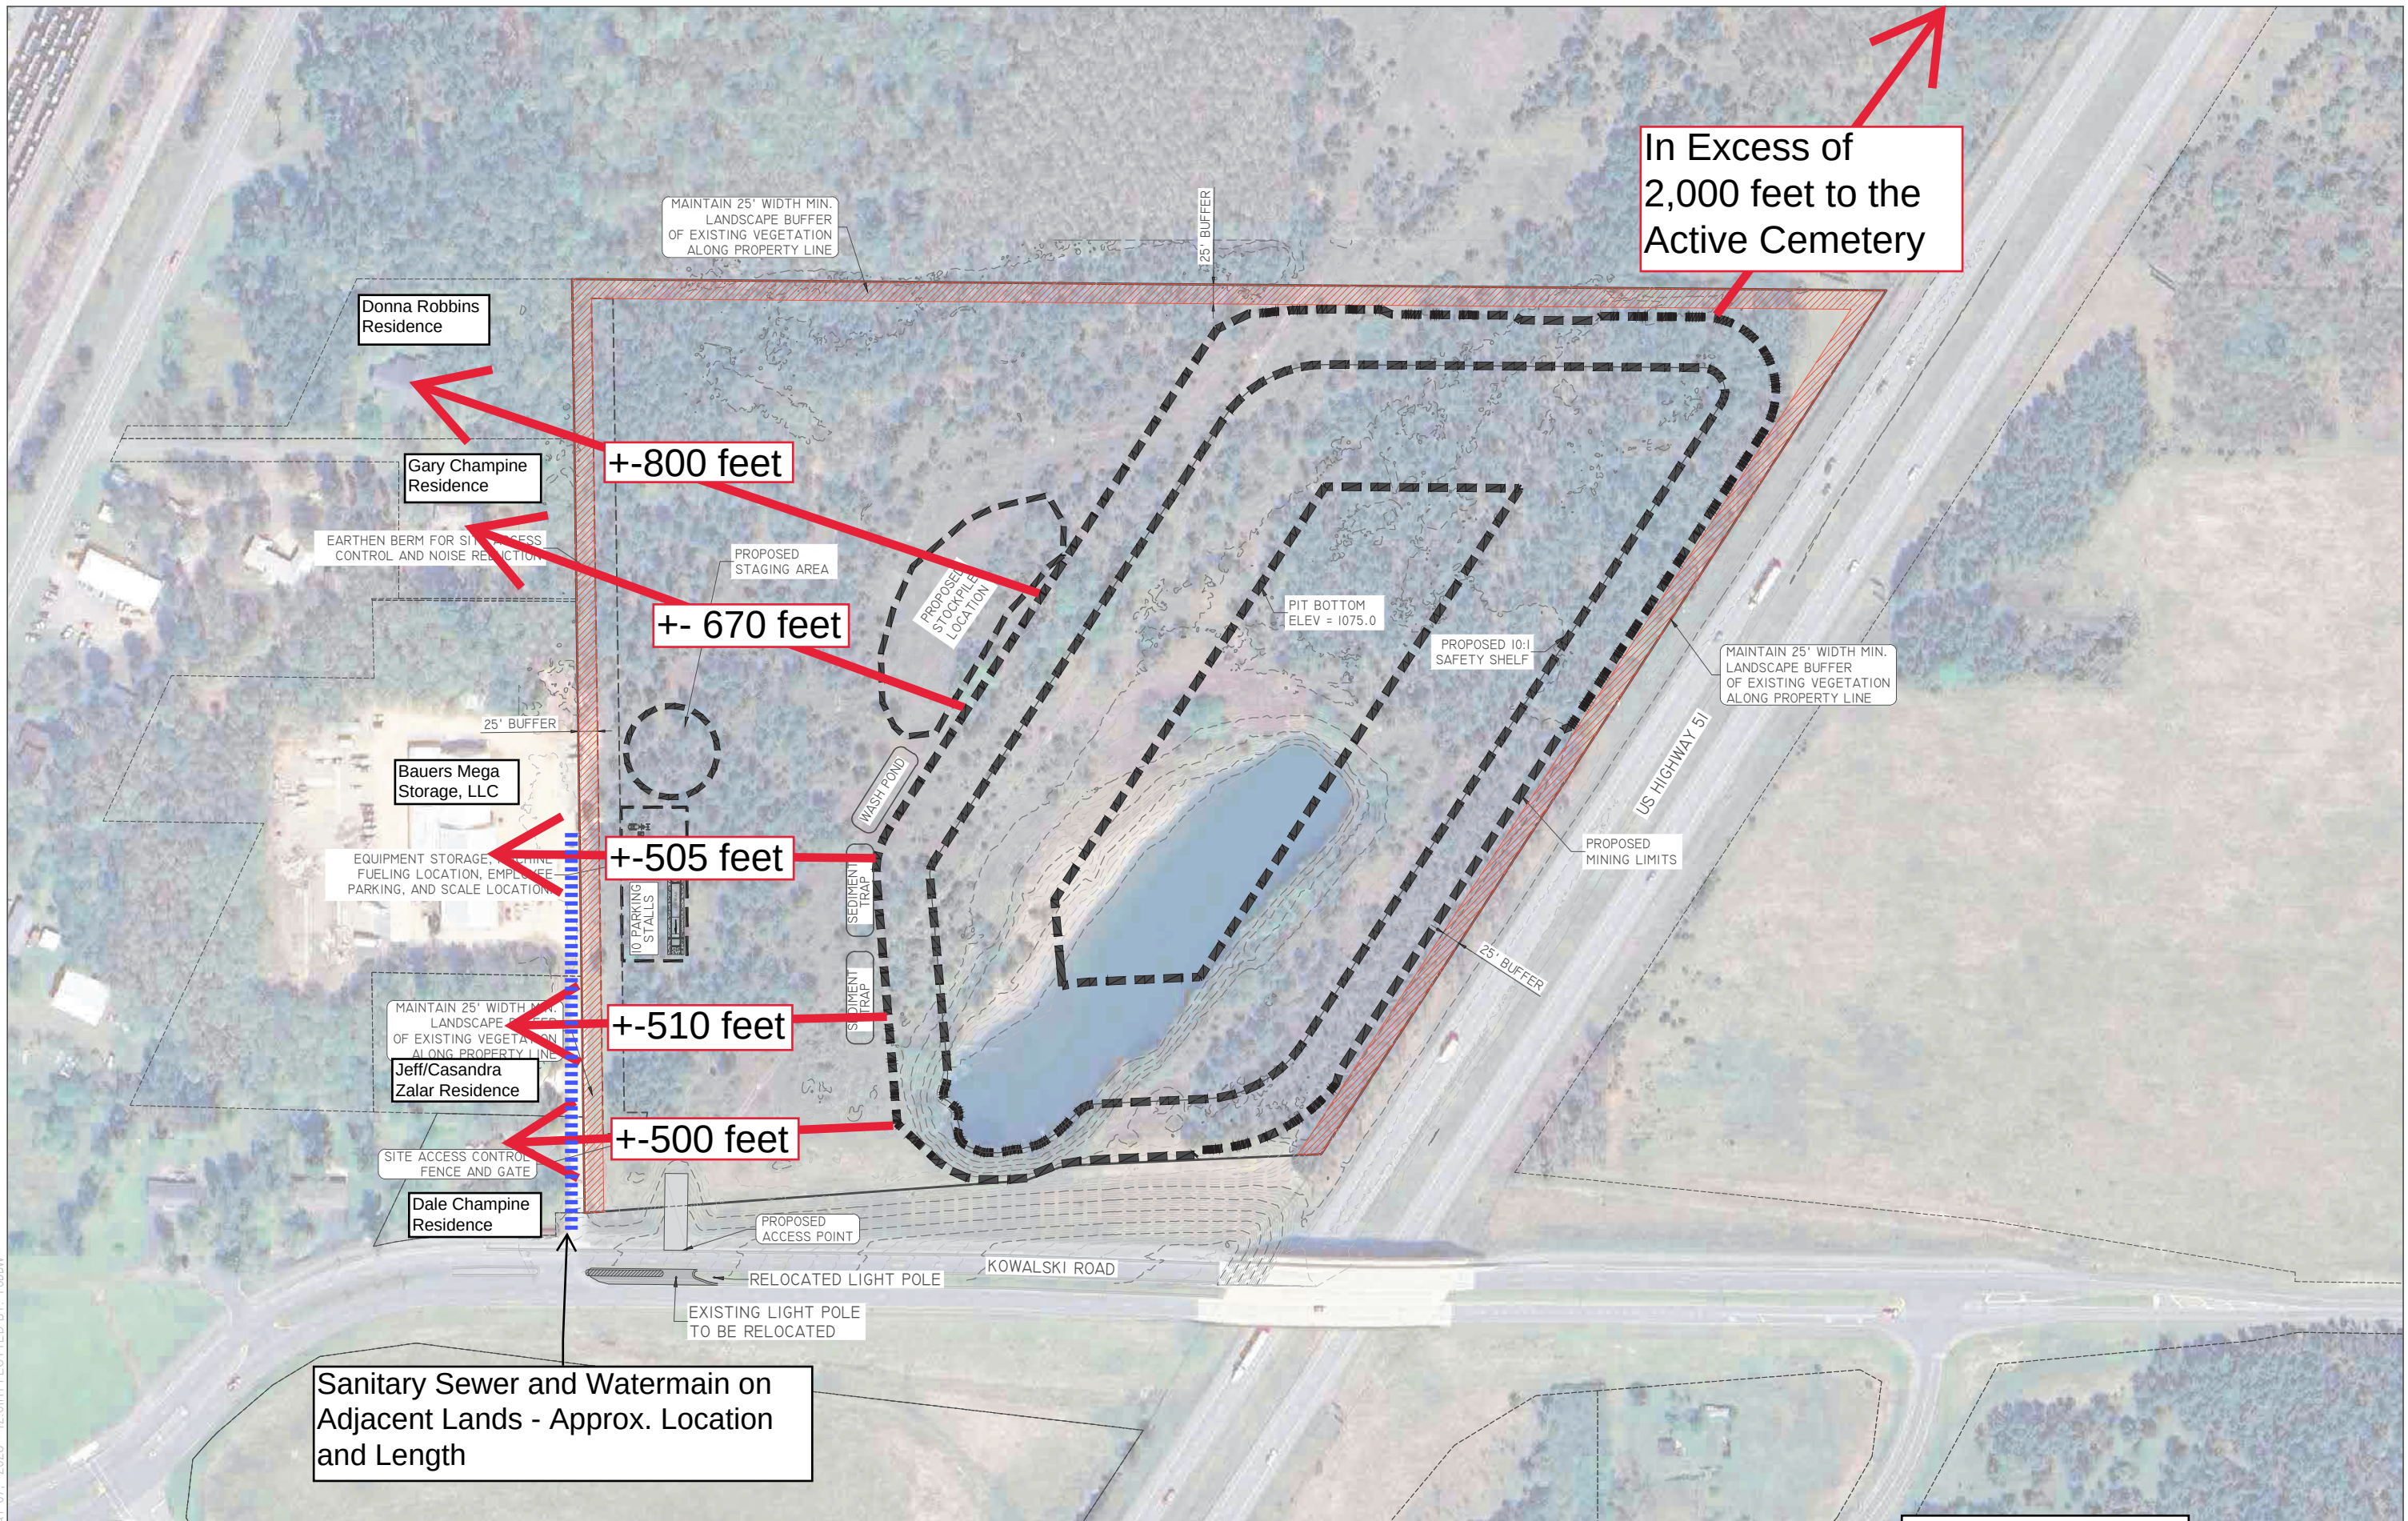

REI

CIVIL & ENVIRONMENTAL
ENGINEERING, SURVEYING

SCALE
0 100 200



DATE	REVISION	BY	CHKD	SURVEYED BY:	DESIGNED BY:GSW	SURVEY DATE:
				SURVEY CHKD BY:	CIVIL CHKD BY:JJB	CIVIL DATE: 5/7/2026
				SURVEY APVD BY:	CIVIL APVD BY:JJB	DRAWN BY: TAW

Adjacent Structures

EAU CLAIRE RIVER, LLC
1320 KOWALSKI ROAD
KRONENWETTER, WI



REI No. 11280
SHEET 100