


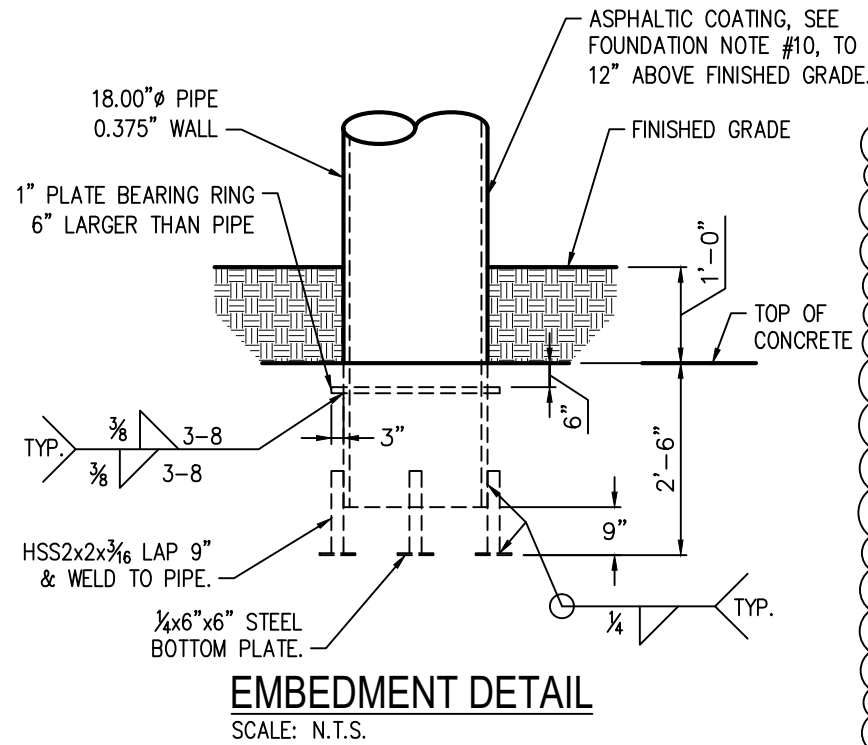

BEARING SURFACE FOR FOUNDATION IS TO BE PREPARED PER  
RECOMMENDATIONS OF SOIL ENGINEER AS STATED IN THE SOIL  
REPORT AND ANY SUPPLEMENTAL SOIL INFORMATION ISSUED  
FOR THIS SITE OF INSTALLATION.

Universal Engineering Sciences, LLC. (239) 489-2443  
REPORT BY PHONE #  
0730.2300157.0000 December 7, 2023  
REPORT NO. DATED

### DESIGN CRITERIA


BUILDING CODE: FBC 2023 (8TH EDITION)/ASCE 7-22  
ANALYSIS: LRFD-AISC 15TH  
CHAPTER 16; SECTION 1609.3.1  
ULTIMATE WIND SPEED VULT = 147 MPH  
NOMINAL WIND SPEED VASD = 114 MPH  
RISK CATEGORY: II VASD = VULT/0.6  
EXPOSURE: C

### FOUNDATION DESIGN CRITERIA - SPREAD FOUNDATIONS

THIS CONCRETE FOUNDATION HAS BEEN DESIGNED IN ACCORDANCE WITH ACI 318-19  
ALLOWABLE SOIL BEARING PRESSURE = 2,500 PSF. CONCRETE SHALL DEVELOP A  
MINIMUM COMPRESSIVE STRENGTH OF 2500PSI IN 28 DAYS.  
VERIFY SITE CONDITIONS PRIOR TO CONSTRUCTION.

This item has been digitally signed and sealed  
by E. Roberts Alley, Jr. on March 17, 2026.

Printed copies of this document are not considered  
signed and sealed and the signature must be  
verified on any electronic copies.

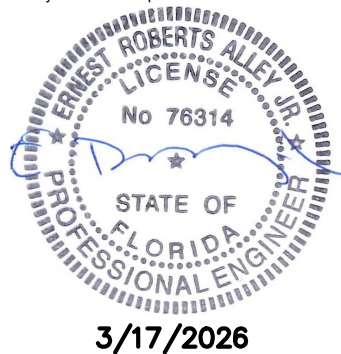

SIGN COMPANY TO USE EXPERIENCED EXCAVATION  
CREW TO PERFORM FOUNDATION EXCAVATION.

WHERE REQUIRED, PLACE ELECTRICAL CONDUIT  
IN FOUNDATION PRIOR TO CONCRETE POUR.

|         |          |                 |                      |
|---------|----------|-----------------|----------------------|
| Drawn   | BLR      | Engineer:       | ERNEST ROBERTS ALLEY |
| Checked | ERA      | License Number: | 76314                |
| EE Job# | 100X6218 |                 |                      |
| Created | 9/3/2024 |                 |                      |





Elrod Engineering, LLC  
Certificate of Authorization:  
30647  
887 Seven Oaks Blvd., Suite 1010  
Smyrna, TN 37167  
800-553-5111


**RACETRAC**

200 GALLERIA PKWY, SUITE 900  
Atlanta, GA 30339

SIGN N : 20'-0" OAH PYLON


RACETRAC (LABELLE)  
HUGGETTS RD. & SR 80  
LABELLE, FL 33935

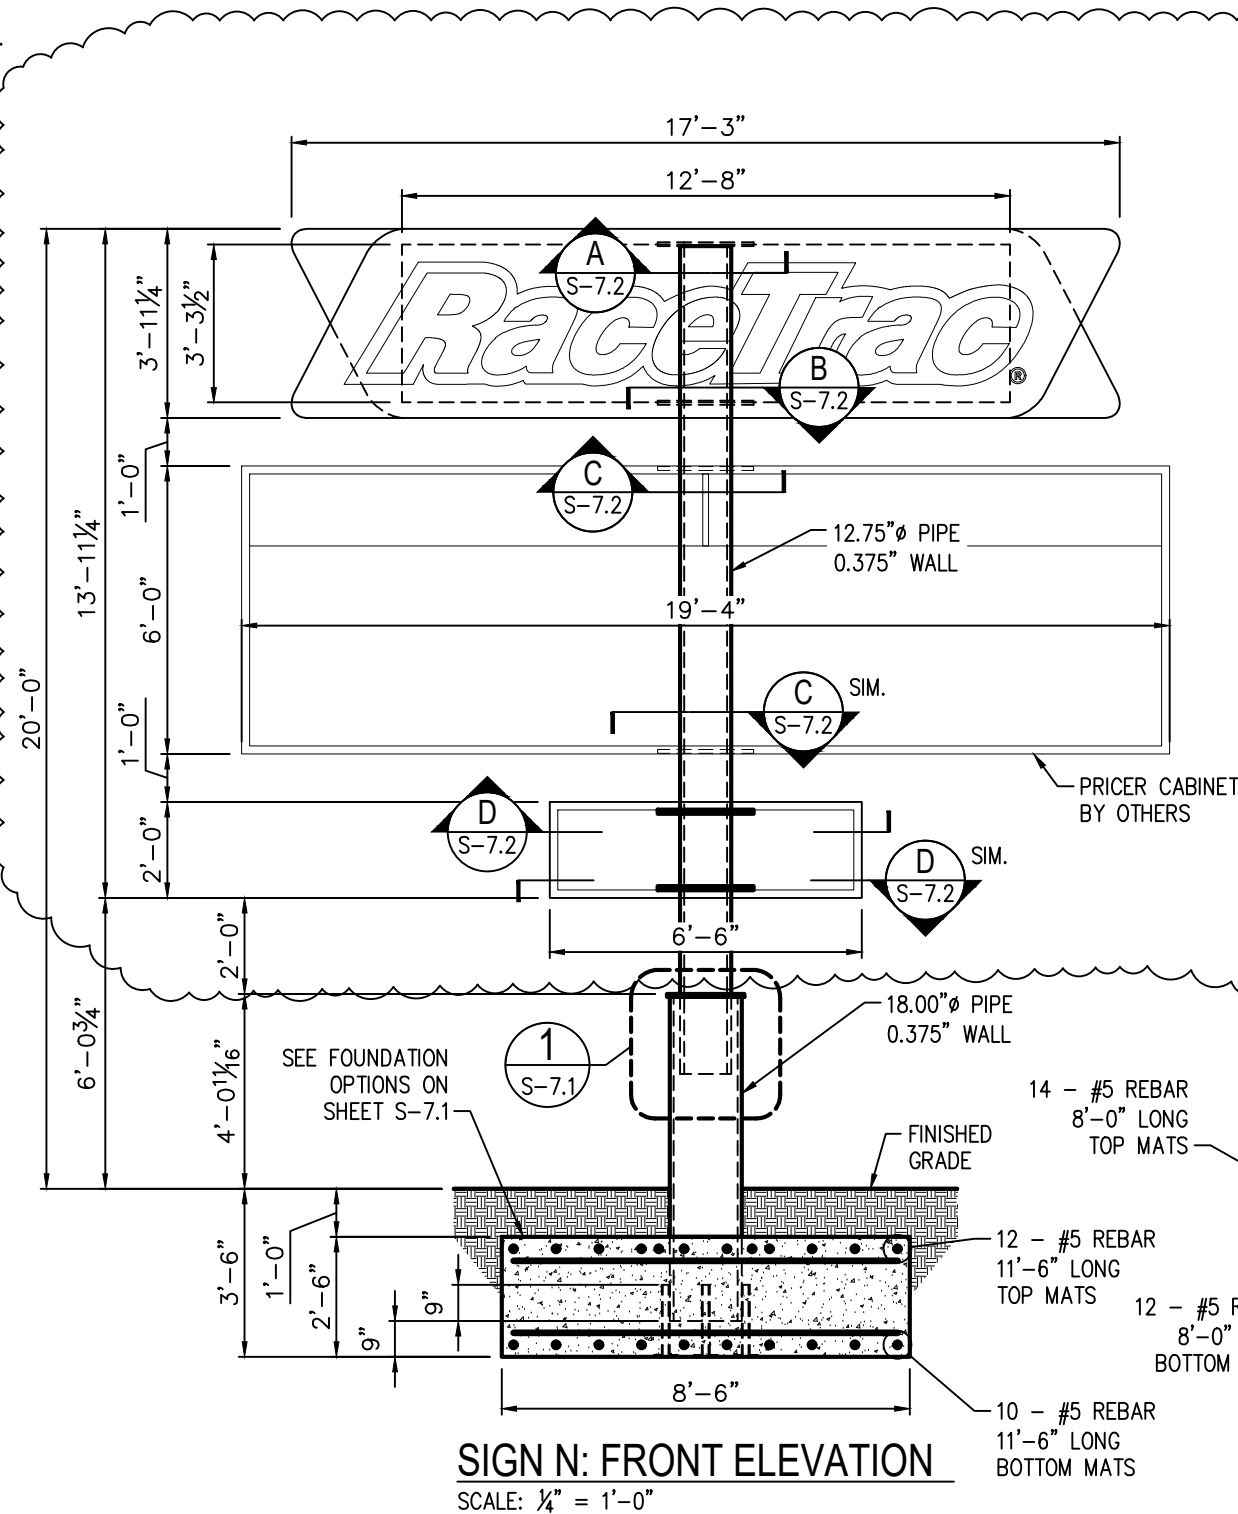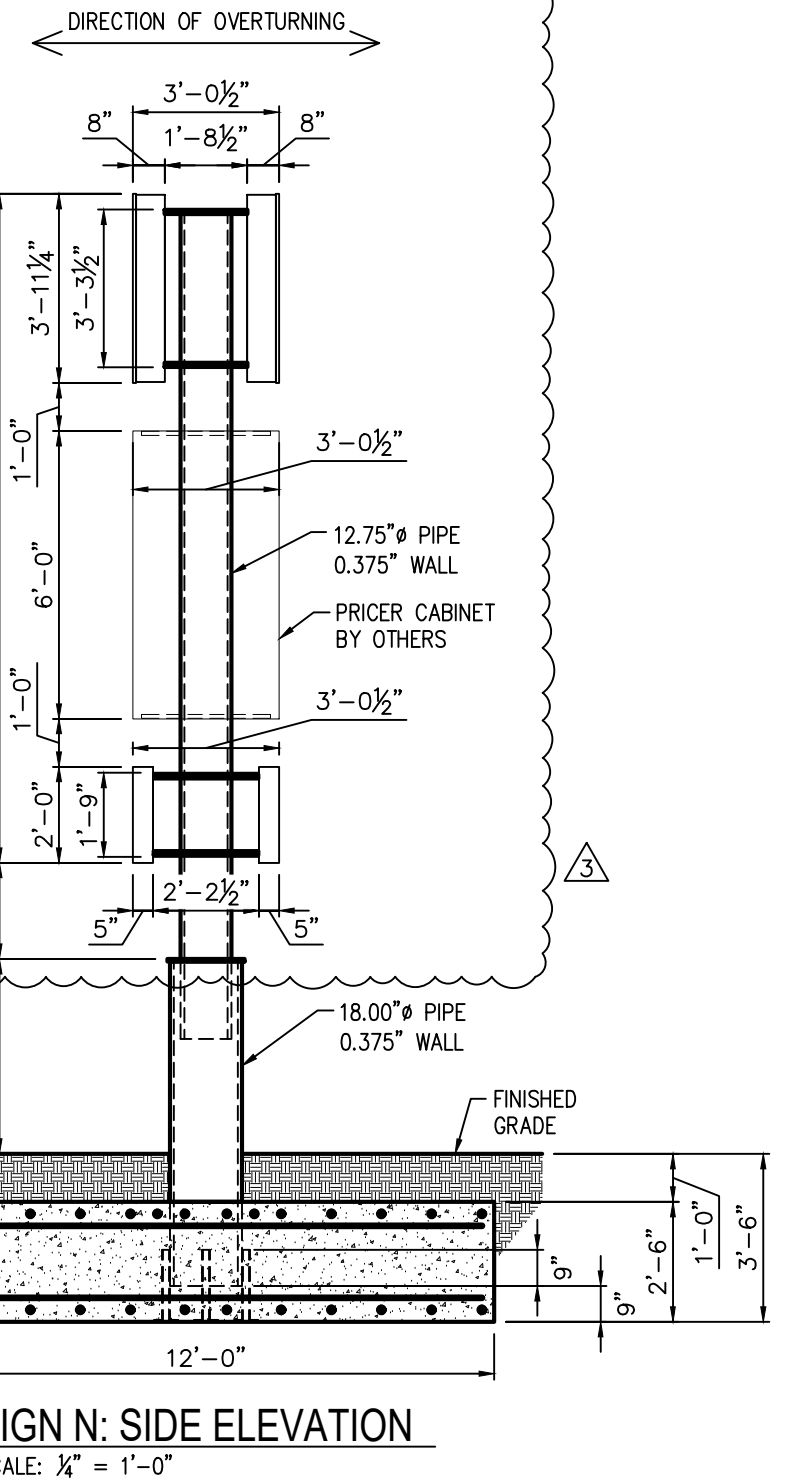

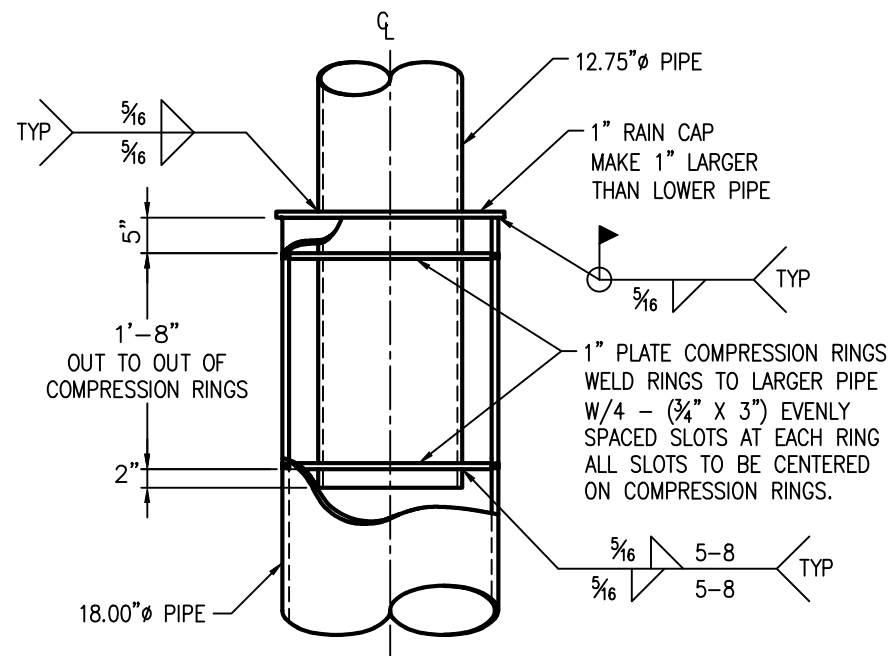


**SPlice DETAIL**  
SCALE: N.T.S.

PIPE IS TO BE REJECTED IF SPLICE IS NOT FABRICATED PER THE DETAIL CONTAINED ON THIS DRAWING.

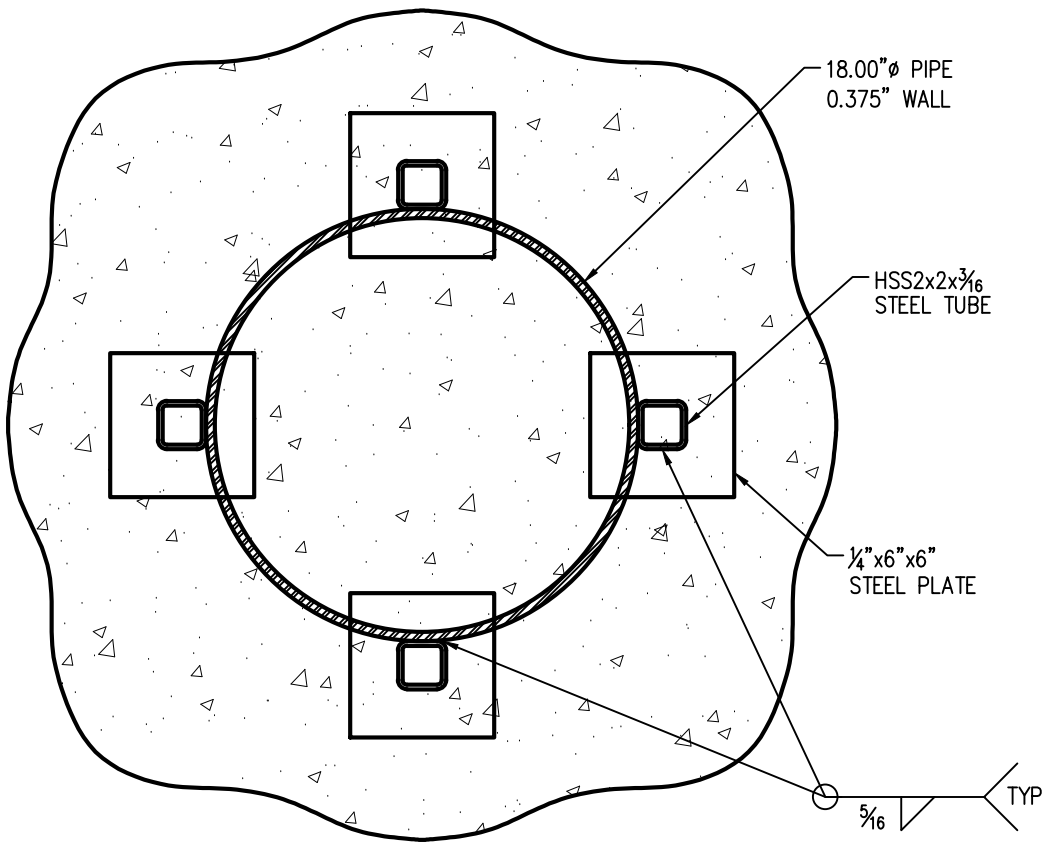


**EMBEDMENT PLAN DETAIL**  
SCALE: 1 1/2" = 1'-0"

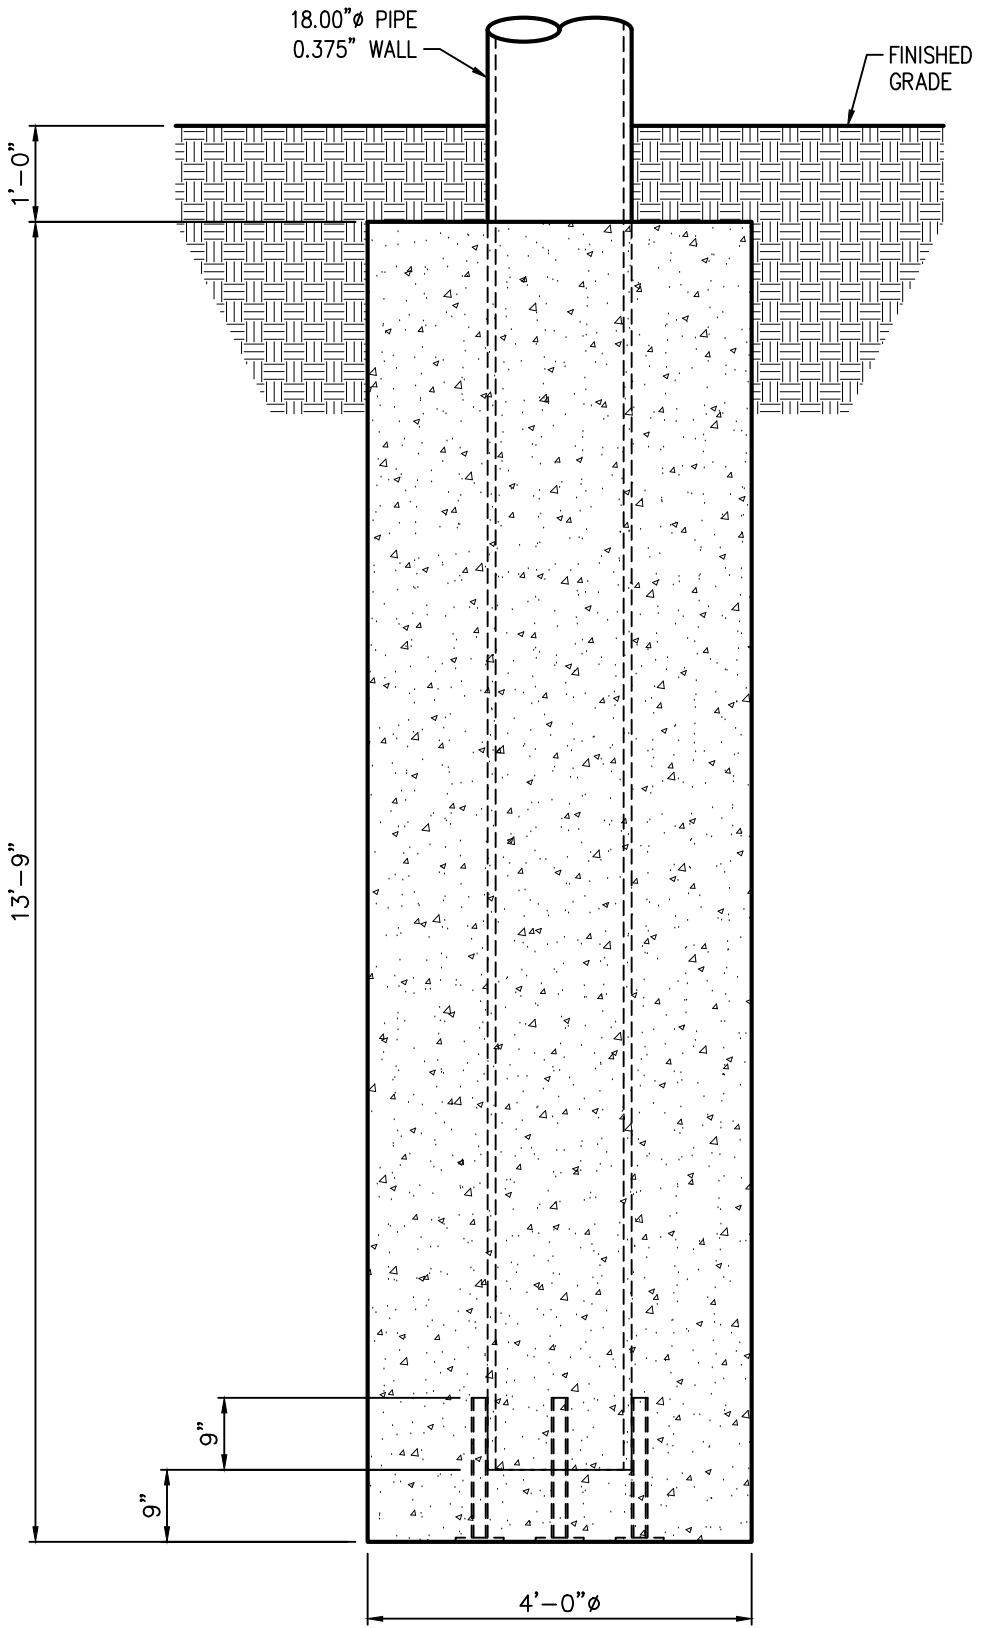


**ROUND PIER FOUNDATION OPTION**  
SCALE: 1/2" = 1'-0"

This item has been digitally signed and sealed by E. Roberts Alley, Jr. on March 17, 2026.  
Printed copies of this document are not considered signed and sealed and the signature must be verified on any electronic copies.

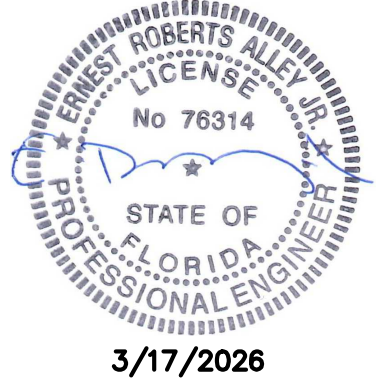


**FOUNDATION DESIGN CRITERIA - ROUND PIER FOUNDATIONS**  
THIS CONCRETE FOUNDATION HAS BEEN DESIGNED IN ACCORDANCE WITH ACI 318-14  
ALLOWABLE LATERAL SOIL PRESSURE = 100PSF/FT WITH 2X INCREASE APPLIED. CONCRETE SHALL DEVELOP A MINIMUM COMPRESSIVE STRENGTH OF 2500PSI IN 28 DAYS.  
VERIFY SITE CONDITIONS PRIOR TO CONSTRUCTION.


|         |          |                 |                      |   |                                                                      |   |     |            |                                    |     |                  |
|---------|----------|-----------------|----------------------|---|----------------------------------------------------------------------|---|-----|------------|------------------------------------|-----|------------------|
| Drawn   | BLR      | Engineer:       | ERNEST ROBERTS ALLEY |  <b>Elrod Engineering, LLC</b><br>Certificate of Authorization: 30647<br>887 Seven Oaks Blvd., Suite 1010<br>Smyrna, TN 37167<br>800-553-5111 | <b>RACETRAC</b><br>200 GALLERIA PKWY, SUITE 900<br>Atlanta, GA 30339 | SIGN N : 20'-0" OAH PYLON<br><b>RACETRAC (LABELLE)</b><br>HUGGETTS RD. & SR 80<br>LABELLE, FL 33935 | No. | Date       | Revision                           | By  | <div>S-7.1</div> |
| Checked | ERA      | License Number: | 76314                |   |                                                                      |   | 1   | 10/18/2024 | ADDED BAHAMA SHUTTERS ON S-8       | BLR |                  |
| EE Job# | 100X6218 |                 |                      |   |                                                                      |   | 2   | 2/12/2026  | REVISED SIGN N TO STACKED CABINETS | BLR |                  |
| Created | 9/3/2024 |                 |                      |   |                                                                      |   | 3   | 3/17/2026  | REVISED STACKED CABINET DIMENSIONS | BLR |                  |

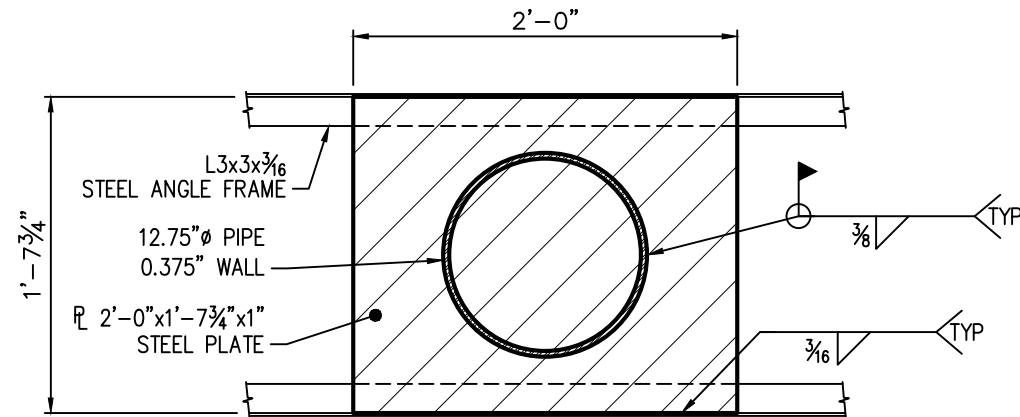


**SECTION - TOP CABINET TOP PLATE**  
SCALE: 1" = 1'-0"

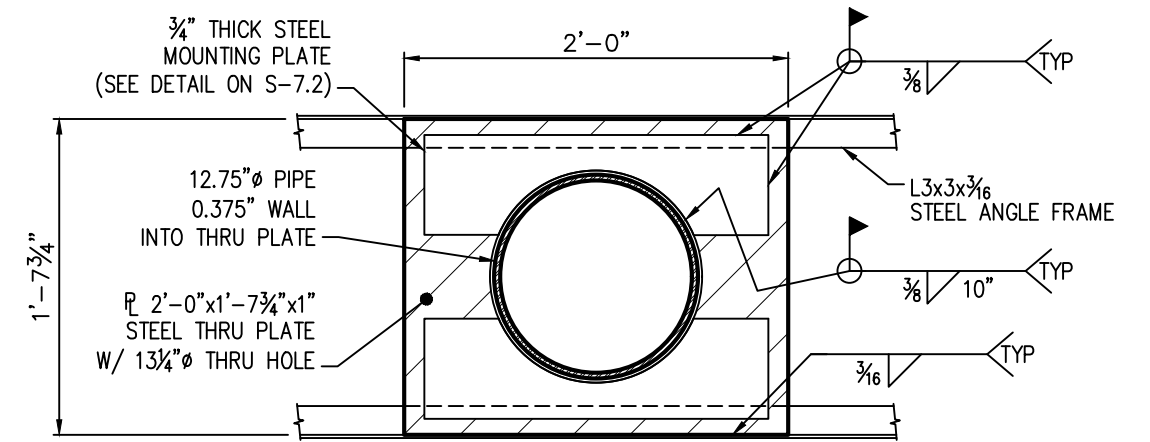


**SECTION - TOP CABINET THRU PLATE**  
SCALE: 1" = 1'-0"

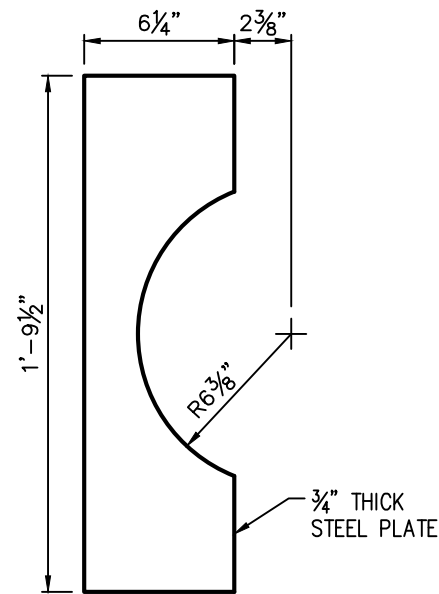

**MOUNTING PLATE DETAIL**  
SCALE: 1 1/2" = 1'-0"

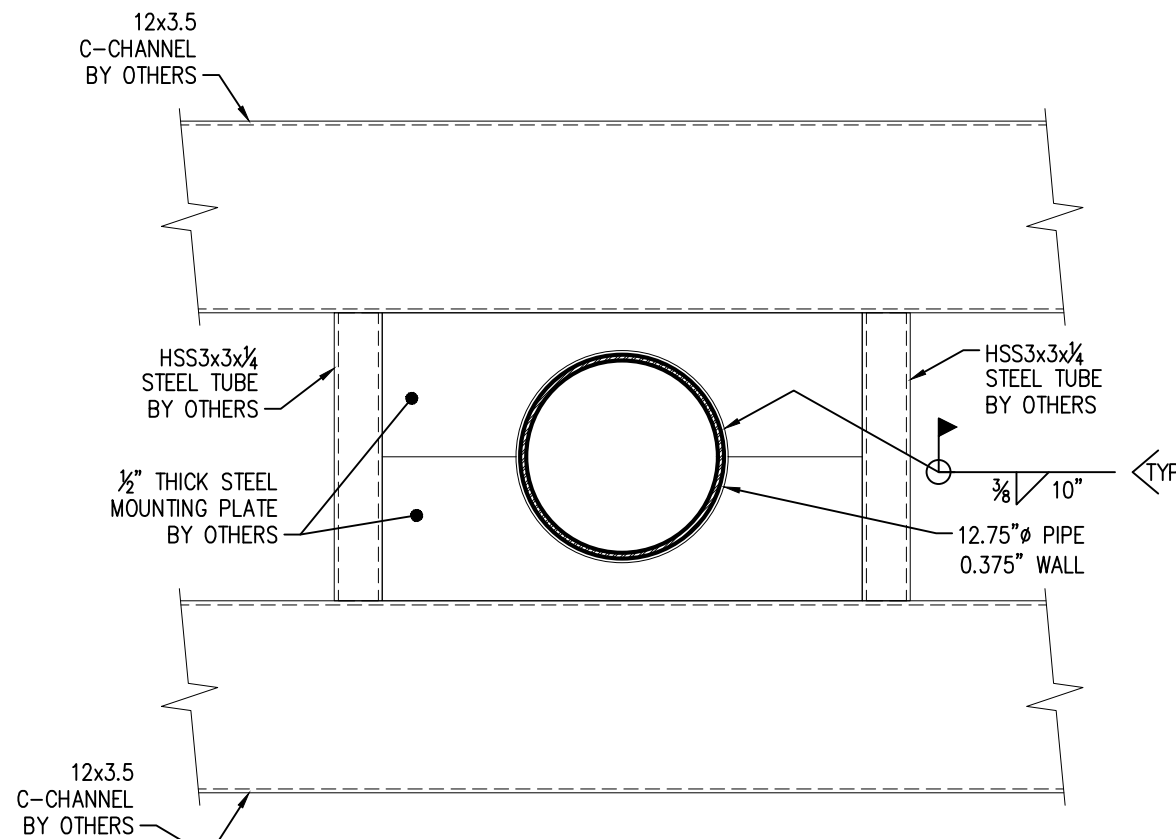


**SECTION - MIDDLE CABINET THRU PLATE**  
SCALE: 1" = 1'-0"

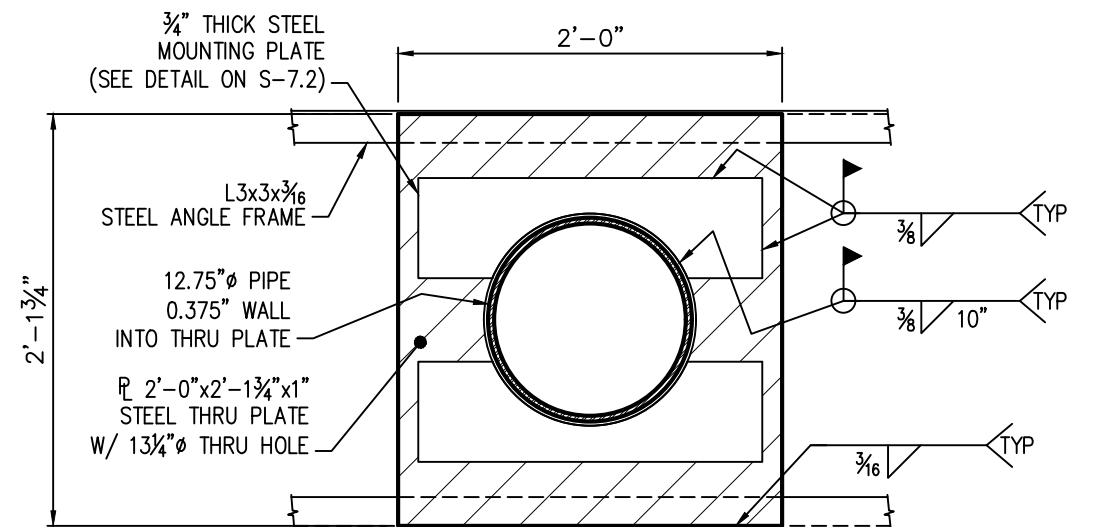

**SECTION - BOTTOM CABINET THRU PLATE**  
SCALE: 1" = 1'-0"

This item has been digitally signed and sealed by E. Roberts Alley, Jr. on March 17, 2026.

Printed copies of this document are not considered signed and sealed and the signature must be verified on any electronic copies.

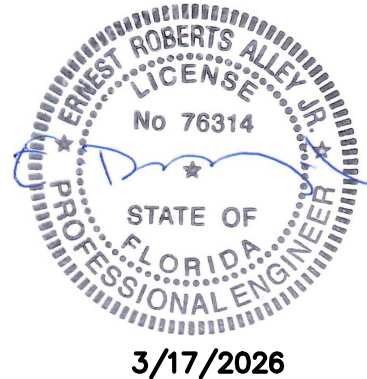

|         |          |
|---------|----------|
| Drawn   | BLR      |
| Checked | ERA      |
| EE Job# | 100X6218 |
| Created | 9/3/2024 |

|                 |                      |
|-----------------|----------------------|
| Engineer:       | ERNEST ROBERTS ALLEY |
| License Number: | 76314                |



Elrod Engineering, LLC  
Certificate of Authorization:  
30647  
887 Seven Oaks Blvd., Suite 1010  
Smyrna, TN 37167  
800-553-5111


**RACETRAC**  
200 GALLERIA PKWY, SUITE 900  
Atlanta, GA 30339

**SIGN N : 20'-0" OAH PYLON**  
**RACETRAC (LABELLE)**  
HUGGETTS RD. & SR 80  
LABELLE, FL 33935


| No. | Date       | Revision                           | By  |
|-----|------------|------------------------------------|-----|
| 1   | 10/18/2024 | ADDED BAHAMA SHUTTERS ON S-8       | BLR |
| 2   | 2/12/2026  | REVISED SIGN N TO STACKED CABINETS | BLR |
| 3   | 3/17/2026  | REVISED STACKED CABINET DIMENSIONS | BLR |

**S-7.2**

| <div>SUNSHINE®</div> <div>316 S. 6th Street<br/>St. Joseph, MO 64501</div> <div>800. 821. 9013</div> | Client           | Install Location | Sales                                              | Date: Feb 2025 | Job #: 20000 |
|---|------------------|------------------|----------------------------------------------------|----------------|--------------|
|   | RaceTrac         | TBA              | Scott Bye<br>816-387-4218<br>scott@sunshine.us.com | Revisions:     | Date:        |
|   |                  |                  |                                                    | Revisions      | Nov 4, 2024  |
|   |                  |                  |                                                    |                |              |
|   |                  |                  |                                                    |                |              |
|   | Client Approval: |                  | Date:                                              |                |              |

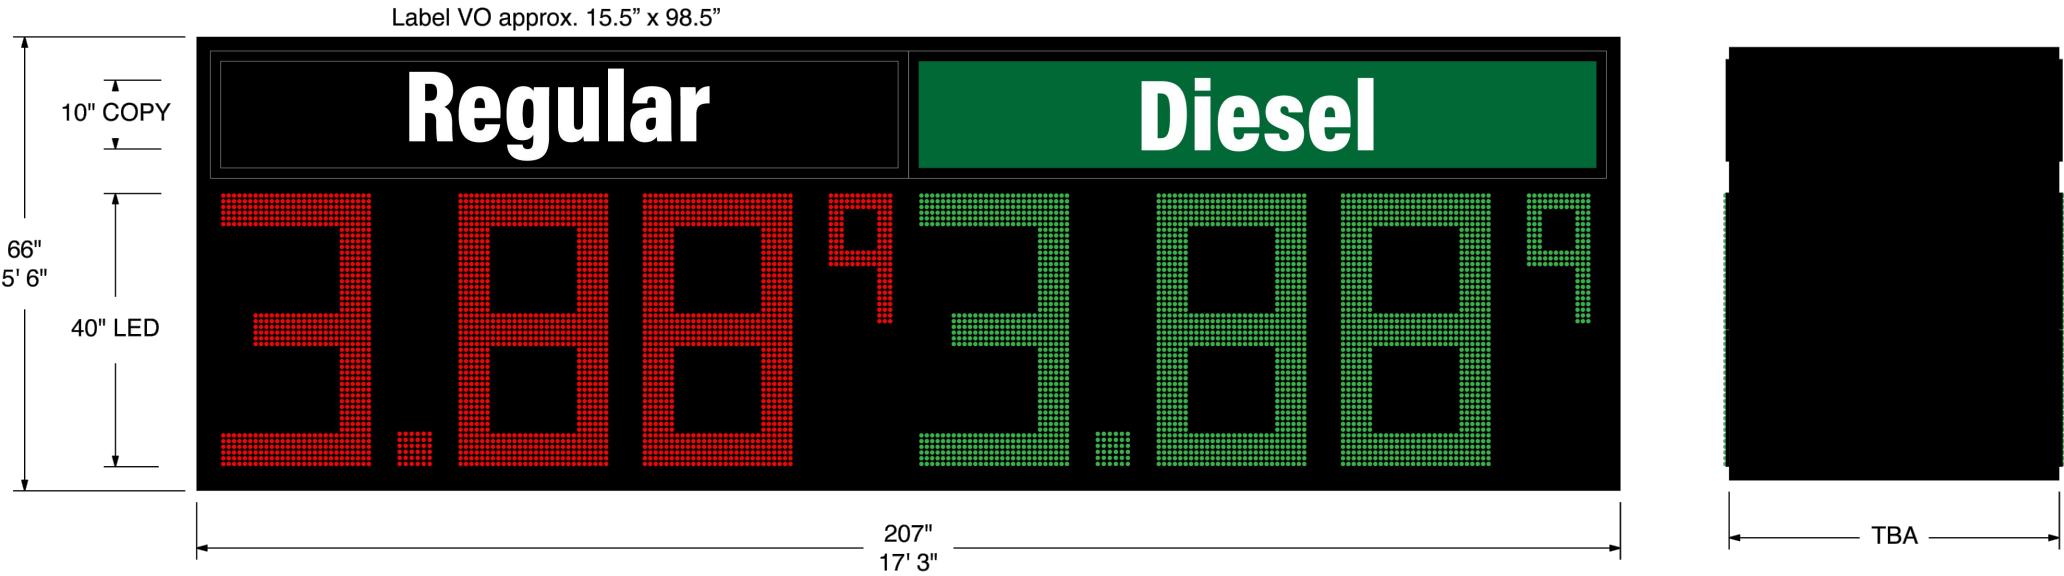

\* Digits back to back

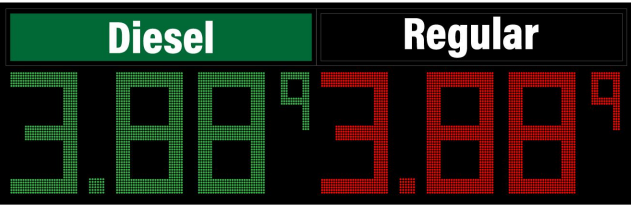


Electrical/LED information was provided by others and was not designed by Elrod Engineering LLC

This item has been digitally signed and sealed by E. Roberts Alley, Jr. on March 17, 2026.

Printed copies of this document are not considered signed and sealed and the signature must be verified on any electronic copies.

| Cabinet Specs                               | Label Specs                            | Other                                                            |   |
|---------------------------------------------|----------------------------------------|------------------------------------------------------------------|---|
| Digit Size & Style: 40" LED                 | LED Backlit Label Panel -              | • Minimum digit spacing                                          | <div>This original drawing is provided as part of a planned project and is not to be exhibited, copied or reproduced without the written permission of Sunshine Electronic Display Corporation or its authorized agent. All installation details are suggested only. All signs must be installed in accordance with NATIONAL, STATE, ELECTRICAL AND BUILDING CODES. Sunshine Electronic Display Corporation has no responsibility for wind loads, installations or electrical circuits. These are the sole responsibility of the Buyer/user.<br/>* Actual LED size and configuration may vary</div> <div>UL LISTED<br/>UL File Number: E340294<br/>CCN: UXYT</div> <div>ETL LISTED<br/>CONFORMS TO<br/>UL STD 48<br/>UL STD 1433<br/>102482<br/>CAN/CSA STD C22.2 NO. 207</div> |
| Digit Color: Red/Green                      | Label Font: Acumin Pro Condensed Black | • Label and cabinet colors for representation only               |   |
| Overall Cabinet Size: 5'6"h x 17'3"w x TBAd | Label Panel Color: 6555 Black          | • 94.9 sq ft                                                     |   |
| Cabinet Color: Black                        | 3M 3630-26 Green                       | • 24 total AC amps                                               |   |
| Single or Double Face: Double               | Label Type Color: White                | • Cabinet(s) will have lifting/install eyebolt(s)                |   |
| Build type: New cabinet                     |                                        | • Electrical to be knocked out and ran at installer's preference |   |

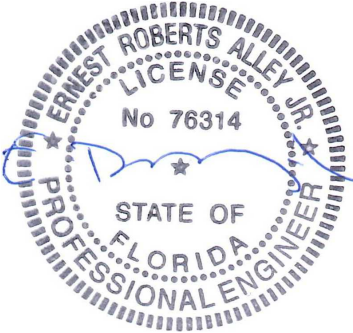

FL 71 & Magnolia Road  
Marianna, FL 32448



COLOR SCHEDULE on Page 3

GENERAL NOTE: ALL WORK SHALL BE IN COMPLIANCE WITH RECOGNIZED INDUSTRY STANDARDS, MANUFACTURER'S RECOMMENDATIONS AND ALL APPLICABLE STATE AND LOCAL CODES. NO SUBSTITUTIONS ALLOWED.

|         |          |                      |  |   |                                                               |                                                                                        |     |            |                                    |     |
|---------|----------|----------------------|--|---|---------------------------------------------------------------|----------------------------------------------------------------------------------------|-----|------------|------------------------------------|-----|
| Drawn   | BLR      | Engineer:            |  | Elrod Engineering, LLC<br>Certificate of Authorization:<br>30647<br>887 Seven Oaks Blvd., Suite 1010<br>Smyrna, TN 37167<br>800-553-5111 | RACETRAC<br>200 GALLERIA PKWY, SUITE 900<br>Atlanta, GA 30339 | SIGN N : ELECTRICAL<br>RACETRAC (LABELLE)<br>HUGGETTS RD. & SR 80<br>LABELLE, FL 33935 | No. | Date       | Revision                           | By  |
| Checked | ERA      | ERNEST ROBERTS ALLEY |  |   |                                                               |                                                                                        | 1   | 10/18/2024 | ADDED BAHAMA SHUTTERS ON S-8       | BLR |
| EE Job# | 100X6218 | License Number:      |  |   |                                                               |                                                                                        | 2   | 2/12/2026  | REVISED SIGN N TO STACKED CABINETS | BLR |
| Created | 9/3/2024 | 76314                |  |   |                                                               |                                                                                        | 3   | 3/17/2026  | REVISED STACKED CABINET DIMENSIONS | BLR |

S-7.3