




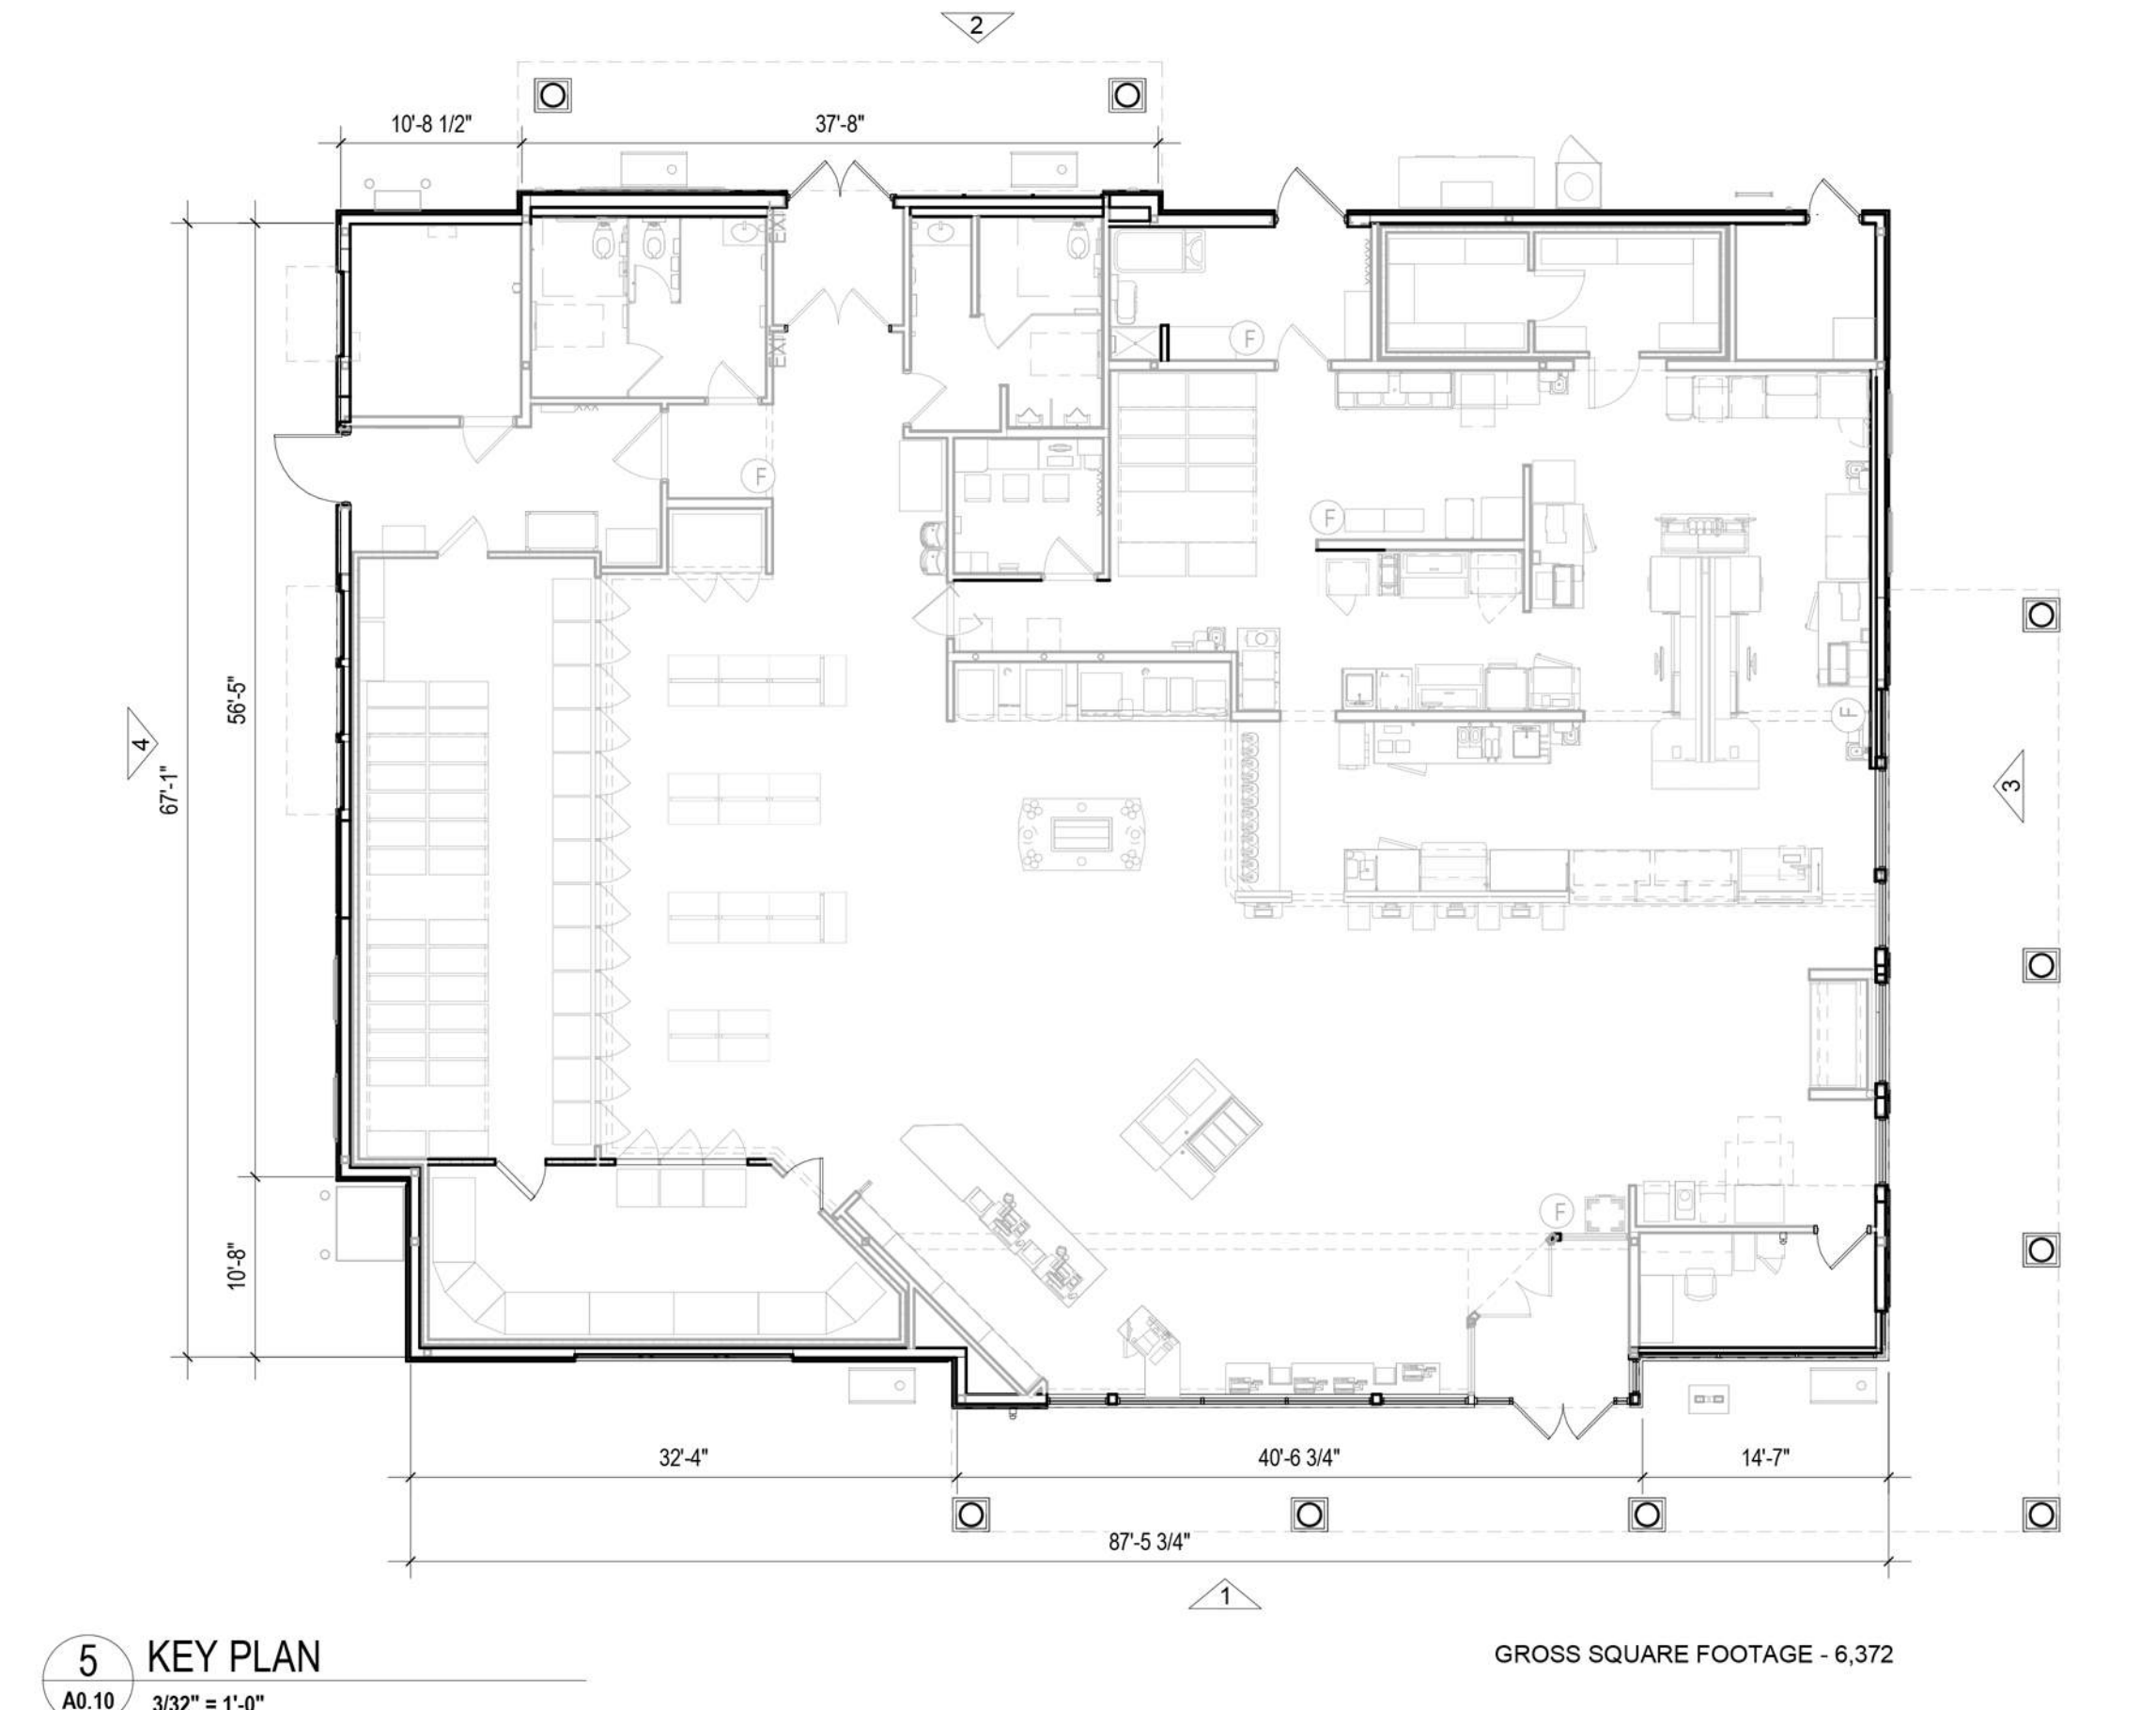


MATERIALS:

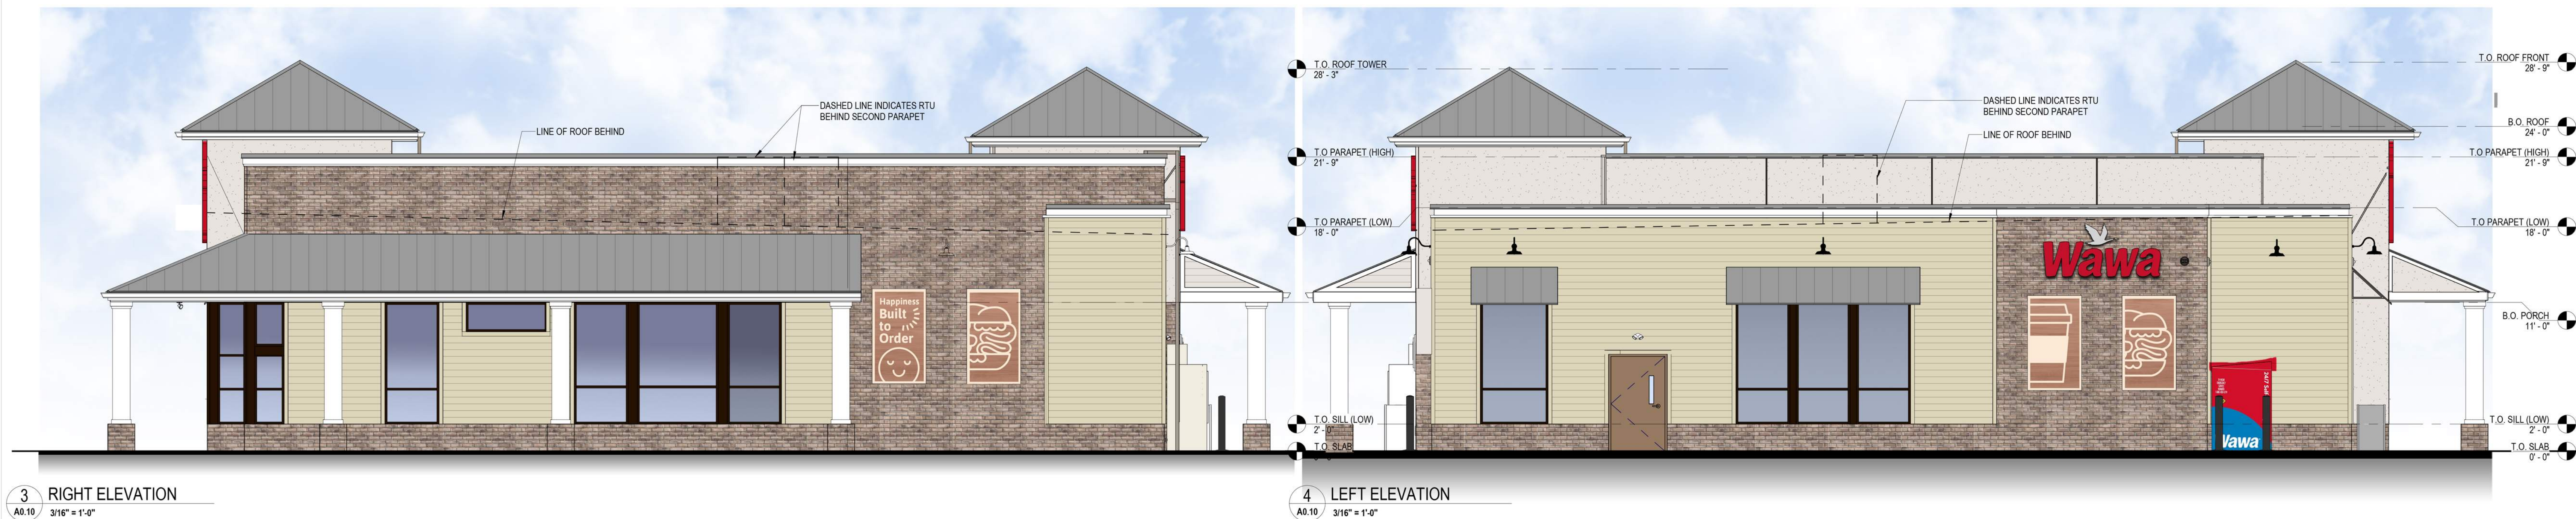

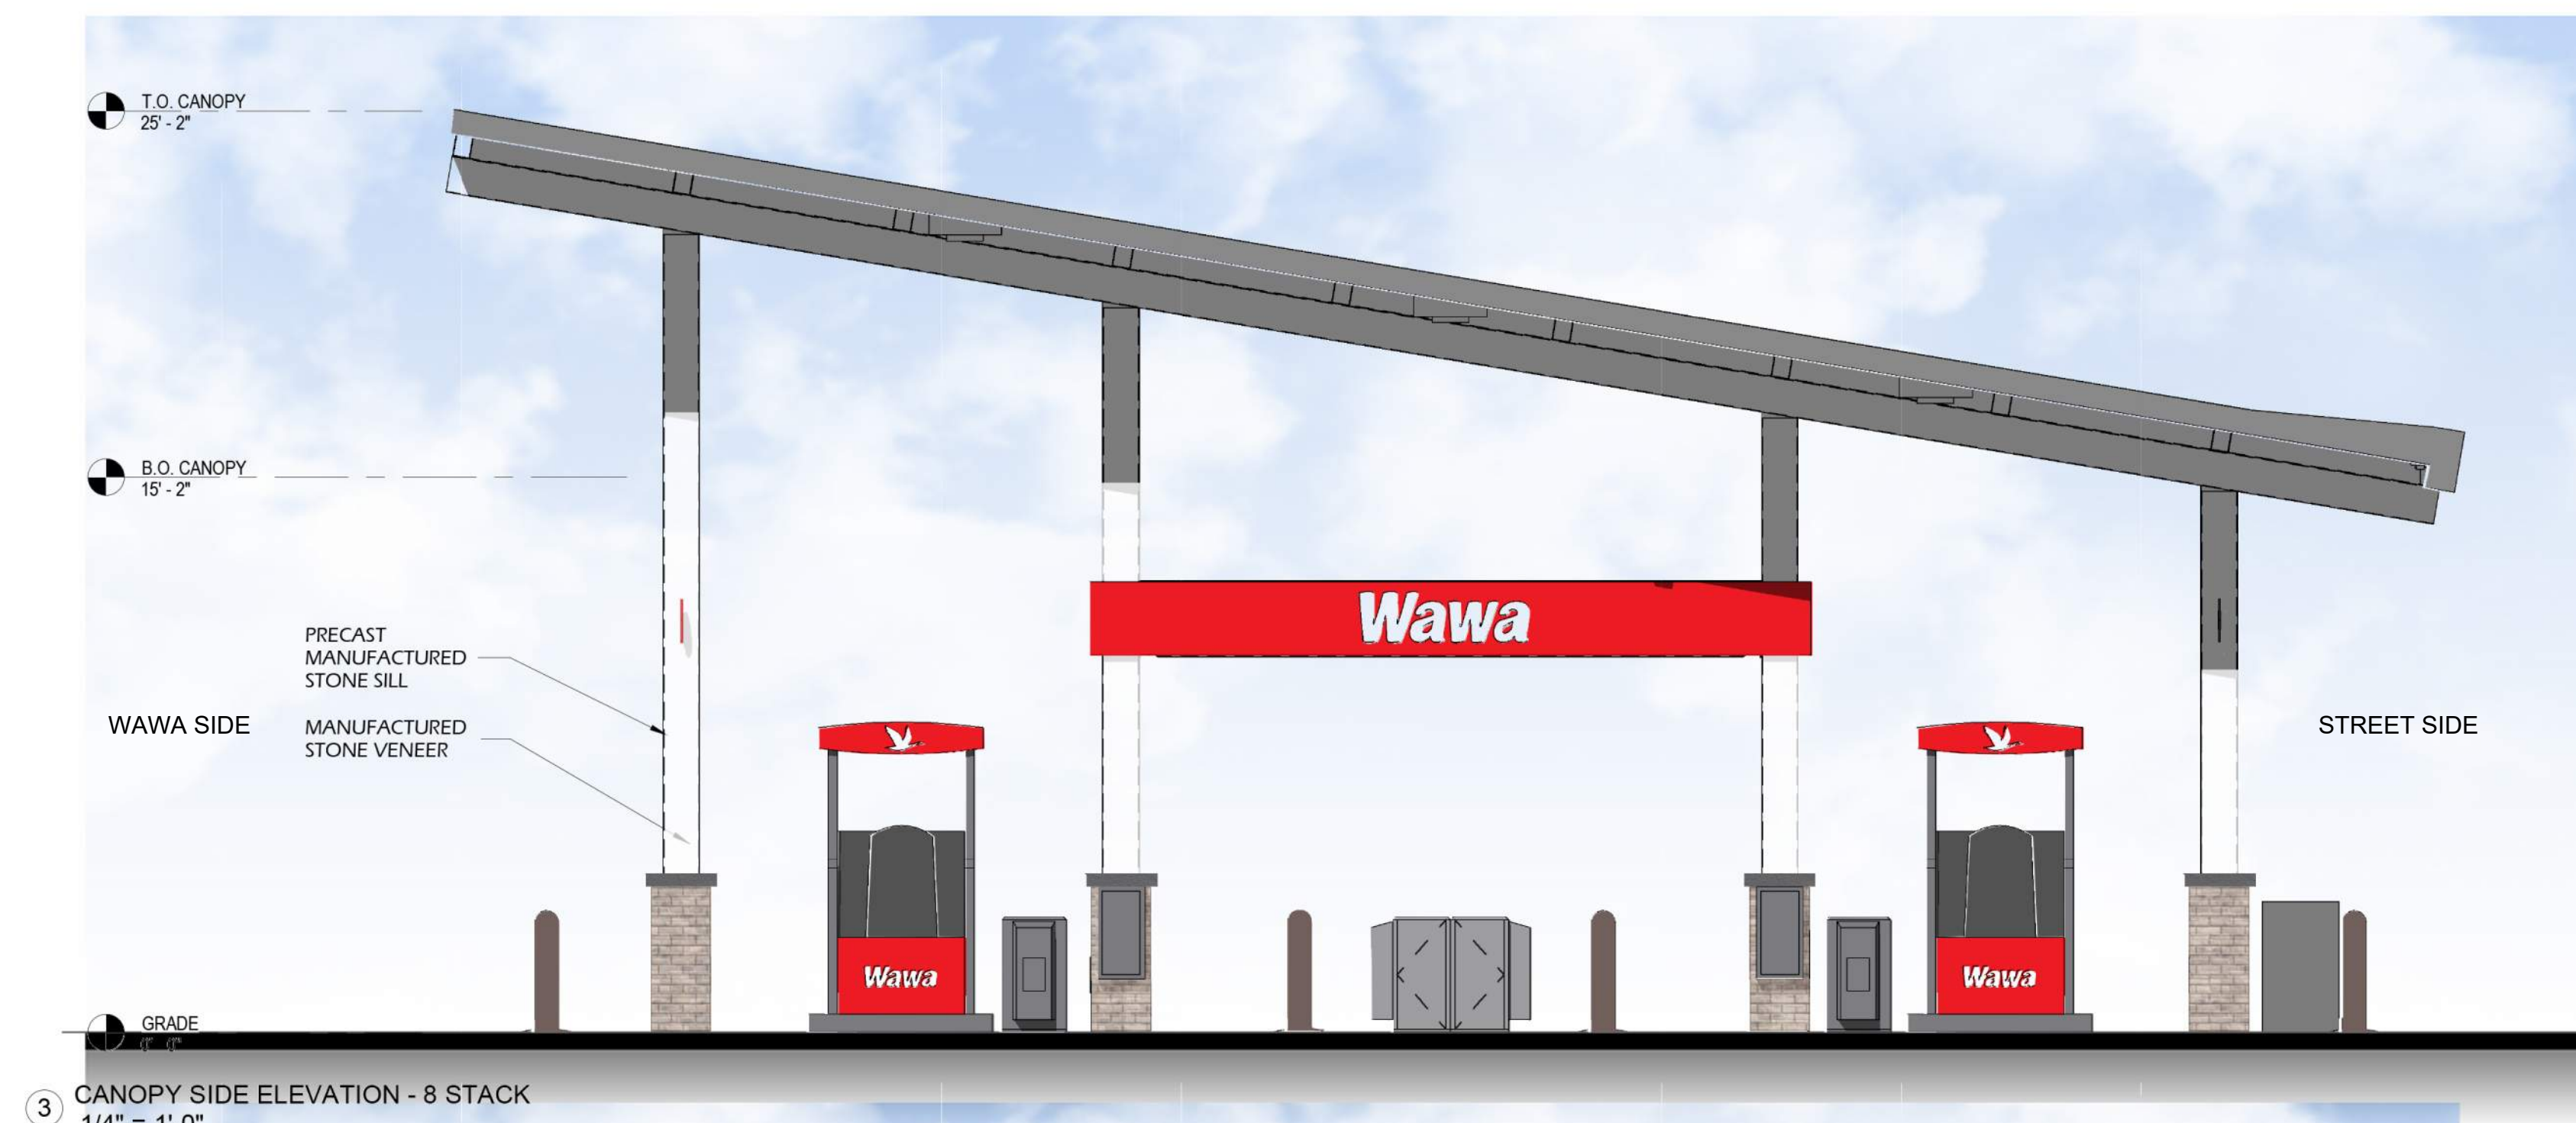


③ CANOPY SIDE ELEVATION - 8 STACK
1/4" = 1'-0"

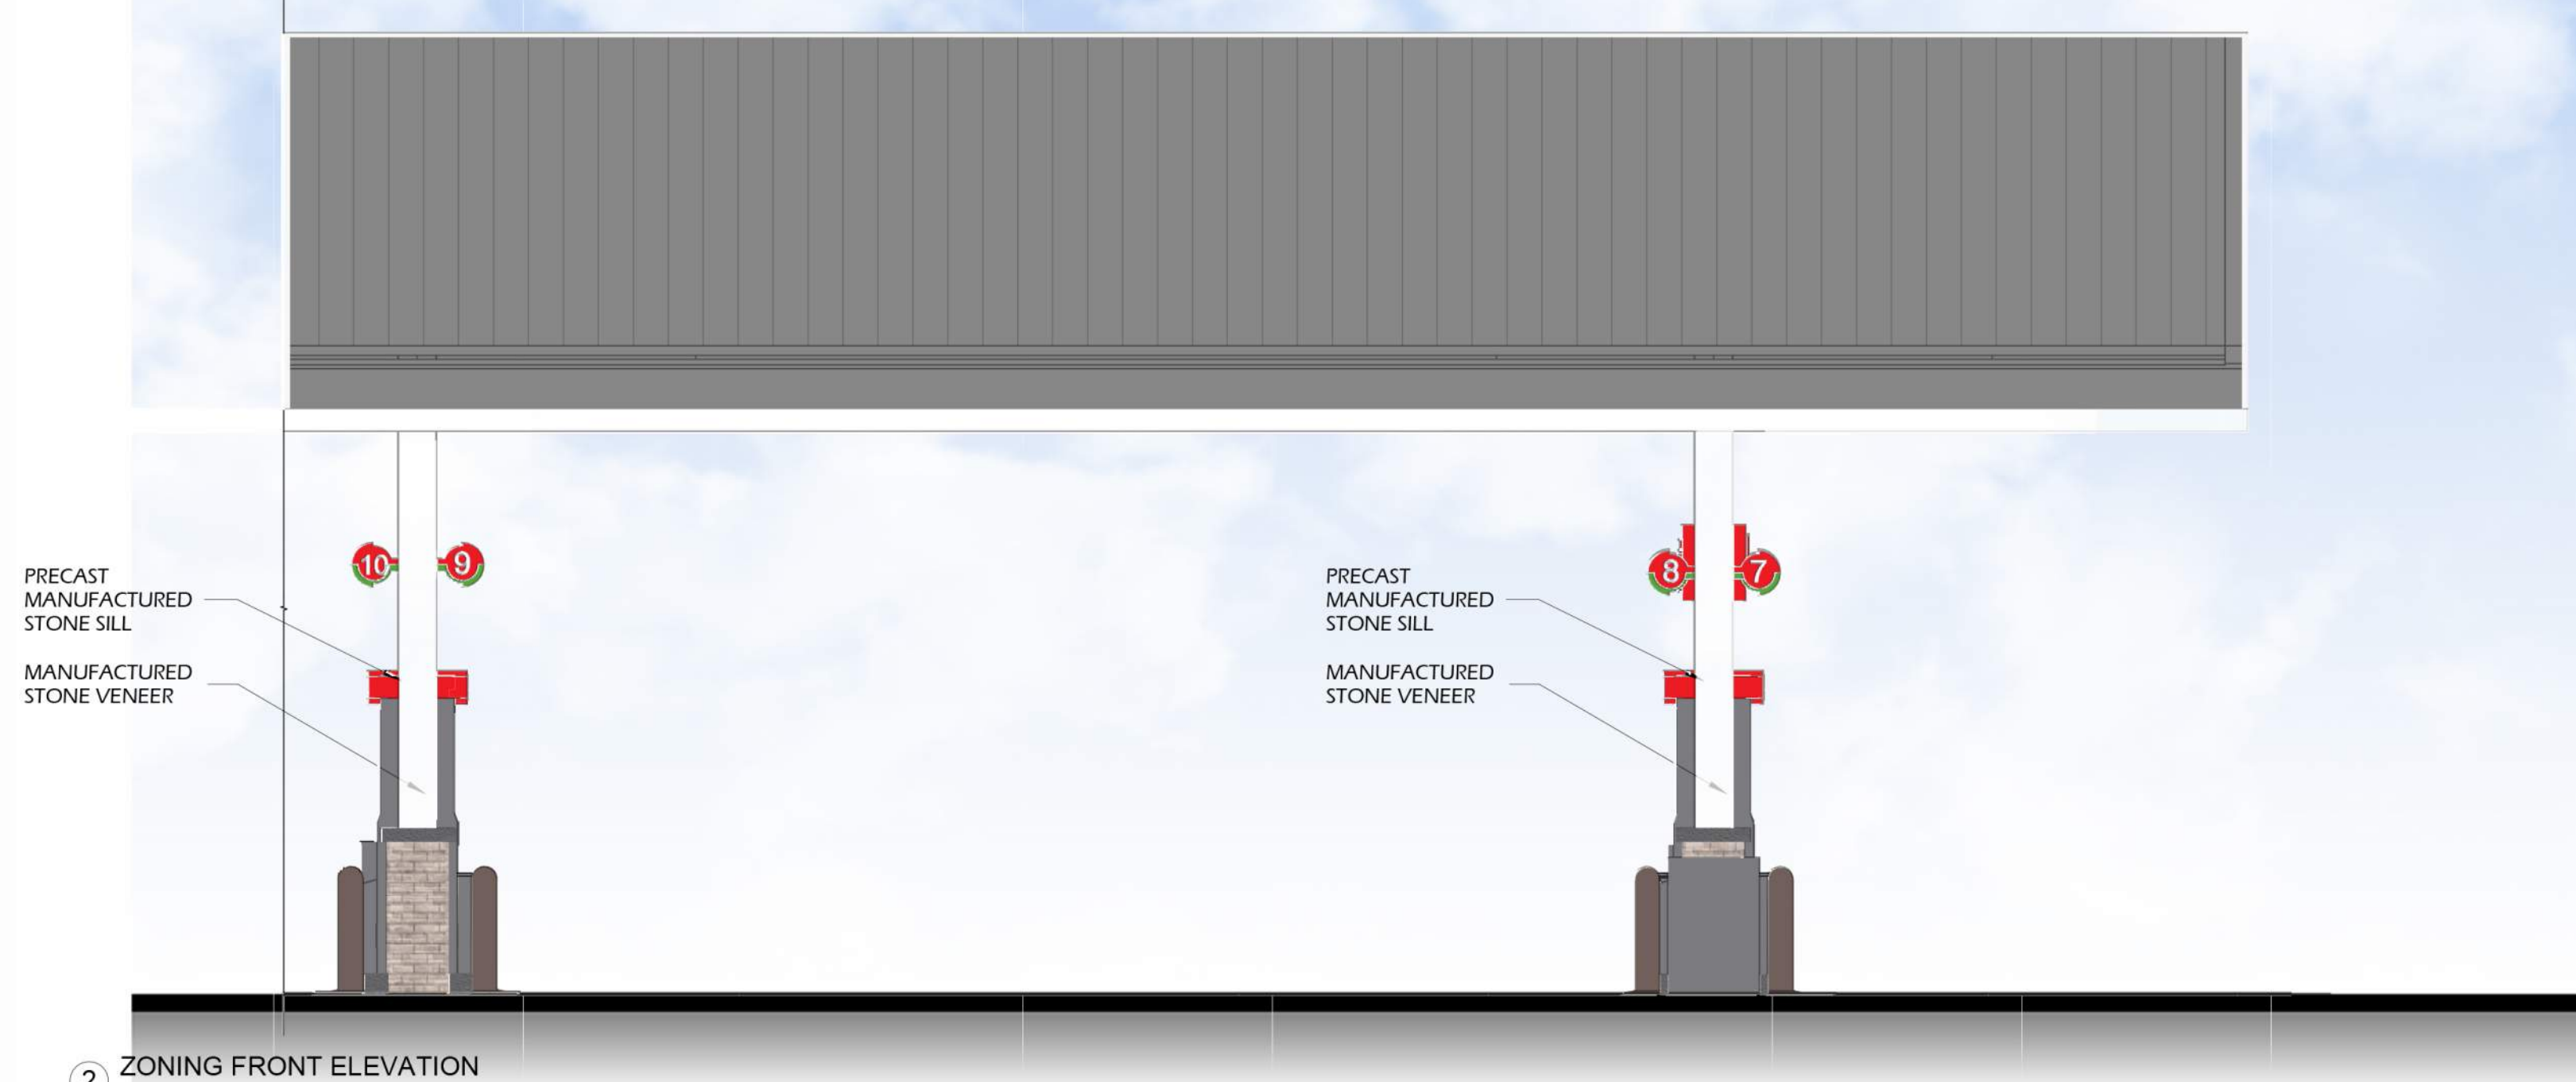

② ZONING FRONT ELEVATION
1/4" = 1'-0"




① PERSPECTIVE (FOR REFERENCE ONLY)

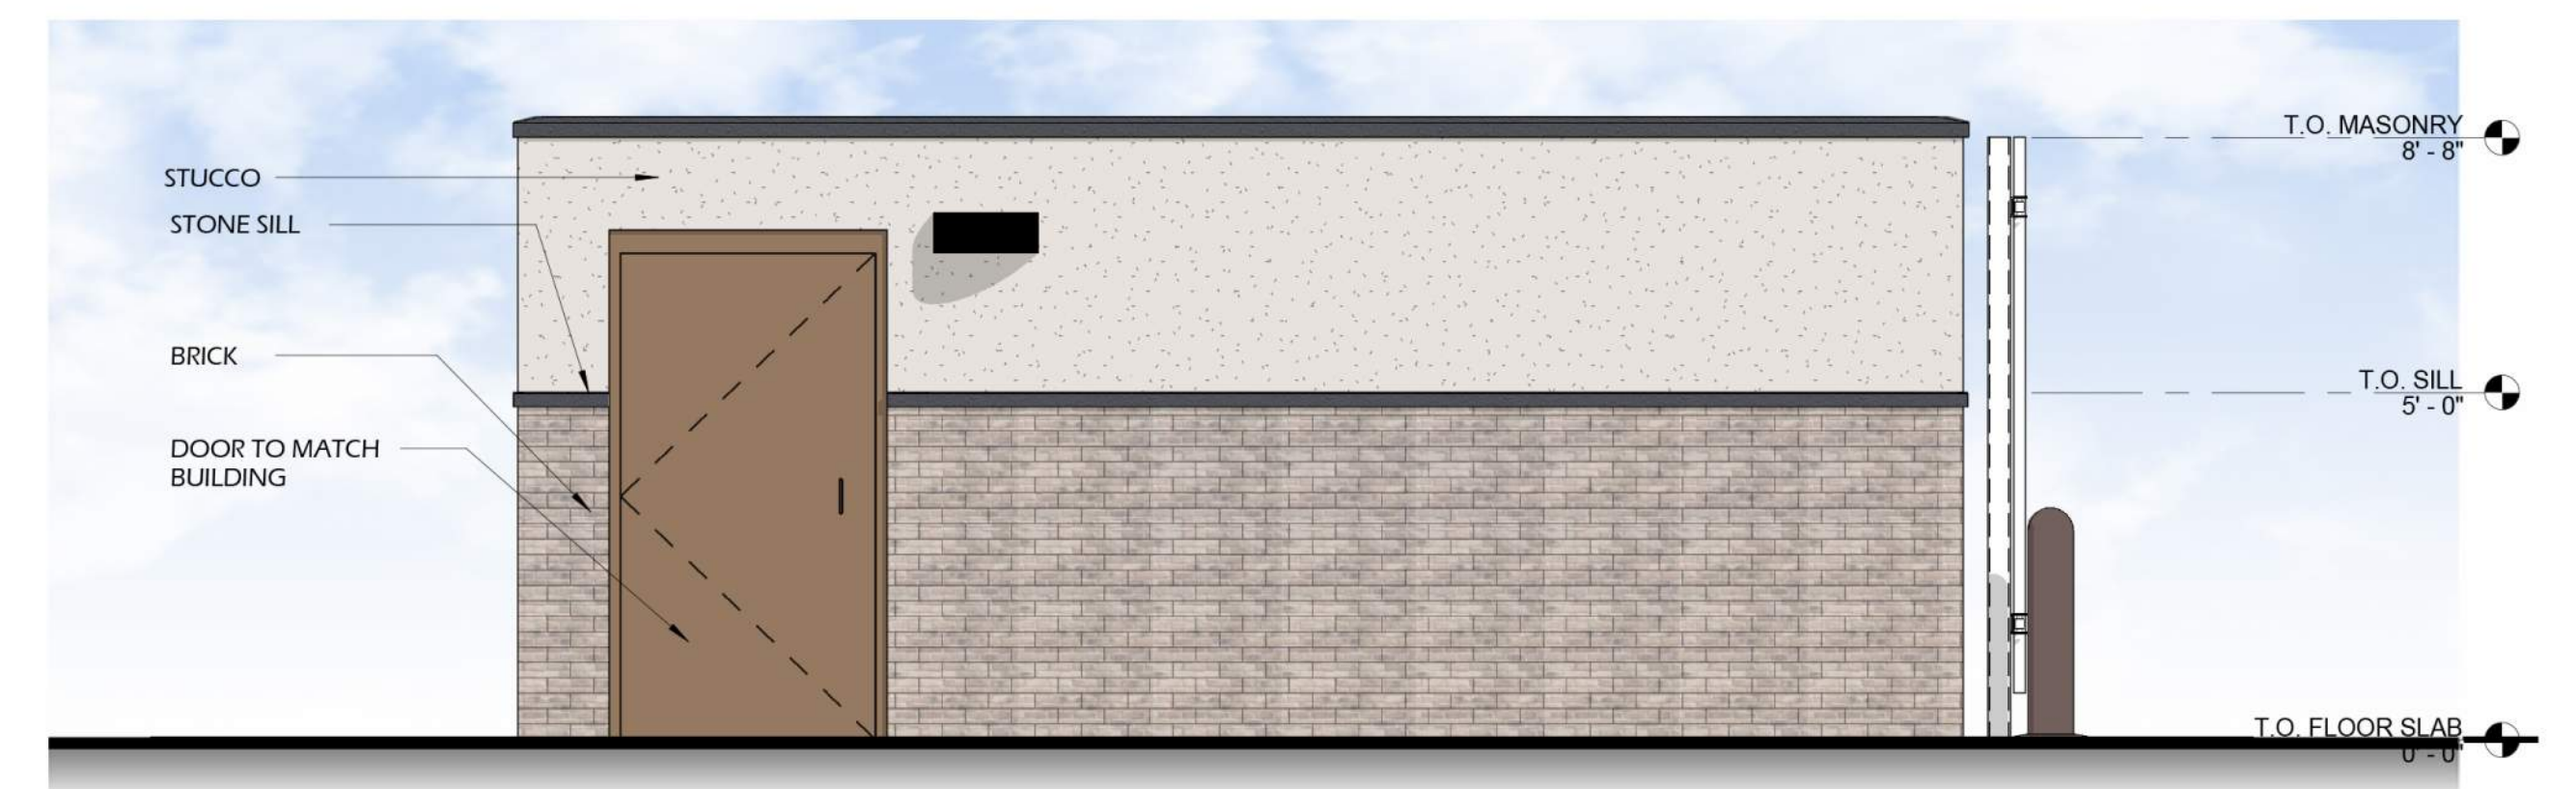


④ SIDE ELEVATION 1 - TRASH COMPOUND
3/8" = 1'-0"



⑤ SIDE ELEVATION 2 - TRASH COMPOUND
3/8" = 1'-0"

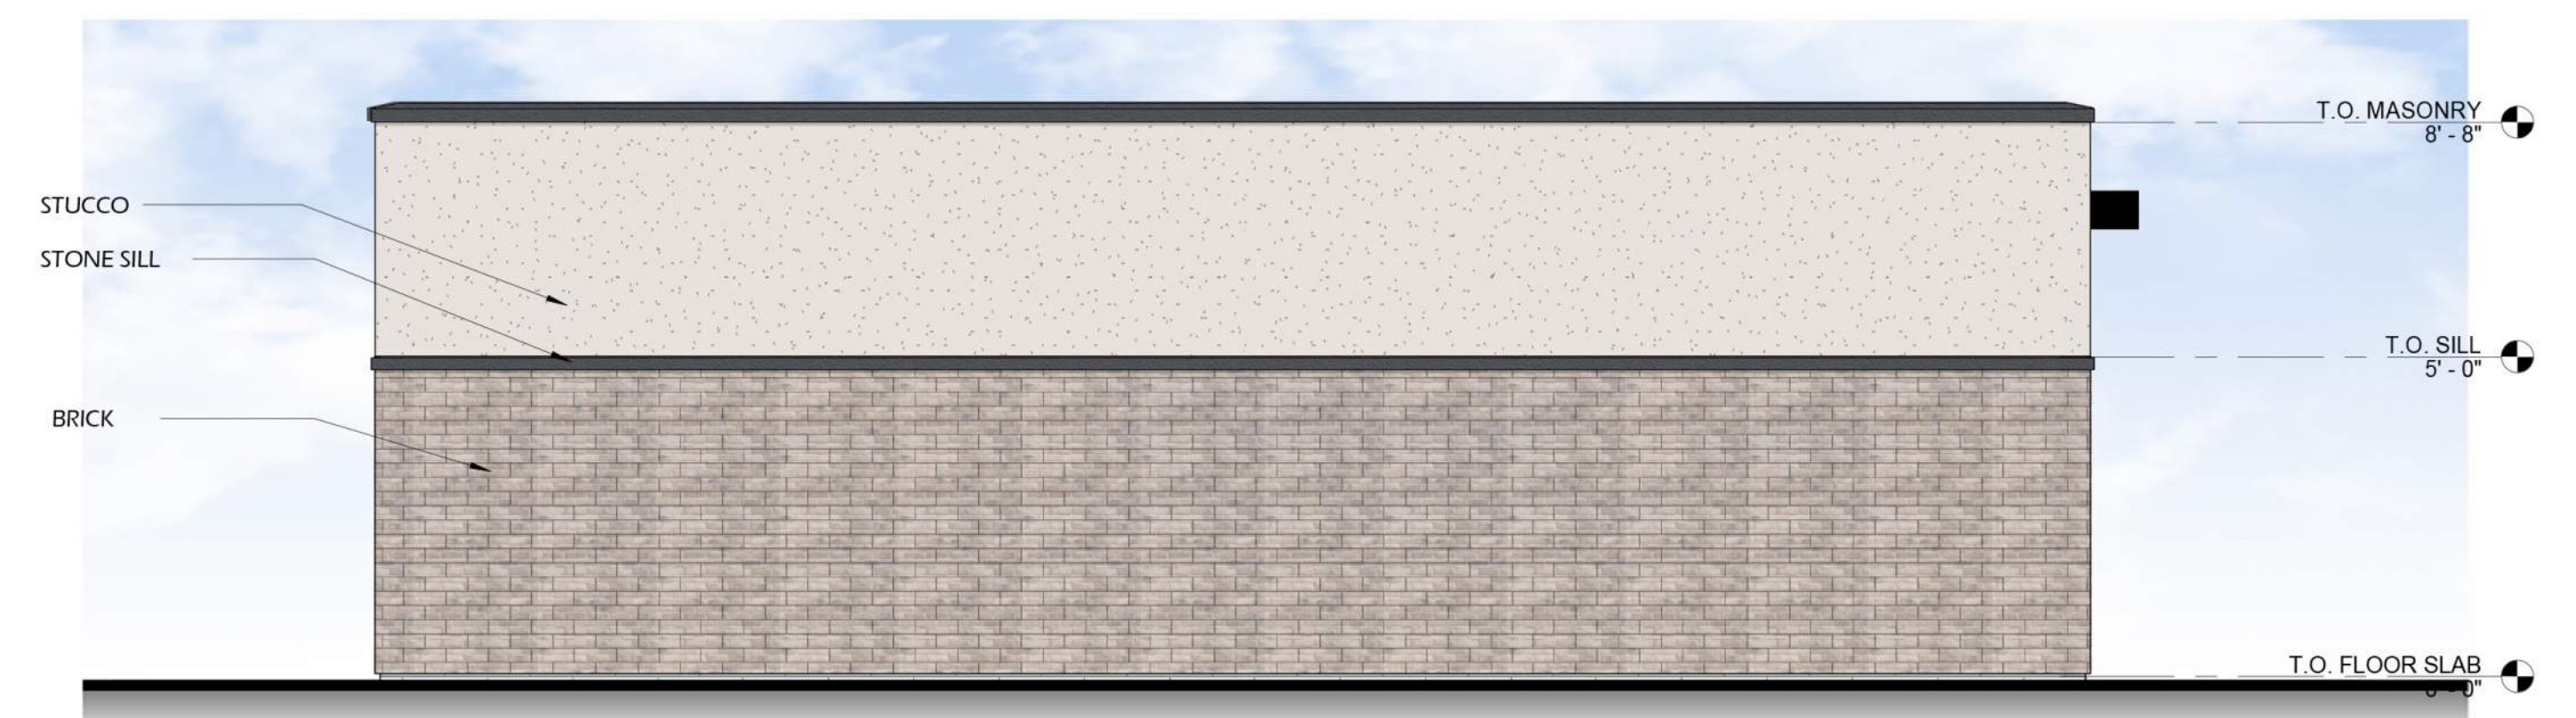

⑥ REAR ELEVATION - TRASH COMPOUND
3/8" = 1'-0"

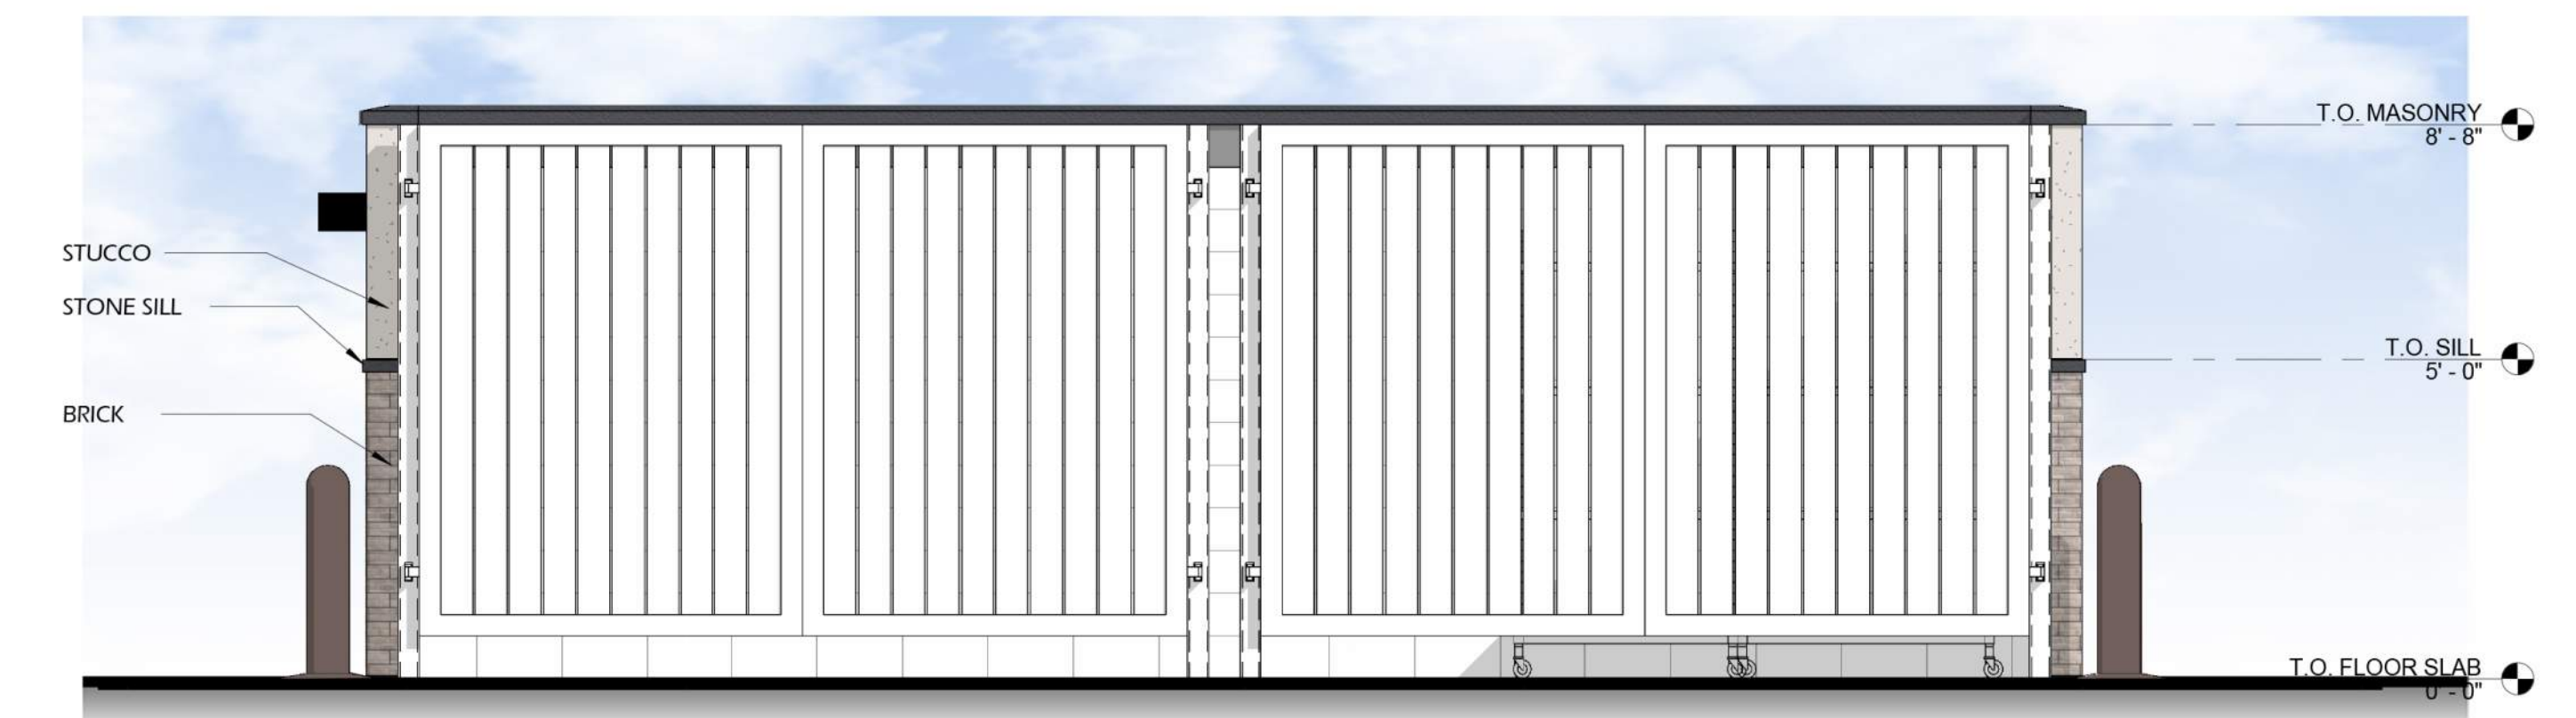

⑧ FRONT ELEVATION
3/8" = 1'-0"