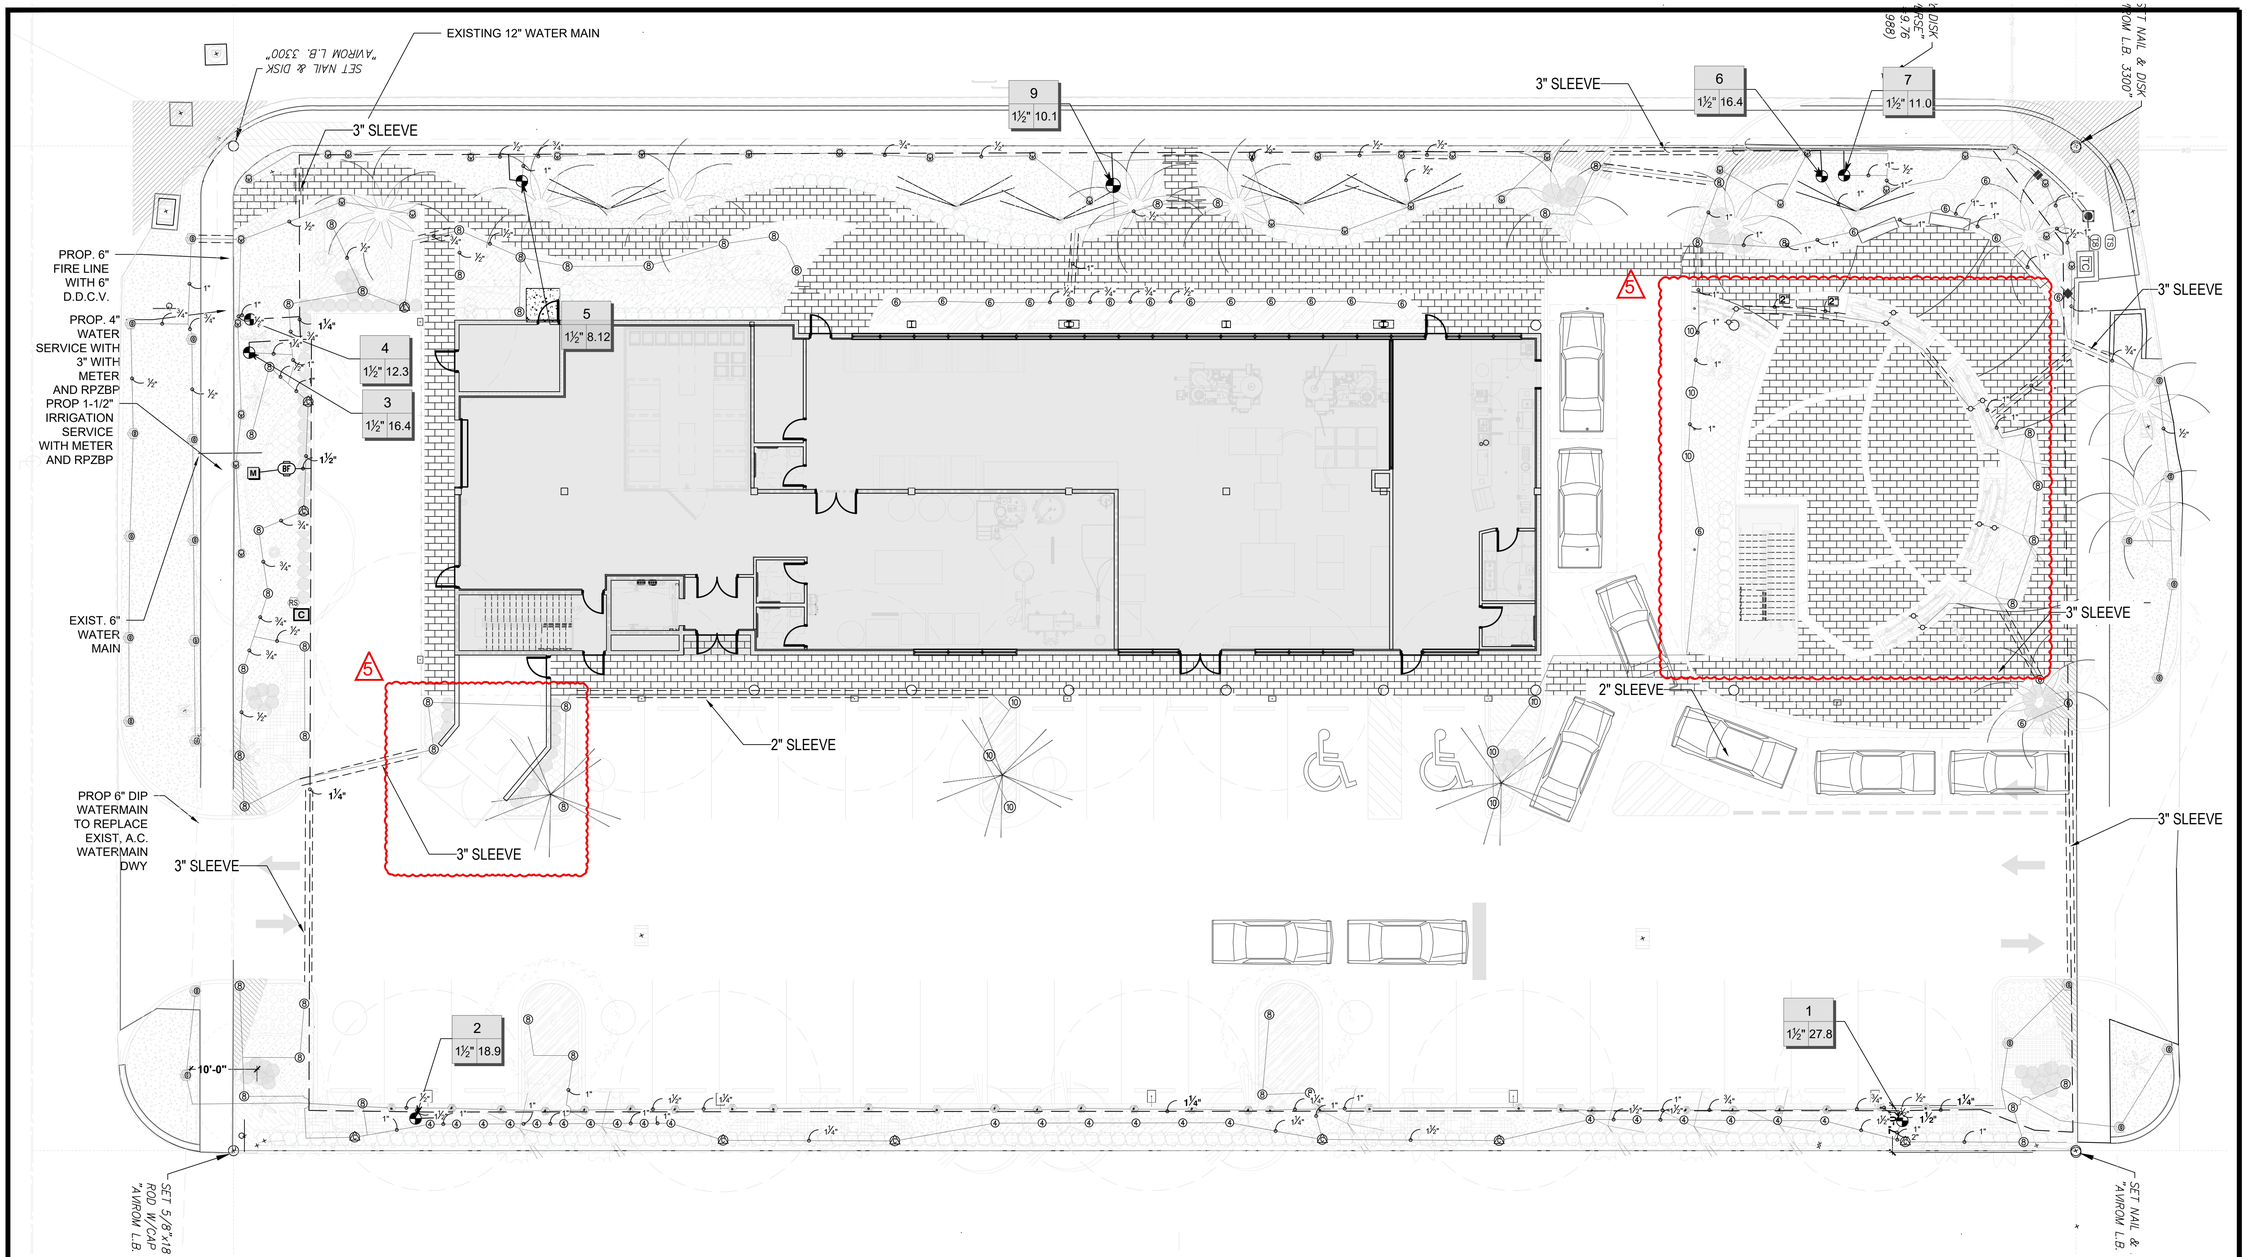

NOTE:
IRRIGATION PLAN HAS BEEN COMPLETED IN CONFORMANCE WITH THE STANDARDS OF FLORIDA IRRIGATION SOCIETY.

SLEEVING SCHEDULE	
PIPE SIZE	SLEEVING PIPE SIZE
3/4"	2"
1"	2"
1-1/4"	3"
1-1/2"	3"
2"	4"
3"	6"
4"	8"
6"	12"
8"	16"

SCALE: 3/32"=1'-0"

811 KNOW WHAT'S BELOW ALWAYS CALL 811 BEFORE YOU DIG
It's fast, it's free, it's the law.
Call 811 two business days before digging

James B Euell
Digitally signed by James B Euell
Date: 2023.04.11 07:38:36 -04'00'

PROJECT NAME & LOCATION:
LAKE PARK KITCHENS AKA
OCEANA COFFEE
1301 10th. STREET
LAKE PARK, FL 33403

DISTRIBUTION:	DATE:
5 SITE PLAN MODIFICATION	03-15-23

DRAWING NAME:
IRRIGATION PLAN

DRAWING NUMBER:
L-300