SITE PLAN

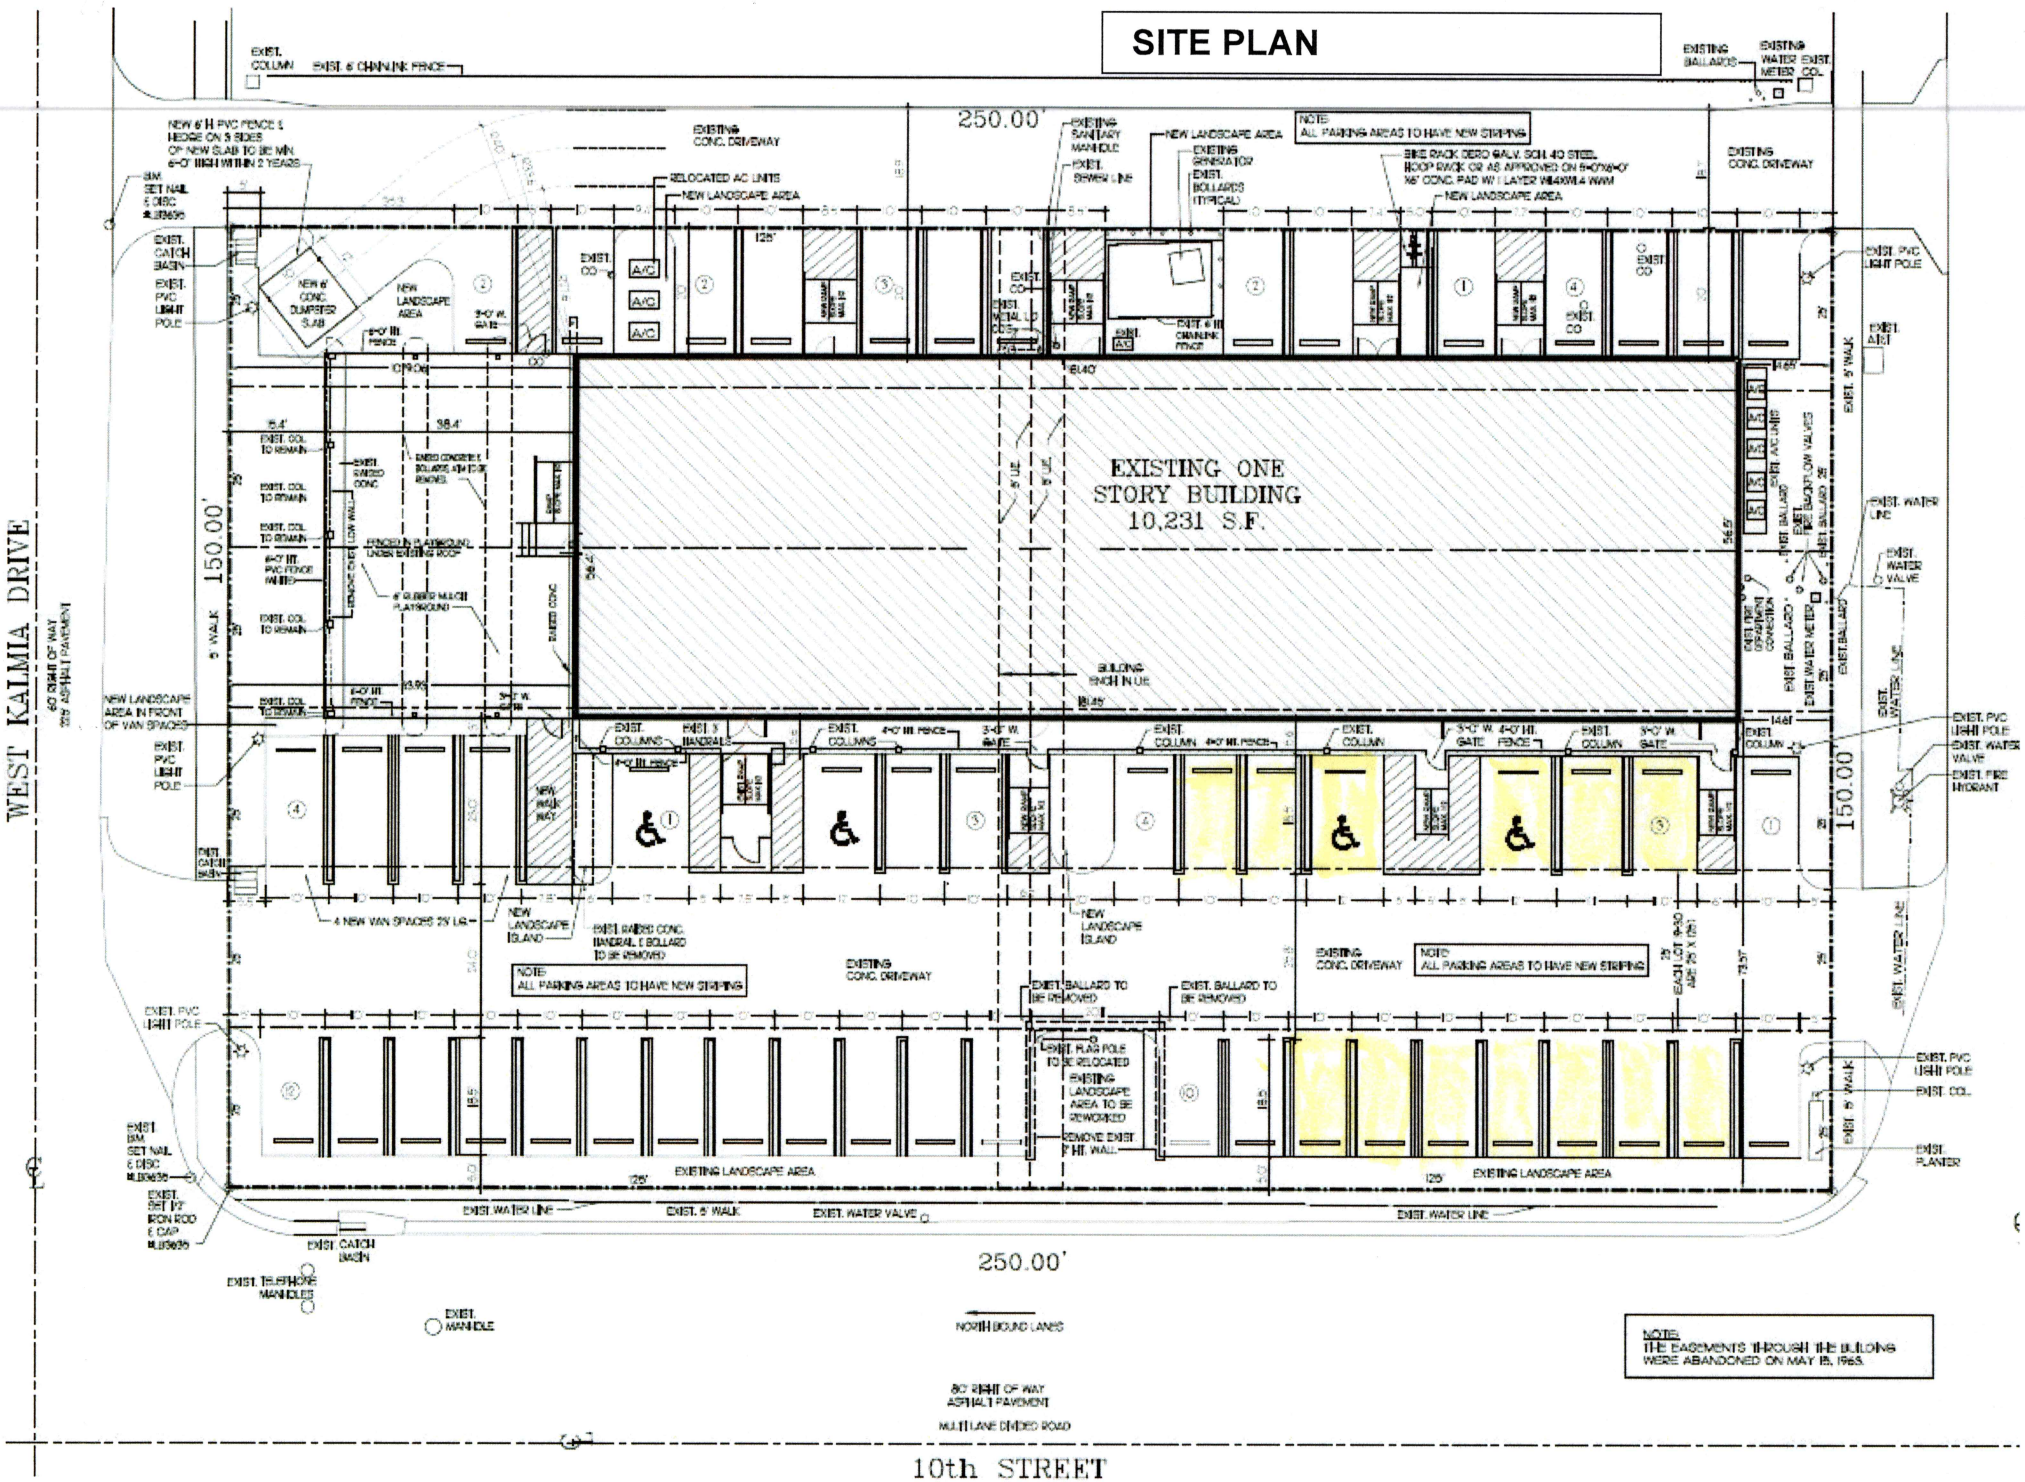
EXISTING ONE STORY BUILDING 10,231 S.F.
250.00'
150.00'
WEST KALMIA DRIVE
10th STREET
NOTE: ALL PARKING AREAS TO HAVE NEW STRIPING
NOTE: THE EASEMENTS THROUGH THE BUILDING WERE ABANDONED ON MAY 18, 1965.
EXISTING LANDSCAPE AREA
EXISTING CONC. DRIVEWAY
NEW LANDSCAPE AREA
NEW LANDSCAPE ISLAND
NEW WALK WAY
NEW 6' CONC. DUMPSTER SLAB
EXIST. 6' WALK
EXIST. WATER LINE
EXIST. WATER VALVE
EXIST. CATCH BASIN
EXIST. PVC LIGHT POLE
EXIST. FIRE HYDRANT
EXIST. TELEPHONE MANHOLES
EXIST. MANHOLE
NORTH BOUND LANES
80' RIGHT OF WAY ASPHALT PAVEMENT
MULTI LANE DIVIDED ROAD
60' RIGHT OF WAY 35' ASPHALT PAVEMENT