# THE CULINARCHY PROJECT

## PROPOSED INTERIOR FLOOR PLAN

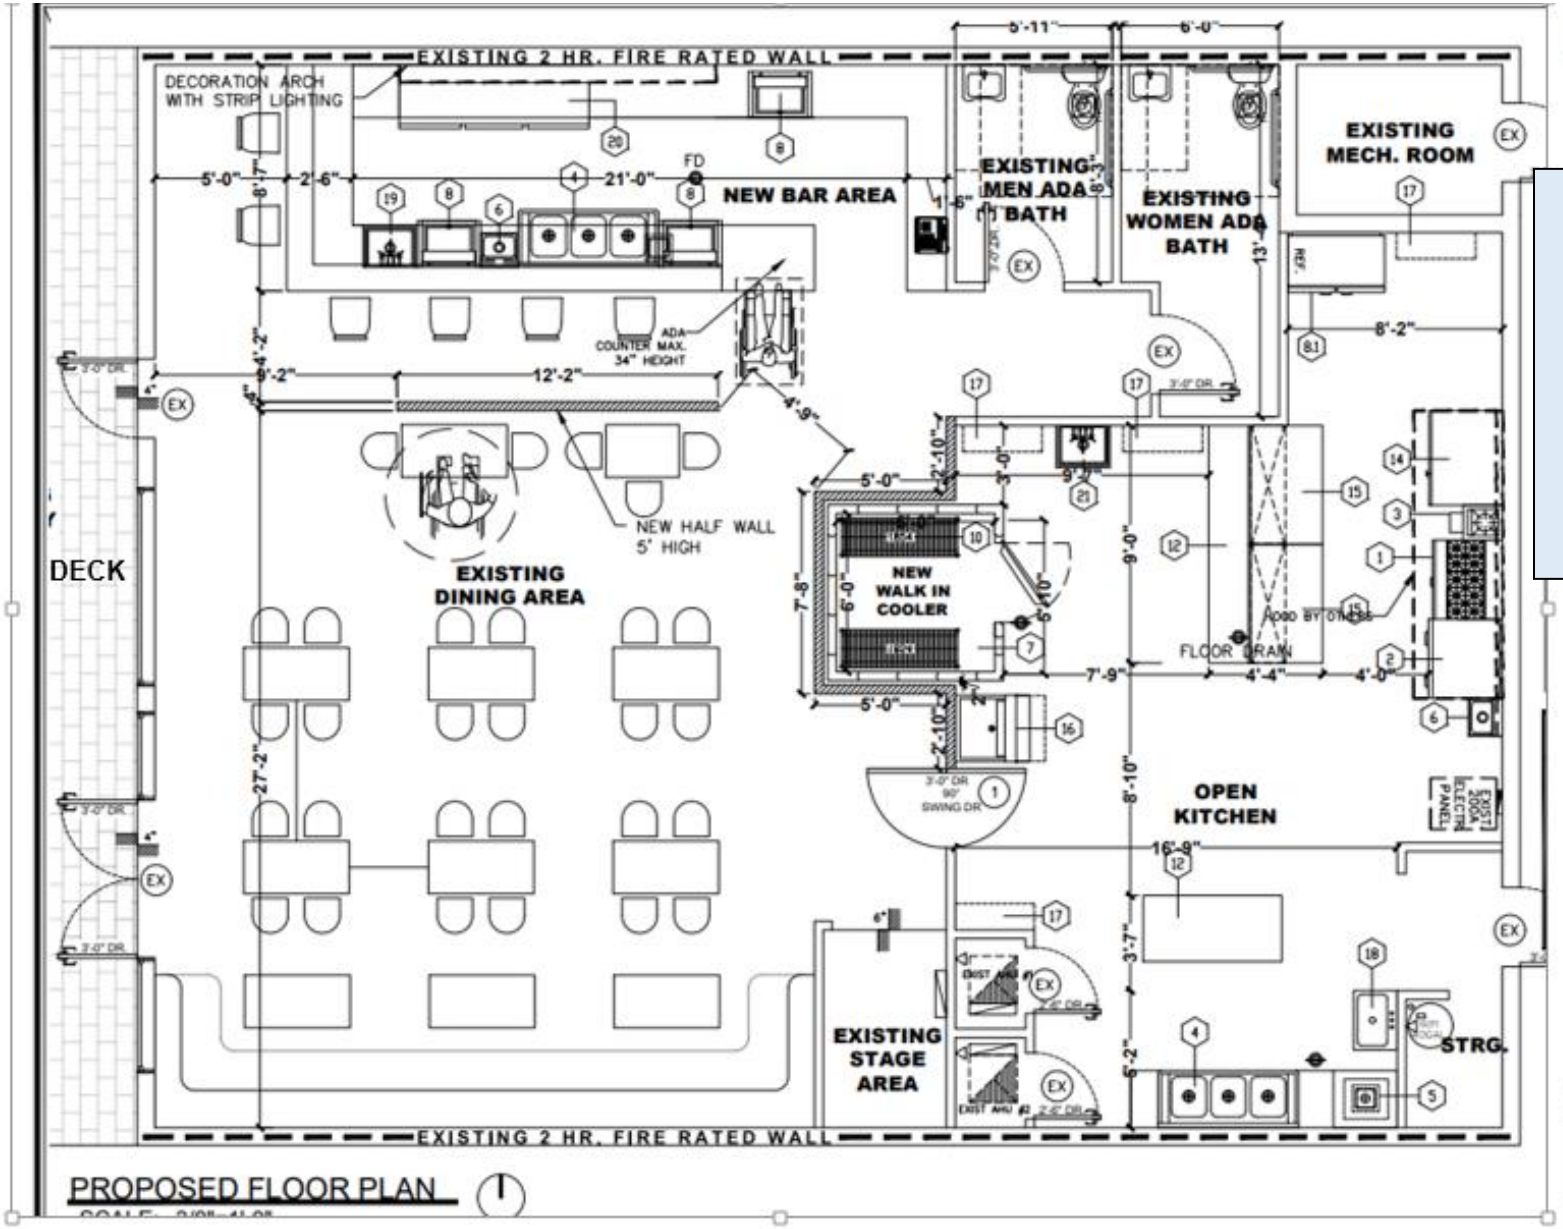


PROPOSED FLOOR PLAN

**SCOPE OF WORK (CONSTRUCTION)**

1. NEW INTERIOR NON-BEARING WALLS
2. INSTALL NEW KITCHEN EQUIPMENT
3. NEW SEATING AREA
4. NEW FURNITURE AND NEW COUNTER TOPS BY OTHERS.
5. NEW ELECTRICAL AS PER PLANS.
6. NEW PLUMBING FIXTURES AS PER PLANS
7. NEW HALF WALLS AS PER PLANS
8. NEW ARCH IN BAR AREA AS PER PLAN
9. NEW WALK IN COOLER AS PER PLAN

Note: Arrangement of Dining tables subject to change.

| WALL TYPE | |
|---|---|
| | EXISTING EXTERIOR WALL |
| | EXISTING INT WALLS |
| | IN FILL EXTERIOR WALL |
| | NEW INT WALLS |
| | NEW EXT WALLS |
| | NEW EXT WALLS |