Conceptual Drawing ONLY

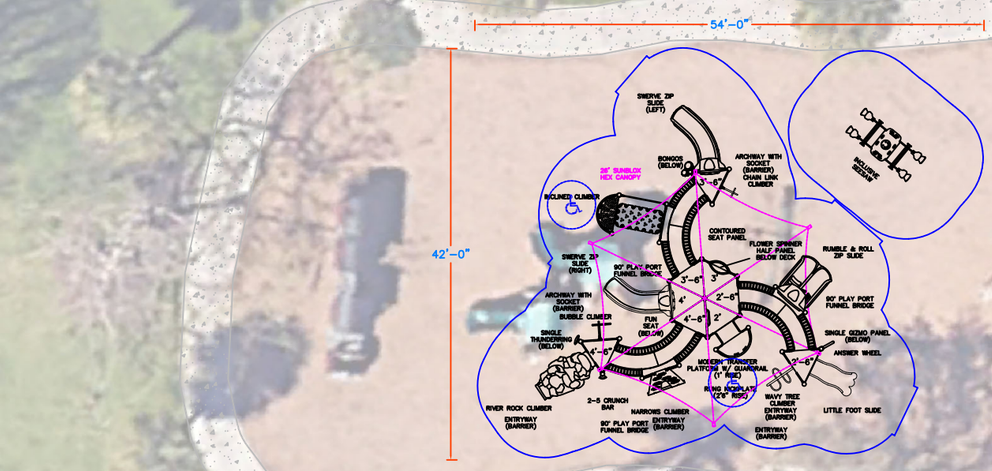

GameTime
A PLAYCORE Company

ISO 9001 CERTIFIED

150 PlayCore Drive SE
Fort Payne, AL 35967
www.gametime.com

Bryant Park
2-5 Playground System ~ Revision 3
City of Lake Worth Beach

Representative
DRP

This play equipment is recommended for children ages
2-5

Minimum Area Required:
see drawing

Scale: NTS

This drawing can be scaled only when in an 36" x 48" format

IMPORTANT: Soft resilient surfacing should be placed in the use zones of all equipment, as specified for each type of equipment, and at depths to meet the critical fall heights as specified by the U.S. consumer Product Safety Commission, ASTM standard F 1487 and Canadian Standard CAN/CSA-Z-614

Drawn By:
gw

Date:
04/08//2025

Drawing Name:
Bryant Park rev 3

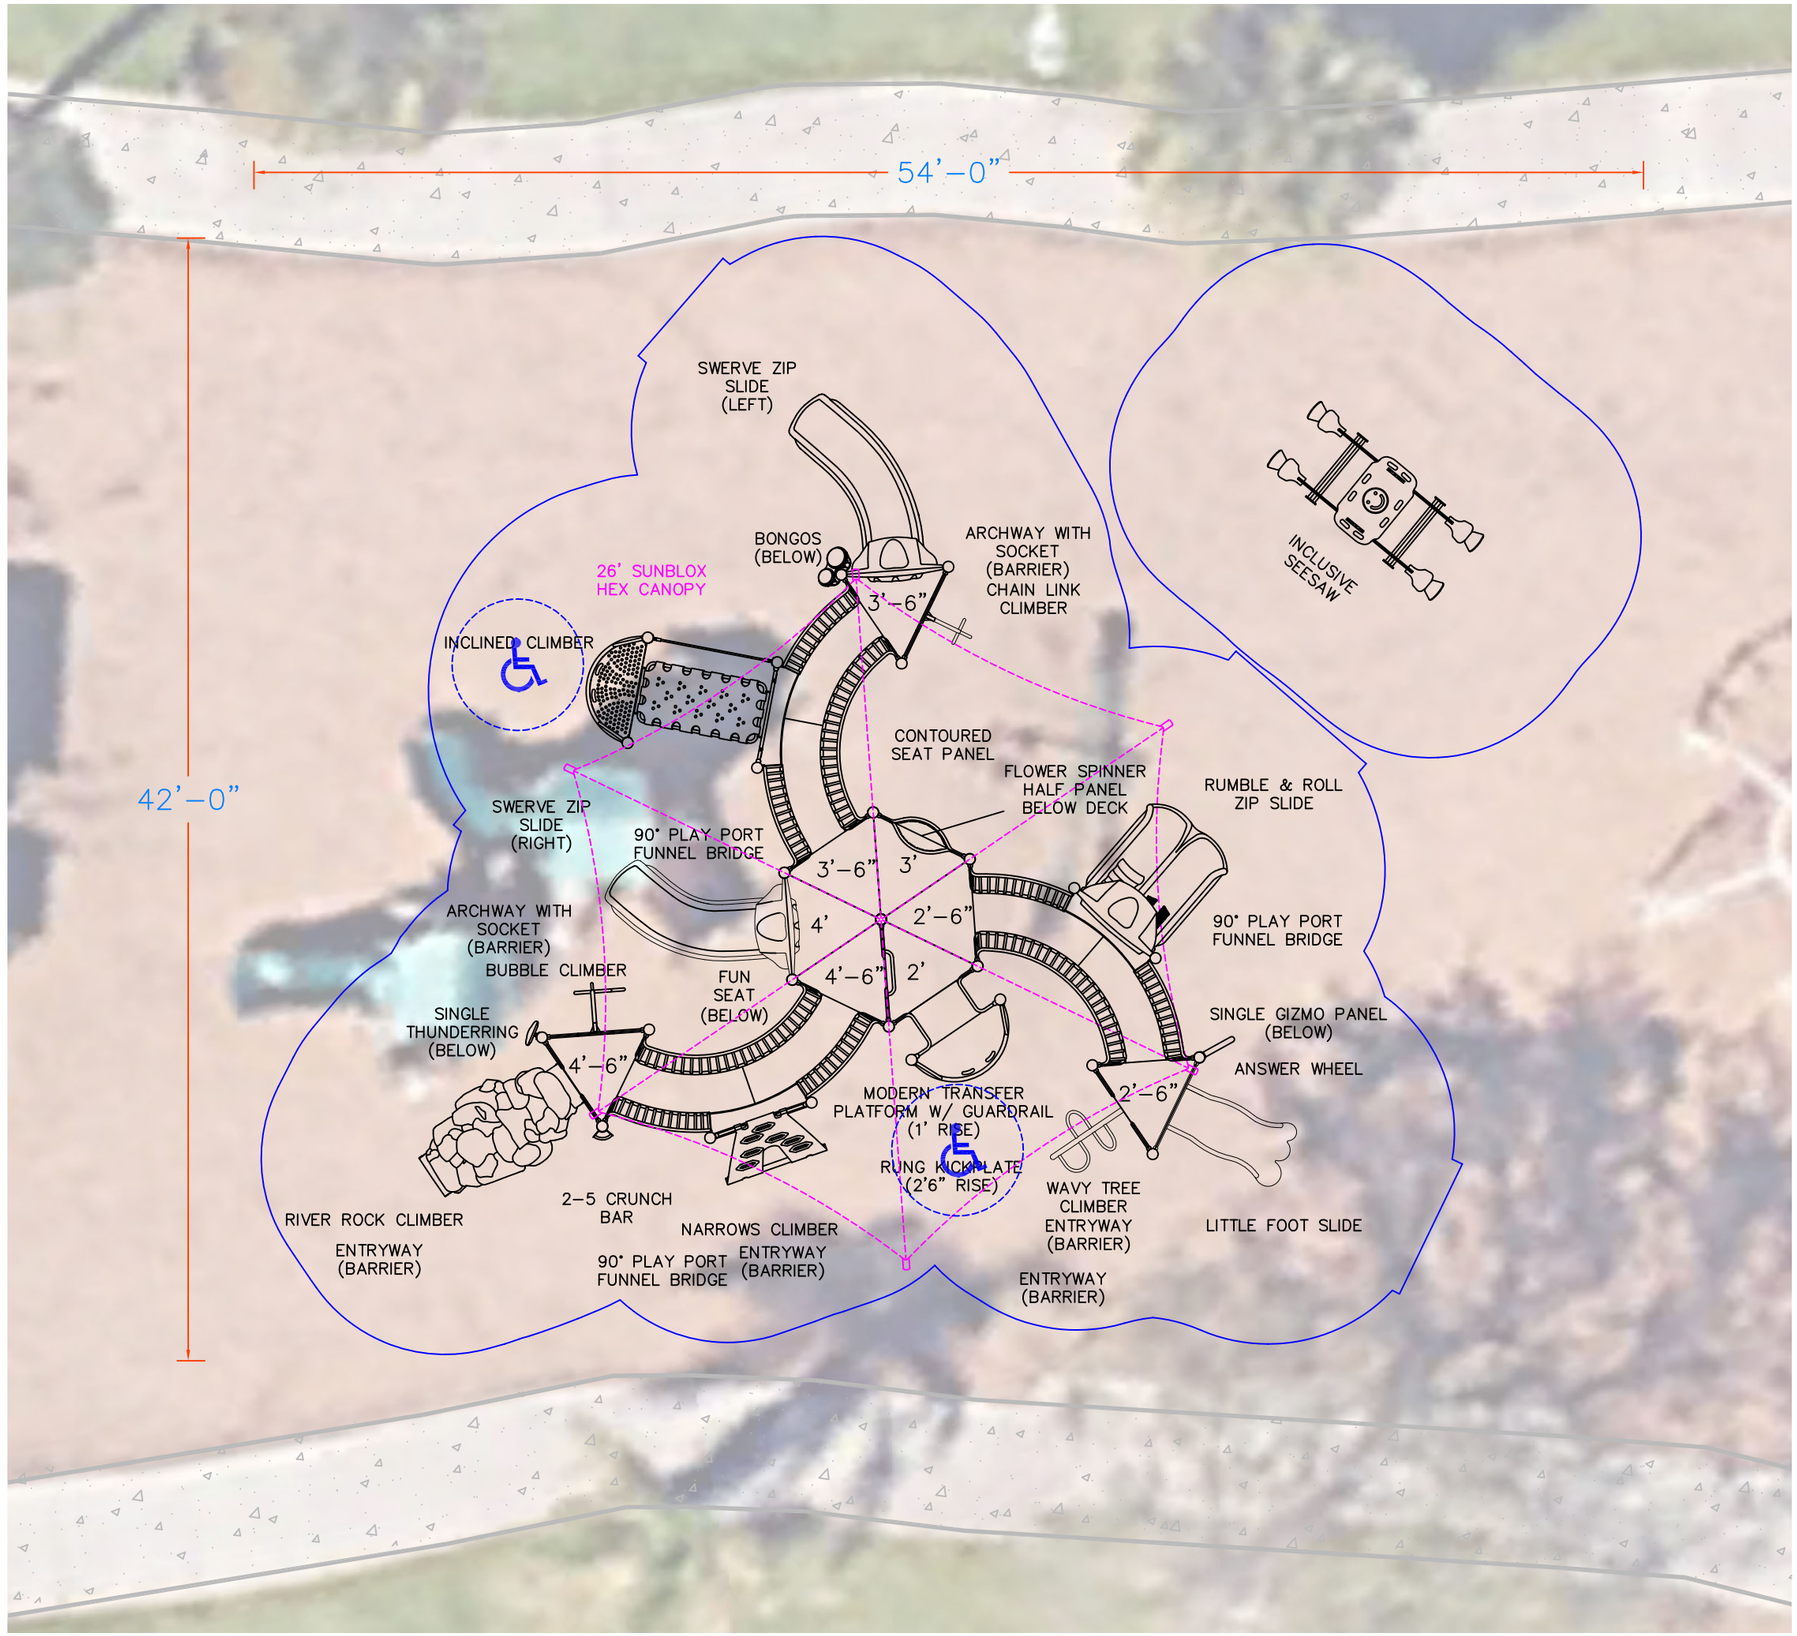
54'–0"
42'–0"
SWERVE ZIP SLIDE (LEFT)
BONGOS (BELOW)
ARCHWAY WITH SOCKET (BARRIER) CHAIN LINK CLIMBER
26' SUNBLOX HEX CANOPY
3'–6"
INCLINED CLIMBER
INCLUSIVE SEESAW
CONTOURED SEAT PANEL
FLOWER SPINNER HALF PANEL BELOW DECK
RUMBLE & ROLL ZIP SLIDE
SWERVE ZIP SLIDE (RIGHT)
90° PLAY PORT FUNNEL BRIDGE
3'–6"
3'
4'
2'–6"
ARCHWAY WITH SOCKET (BARRIER)
90° PLAY PORT FUNNEL BRIDGE
BUBBLE CLIMBER
FUN SEAT (BELOW)
4'–6"
2'
SINGLE THUNDERRING (BELOW)
SINGLE GIZMO PANEL (BELOW)
ANSWER WHEEL
4'–6"
2'–6"
MODERN TRANSFER PLATFORM W/ GUARDRAIL (1' RISE)
RUNG KICKPLATE (2'6" RISE)
WAVY TREE CLIMBER ENTRYWAY (BARRIER)
LITTLE FOOT SLIDE
RIVER ROCK CLIMBER ENTRYWAY (BARRIER)
2–5 CRUNCH BAR
NARROWS CLIMBER ENTRYWAY (BARRIER)
90° PLAY PORT FUNNEL BRIDGE
ENTRYWAY (BARRIER)

GameTime
c/o Dominica Recreation Products, Inc.
P.O. Box 520700
Longwood, FL 32752-0700
800-432-0162 * 407-331-0101
Fax: 407-331-4720
www.playdrp.com

04/08/2025
Quote #
106516-01-05

Bryant Park ~ 2-5 Playground System ~ Revision 3

City of Lake Worth Beach
Attn: Chris Hana
17 South M St
Lake Worth Beach, FL 33460
United States
Phone: 561-449-3078
chana@lakeworthbeachfl.gov

Ship to Zip 33460

Quantity	Part #	Description	Unit Price	Amount
		- *Site access for construction equipment and staging area must be provided by owner.* Existing safety surfacing to remain.		
1	INSTALL	5-Star Plus - Removal of Existing 2-5 Play System & See Saw- *Includes disposal*	$3,400.00	$3,400.00
1	RDU	GameTime - Custom 2-5 PowerScape System	$112,112.00	$112,112.00
		(1) 4956 -- Answer Wheel		
		(9) 80001 -- 49"Tri Punched Steel Deck		
		(1) 80931 -- Single Gizmo Panel		
		(1) 81664 -- Single Thunderring		
		(1) 81666 -- Fun Seat		
		(1) 81696 -- Crunch Bar (Ps 2-5)		
		(1) 81699 -- Bongos		
		(1) 90043 -- 4'-6" & 5' Bubble Climber		
		(1) 90243 -- 3' & 3'-6" Chain Link Climber		
		(2) 90265 -- 7' Upright, Alum		
		(2) 90266 -- 8' Upright, Alum		
		(5) 90267 -- 9' Upright, Alum		
		(5) 90268 -- 10' Upright, Alum		
		(6) 90269 -- 11' Upright, Alum		
		(1) 90294 -- 2'-6"/3' Wavy Tree Climber		
		(2) 90306 -- Climber Archway W/Socket & Barrier		
		(1) 90369 -- River Rock Climber		
		(1) 90507 -- 2'-6"/3' Rumble & Roll Zip Slide		
		(1) 90530 -- 2'/2'-6" Little Foot Slide W/Enclosu		
		(1) 90533 -- 2'-6" Rung Kickplate		
		(1) 90610 -- Contoured Panel (Above)		
		(1) 90653 -- 3'-6"/4'-0" Zip Swerve Slide Left		
		(1) 90654 -- 3'-6"/4'-0" Zip Swerve Slide Right		
		(3) 91120 -- 90º Play Port Bridge		
		(4) 91139 -- Entryway - Barrier		

GameTime
c/o Dominica Recreation Products, Inc.
P.O. Box 520700
Longwood, FL 32752-0700
800-432-0162 * 407-331-0101
Fax: 407-331-4720
www.playdrp.com

04/08/2025
Quote #
106516-01-05

Bryant Park ~ 2-5 Playground System ~ Revision 3

Quantity	Part #	Description	Unit Price	Amount
		(1) 91563 -- Flower Spinner Half Panel		
		(1) 91689 -- Inclined Climber (3'6")		
		(1) 91711 -- Modern Transfer w/Guardrail 1' Rise		
		(1) 91739 -- Narrows Climber (3'-4'6")		
		(1) 91799 -- 26' Sunblox Hex Canopy		
		(6) G90270 -- 12' Upright, Galv		
1	INSTALL	Misc - Coastal Paint Application applied to all Metal Components	$13,437.62	$13,437.62
1	6299	GameTime - Inclusive Seesaw	$9,633.00	$9,633.00
1	Sealed	5-Star Plus - Signed/Sealed FBC 2023 8th Edition Building Code Drawings	$1,350.00	$1,350.00
1	INSTALL	5-Star Plus - Five Star Plus Playground Installation Services- *Performed by a Certified Installer, includes meeting and unloading delivery truck, signed completion forms, site walkthrough, and 3-Year Labor Warranty!*	$39,490.00	$39,490.00
1	Permits	5-Star Plus - Building Permits- *Estimated Costs of Permits plus Time. If actual permit fees are significantly higher or lower, final invoice will be adjusted accordingly. If additional time spent acquiring permits, due to lack of information from owner, final invoice to be adjusted.* ***Survey & Siteplan are to be provided by the owner for the permit application. Correct legal address will be required.***	$1,400.00	$1,400.00
			Sub Total	$180,822.62
			Discount	($43,983.40)
			Freight	$6,518.75
			Total	**$143,357.97**

This quote was prepared by Gina Wilson, Vice President / Senior Project Manager.
For questions or to order please call - 800-432-0162 ext. 101 ginaw@gametime.com

All pricing in accordance with Omnia Partners / U.S. Communities Contract #2017001134.
All terms in the Omnia Partners / U.S. Communities Contract take precedence over terms shown below.
For more information on the Omnia Partners / U.S. Communities contract please visit Omnia Partners Public Sector GameTime

Permits are not included in cost, unless specifically listed in pricing. If permits are required Signed/Sealed drawings are needed and are also not included unless specifically listed in pricing. Any costs for muncipal permits, paid by installer, will be charged back to the owner. Adding permits to any job will increase the length of completion, expect total time to be about **150 days**, after receipt of Site Plan from owner/customer (this is not due to manufacturing but rather the permit process at the muncipality level). It is expected that the **owner will provide approved site plans** of the area for the permit office, and will help and assist in the securing of all required approvals before assembly of equipment can begin. Installer cannot provide site plans. **The permit process can not begin until appropriate and current site plans are provided by owner.** If there are no current surveys or site plans available, the owner may be required to obtain a new survey for the permit. This is the responsibility of the owner to obtain. If additional permitting requirements are needed during the process, those will be added and billed accordingly, i.e. soil density test, formed footers, etc.

GameTime
c/o Dominica Recreation Products, Inc.
P.O. Box 520700
Longwood, FL 32752-0700
800-432-0162 * 407-331-0101
Fax: 407-331-4720
www.playdrp.com

04/08/2025
Quote #
106516-01-05

Bryant Park ~ 2-5 Playground System ~ Revision 3

Payment Terms: Governmental Purchase Order.
Purchases in excess of $1,000.00 to be supported by your written purchase order made out to GameTime.
Net 30 days subject to approval by GameTime Credit Manager. A completed Credit Application and Bank Reference Authorization, must be received with the order. The decision on credit is the sole discretion of GameTime/PlayCore. A 1.5% per month finance charge will be imposed on all past due accounts.
Multiple Invoices: Invoices will be generated upon services rendered. When equipment ships it will be invoiced seperately from installation and/or other services. Terms are Net 30 for each individual invoice.
This Quotation is subject to policies in the current GameTime Park and Playground Catalog and the following terms and conditions. Our quotation is based on shipment of all items at one time to a single destination, unless noted, and changes are subject to price adjustment.
Pricing: Firm for 60 days from date of quotation.
Shipment: F.O.B. factory, order shall ship within 120 days after GameTime's receipt and acceptance of your purchase order, color selections, approved submittals, and receipt of payment.
Taxes: State and local taxes will be added at time of invoicing, if not already included, unless a tax exempt certificate is provided at the time of order entry.
Exclusions: Unless specifically discussed, this quotation excludes all sitework and landscaping; removal of existing equipment; acceptance of equipment and off-loading; lift gate delivery; storage of goods prior to installation; security of equipment (on site and at night); equipment assembly and installation; safety surfacing; borders; drainage; signed/sealed drawings; or permits.

Installation Terms: Shall be by a Certified Installer. The installer is an indepedent installer and not part of PlayCore, GameTime, nor Dominica Recreation Products. If playground equipment, installer will be NPSI and Factory Trained and Certified. Unless otherwise noted, installation is based on a standard installation consistent with GameTime installation sheets and in suitable soil with a sub-base that will allow proper playground installation. Drainage is not part of our scope of work unless otherwise noted. Customer shall be responsible for scheduling and coordination with the installer. Site should be level and allow for unrestricted access of trucks and machinery. Customer shall also provide a staging and construction area. Installer not responsible for sod replacement or damage to access path and staging area. Customer shall be responsible for unknown conditions such as buried utilities, tree stumps, rock, or any concealed materials or conditions that may result in additional labor or material costs. Customer will be billed hourly or per job directly by the installer for any additional costs that were not previously included.

ORDER INFORMATION

Bill To: _____ Ship To: _____

Contact: _____ Contact: _____

Address: _____ Address: _____

Address: _____ Address: _____

City, State, Zip: _____ City, State, Zip: _____

Tel: _____ Fax: _____ Tel: _____ Fax: _____

SALES TAX EXEMPTION CERTIFICATE #: _____ (PLEASE PROVIDE A COPY OF CERTIFICATE)

Acceptance of quotation:

Accepted By (printed): _____ P.O. No: _____

Signature: _____ Date: _____

Title: _____ Phone: _____

E-Mail: _____ Purchase Amount: **$143,357.97**