


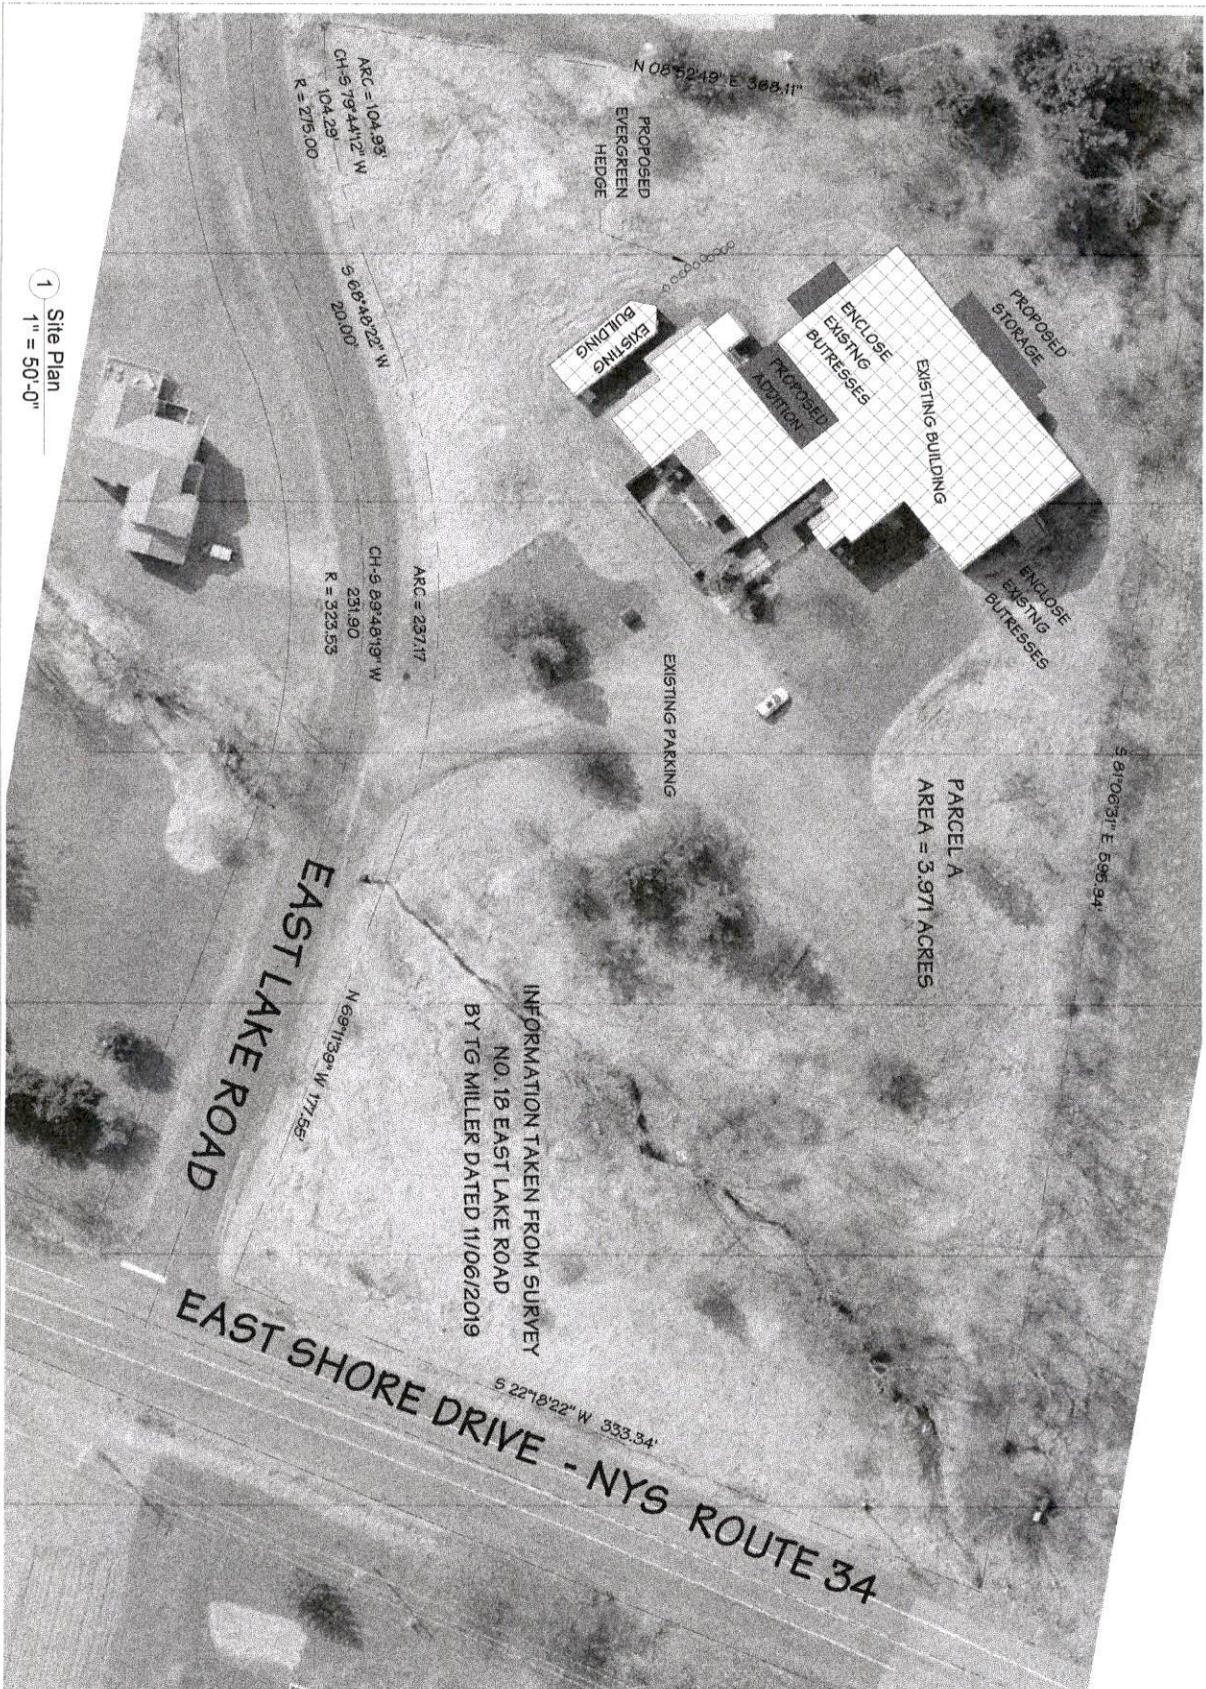

1 Site Plan
1" = 50'-0"

C1 Site Plan

07/15/02

The Architects Drew
5 South Street, Suite A, P.O. Box 243
Dryden, New York 13053
(607) 227-2712



Proposed Addition for:
Eastlake Recreation
18 East Lake Road, Lansing NY

