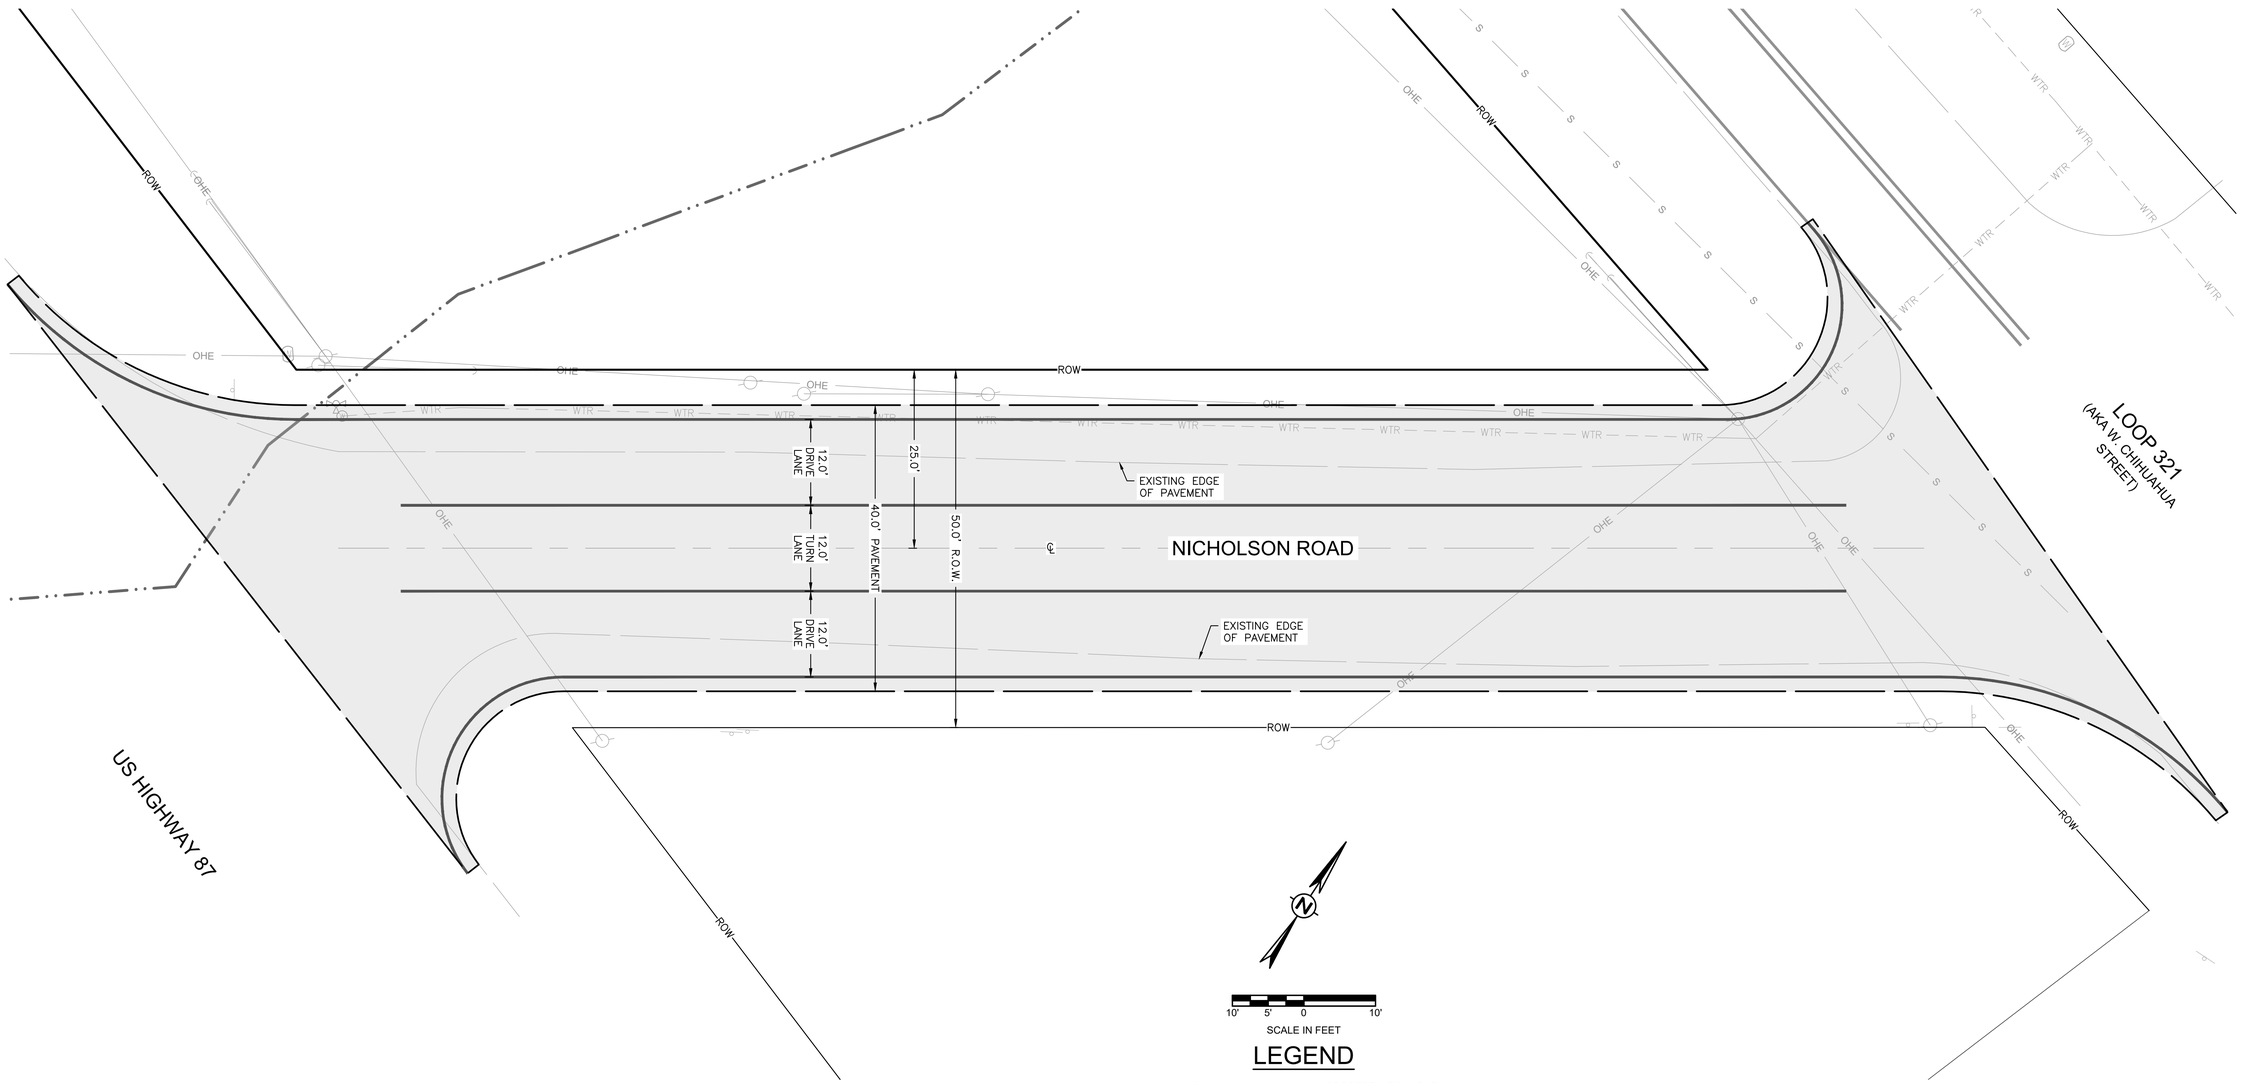

SCALE IN FEET

10' 5' 0 10'

LEGEND

PL	PROPERTY BOUNDARY
ROW	RIGHT-OF-WAY LINE
PL	ADJOINING PROPERTY LINE
W W W	EXISTING WATER LINE
S S S	EXISTING SANITARY SEWER LINE
OHE	EXISTING OVERHEAD ELECTRIC
1057	EXISTING 1' CONTOUR LINE
1060	EXISTING 5' CONTOUR LINE
1061	PROPOSED 1' CONTOUR LINE
1065	PROPOSED 5' CONTOUR LINE
	EXISTING POWER POLE
	EXISTING UP-LIGHTING
	EXISTING GUY WIRE
	EXISTING FIRE HYDRANT
	EXISTING WATER VALVE
	EXISTING WATER METER
	EXISTING SANITARY SEWER MANHOLE
	EXISTING SIGN
EX=1059.17	EXISTING SPOT ELEV.
+ 1065.18	PROPOSED SPOT ELEV.
+ TC=1061.05	PROPOSED TOP OF CURB ELEV.
+ GUT=1060.55	PROPOSED GUTTER ELEV.
+ FL=1061.05	PROPOSED CHANNEL FLOWLINE ELEV.
	FLOW ARROW

MEALS★MYERS
ENGINEERING & SURVEYING LLC
10102 HUEBNER ROAD, SAN ANTONIO, TX 78240
PHONE: (210) 740-2483 | (830) 931-1269
TBPE No. F-18576 | TBPLS No. 101942291

© 2026 Meals-Myers

ON THE GRIND COFFEE
LA VERNIA
13378 US HWY 87 W
LA VERNIA, TX 78121

REV	DATE	DESCRIPTION	BY

MMES JOB NUMBER: 25119
DESIGNED BY: TM
DRAWN BY: MMES
DATE: 01/21/2026
CHKD BY: MMES

NICHOLSON ROAD WIDENING

C4.0

\\MMSERVER\Share\Survey-1 – Documents\MMES\Jobs\2025\25119 OTG #20 La Vernia\Civil 3D\Dwg\Engineer\25119 – RDWY.dwg