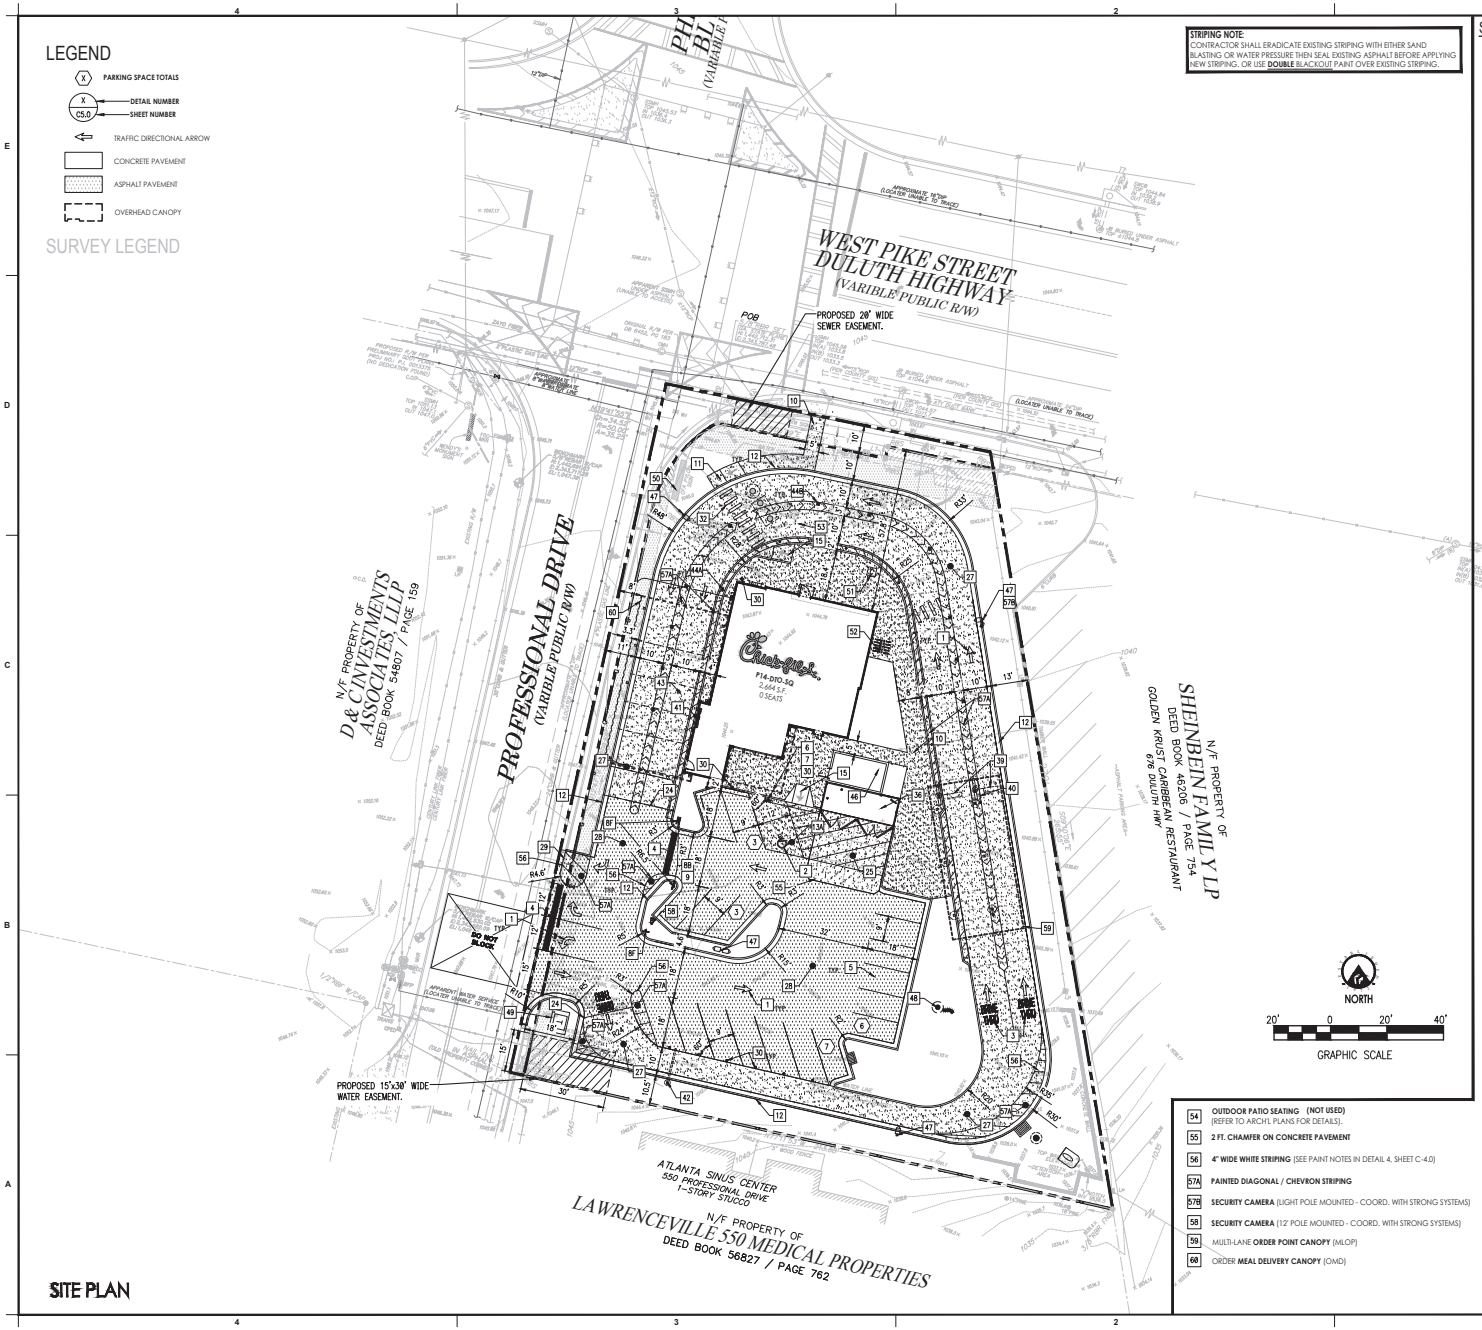

SITE PLAN

SITE PLAN DESIGN NOTES & KEY PLAN

1 DIRECTIONAL ARROW (1 C-4.0)
2 PAINTED HANDICAP PARKING SYMBOL (1 C-4.0) (2 C-4.0)
3 DRIVE-THRU GRAPHICS
4 STOP LINE GRAPHIC (2 C-4.0)
5 STANDARD PARKING STALL (3–4 C-4.0)
6 BOLLARD MOUNTED SIGN (5 C-4.0)
7 ACCESSIBLE PARKING SIGN (6 C-4.0)
8 DIRECTIONAL SIGNAGE (7 C-4.0)

NOTES:
1. ALL SIGNS SHALL CONFORM TO THE "MANUAL ON UNIFORM TRAFFIC CONTROL DEVICES" BY THE U.S. DEPARTMENT OF TRANSPORTATION.
2. **SIGNS SHALL BE PROVIDED AND INSTALLED BY CHICK-FIL-A GENERAL CONTRACTOR** UNLESS **A BRAND-IMAGE REMODEL.**

8A "CIRCLE BUILDING FOR DRIVE-THRU" SIGN (NOT USED)
8B "LEFT TURN ONLY" SIGN
8C "RIGHT-TURN ONLY" SIGN (NOT USED)
8D "CAUTION - WATCH FOR PEDESTRIAN" SIGN (NOT USED)
8E "ONE WAY" WITH ARROW SIGN (NOT USED)
8F "DO NOT ENTER" SIGN

9 "STOP" SIGN (8 C-4.0)
10 CONCRETE SIDEWALK (9 C-4.0)
11 SIDEWALK WITH CURB AND GUTTER (10 C-4.0)
12 24" CONCRETE CURB AND GUTTER (11 C-4.0)
12A TYPE "B" CURB & GUTTER
12B TYPE "H" MOUNTABLE CURB & GUTTER (NOT USED)
13 CONCRETE PAVEMENTS (12 C-4.0)
13A MEDIUM DUTY (PARKING STALLS)
13B HEAVY DUTY (DRIVE AISLES) (NOT USED)
14 CURB RAMP w/ SHORT FLARED SIDES (NOT USED) (1 C-4.1)
15 CURB RAMP WITH FLARED SIDES (2 C-4.1)
16 SIDEWALK ACCESSIBLE RAMP (NOT USED) (3 C-4.1)
17 DETECTABLE WARNING DEVICE (ADA) - CAST IN PLACE (NOT USED) (4 C-4.1)
18 SOLID YELLOW PLASTIC WHEEL STOP (NOT USED) (5 C-4.1)
19 EXPANSION JOINT (6 C-4.1)
20 DOWELED CONST. JOINT (EX. CONCRETE TO NEW) (7 C-4.1)
21 KEYED CONSTRUCTION JOINT (NEW CONC TO EX. ASPH) (8 C-4.1)
22 CONTRACTION JOINT (9 C-4.1)
23 TRANSVERSE & LONGITUDINAL CONTRACTION JOINT (10 C-4.1)
24 PAVEMENT EDGE (ASPHALT & CONCRETE) (11 C-4.1)
25 CONCRETE APRON AT DUMPSTER ENCLOSURE (12 C-4.1)
26 LONGITUDINAL BUTT JOINT (1 C-4.2)
27 CONCRETE PAVING AT DRIVE-THRU LANES (2 C-4.2)
28 TYPICAL HMAC (ASPHALT) PAVEMENT SECTION (3 C-4.2)
29 BUTT JOINT (EX. ASPHALT TO NEW) (4 C-4.2)
30 CONCRETE BOLLARD (6" STEEL PIPE) (5 C-4.2)
31 MULTI-LANE DIRECTIONAL GRAPHICS (NOT USED) (6 C-4.2)
32 CROSSWALK MARKINGS (CONTINENTIAL TYP.) (7 C-4.2)
33 ALUMINUM HANDRAIL (NOT USED) (8 C-4.2)
34 TYPICAL ADA RAMP AND HANDRAIL (RAMP >6" RISE) (NOT USED) (9 C-4.2)
35 ENTRY DOOR FROST SLAB (NOT USED) (1 C-4.3)
36 SCREENED REFUSE ENCLOSURE (2 C-4.3)
37 SCREENED REFUSE ENCLOSURE PLAN (ALT.) (NOT USED) (3 C-4.3)
38 SCREENED REFUSE ENCLOSURE(ALT. DRAINAGE (NOT USED) (4 C-4.3)
39 MENU BOARD LOOP DETECTION SYSTEM (5–6 C-4.3)
40 DRIVE-THRU ORDER POINT ISLAND CURB (MENU BOARDS) (7 C-4.3)
41 DRIVE-THRU PLAN (TORAMAX - AUTOMATIC DOOR) (8 C-4.3)
42 DRIVE-THRU CLEARANCE BAR (9 C-4.3)
43 DRIVE-THRU ISOMETRIC (10 C-4.3)
44A MOVABLE "MAGNETIC BASE" DELINEATOR (TOTAL QTY: 8)
44B MOVABLE "RUBBER BASE" DELINEATOR (TOTAL QTY: 16)
45 DRIVE-THRU PLAN (PICK-UP WINDOW) (NOT USED)
46 REFUSE STORAGE BUILDING (REFER TO ARCH'L PLANS)
47 TYPICAL LIGHT POLE BASE (REFER TO SHEET ES-1.0)
48 FLAGPOLE - ECX SERIES FOOT FLAG POLE PACKAGE. APPROVED VENDORS: THE FLAG COMPANY OR ATLAS FLAGS. (4 C-5.0)
49 PAD MOUNTED TRANSFORMER
50 EXISTING CHICK-FIL-A PYLON SIGN
NOTE: CONTRACTOR SHALL COORDINATE WITH SIGN COMPANY IF THERE WILL BE SPECIAL FINISH REQUIREMENTS AT THE BASE OF THE MONUMENT SIGN.
51 CASH STATION (ON 4" THICK, 5'x5' CONCRETE PAD)
52 PROPOSED BICYCLE RACK (ON 4" THICK CONCRETE SLAB) (3 C-5.0)
53 GREASE INTERCEPTOR (REFER TO SHEET PS-1.0)

Chick-fil-A
5200 Buffington Road
Atlanta, Georgia
30349-2998

INTERPLAN
INTERPLAN LLC
ARP9238
CA 8660
ARCHITECTURE
ENGINEERING
PERMITTING
220 E. CENTRAL PKWY, STE 4000
ALTAMONTE SPRINGS, FL 32701
407.645.3008

SEAL:

THIS DOCUMENT IS NOT FOR REGULATORY APPROVAL, PERMITTING, OR CONSTRUCTION.

CHICK-FIL-A
PIKE STREET
680 DULUTH HIGHWAY
LAWRENCEVILLE, GA 30046

FSU#00831

BUILDING TYPE / SIZE: XXXXXXX
RELEASE: vX.YY.MM
PRINTED FOR
Project Status

REVISION SCHEDULE

NO.	DATE	DESCRIPTION

CONSULTANT PROJECT # 2020.0261
DATE 04.2023
DRAWN BY KD
CHECKED BY FAR

Information contained on this drawing and in all digital files is the property of INTERPLAN LLC and shall not be reused in any manner without express written or verbal consent from authorized project representatives.

SHEET
SITE PLAN

SHEET NUMBER
C-2.0

COPYRIGHT © 2023 INTERPLAN LLC. RESERVED COPYRIGHT & OTHER RIGHTS RESERVED. THESE DOCUMENTS TO THE ORIGINAL USE OR PURPOSE FOR WHICH THEY WERE PREPARED. REPRODUCTION, CHANGES OR ASSIGNMENTS ARE PROHIBITED.