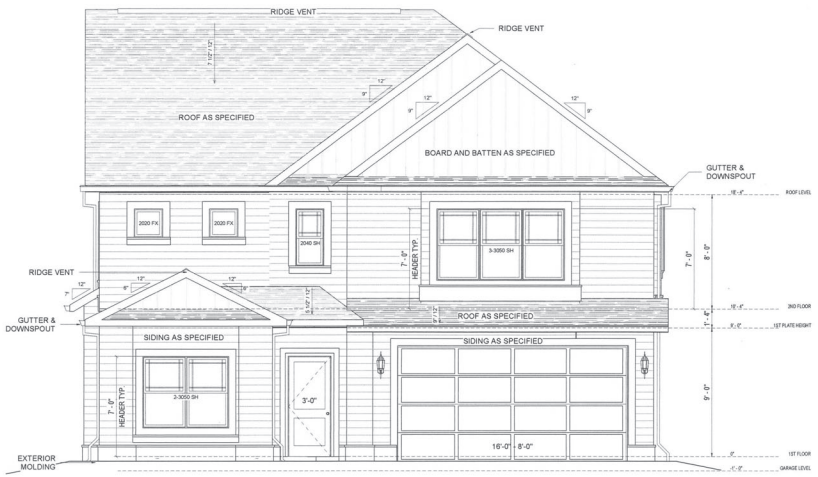

1 FRONT ELEVATION
1/4" = 1'-0"

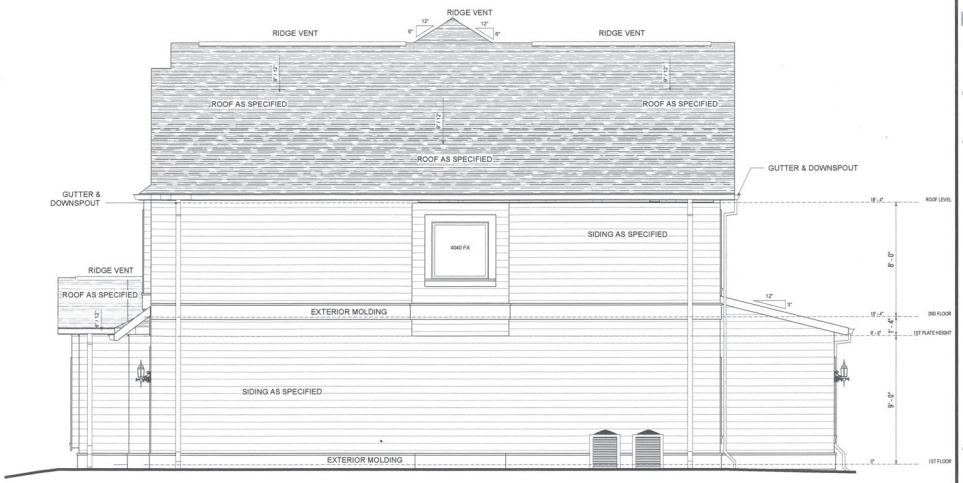

2 RIGHT ELEVATION
1/4" = 1'-0"

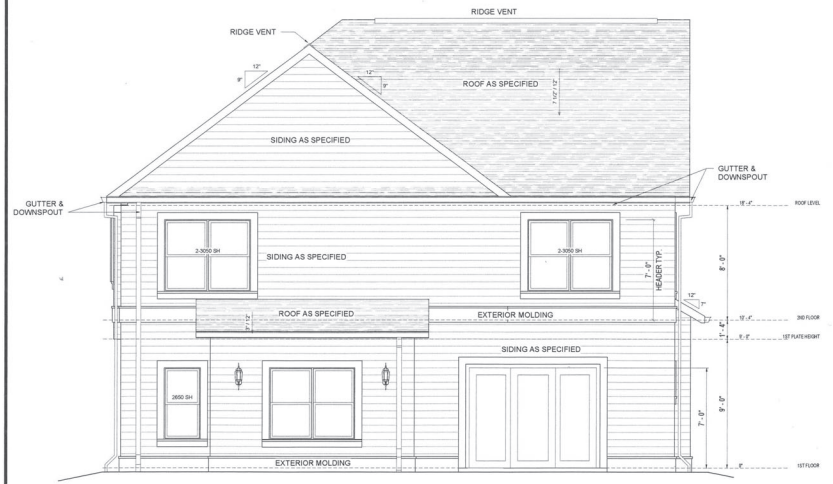

3 REAR ELEVATION
1/4" = 1'-0"

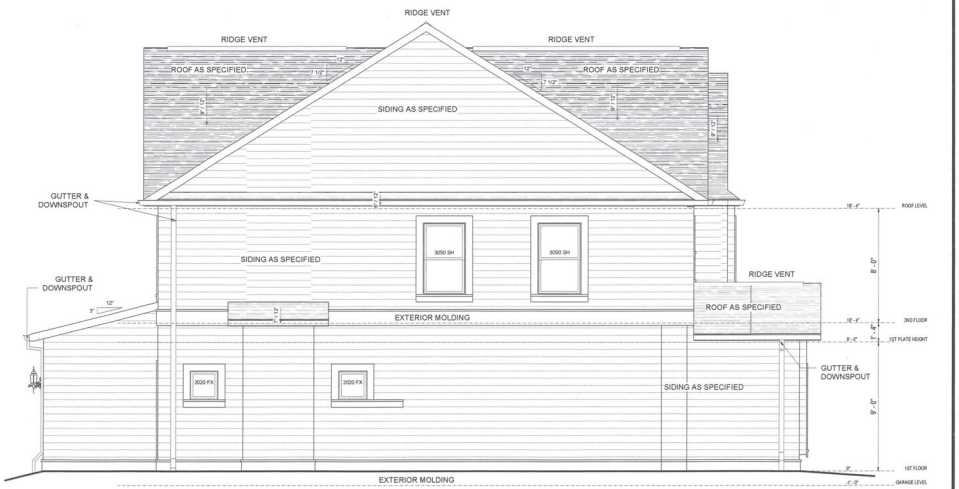

4 LEFT ELEVATION
1/4" = 1'-0"

PLANNING AND DEVELOPMENT
VAR2024-00114
01052024

RELEASED FOR CONSTRUCTION

DIMENSIONS DESIGNS, INC
PLANNING • ARCHITECTURE • INTERIORS
KITCHEN & BATH DESIGN • RESIDENTIAL • COMMERCIAL
2545 PLEASANTDALE RD, SUITE 3F
ATLANTA, GA 30340
INFO@ATLANTADIMENSIONSDESIGNS.COM
678.558.8211

VERIFY ALL DIMENSIONS AND EXISTING CONDITIONS AT THE SITE BEFORE PROCEEDING WITH EACH PHASE OF THIS WORK.

CUSTOM HOME FOR:
LBM CUSTOM HOMES

[redacted]
LAWRENCEVILLE, GA. 30345

PRINT RECORD

No.	Description	Date

PROJECT NUMBER	DATE
2023-05-05	11-20-2023
DRAWN BY	CHECKED BY
NVB	FUO/CC

SHEET NAME
EXTERIOR ELEVATIONS

SHEET TITLE
A2.1

SCALE: 1/4" = 1'-0"
PRINT DATE/TIME: 11/21/2023 10:10:23 PM

THIS DRAWING IS THE PROPERTY OF DIMENSIONS DESIGNS INC. AND IS NOT TO BE REPRODUCED OR COPIED IN WHOLE OR IN PART. IT IS NOT TO BE USED BY ANY OTHER SUPPLIER, CONSULTANT, OR ON ANY OTHER PROJECT. THIS DRAWING IS TO BE RETURNED TO DIMENSIONS DESIGNS INC. ON REQUEST.

PRINT DATE/TIME: 11/21/2023 10:10:23 PM
FILE PATH: C:\Users\Nerva\Dropbox\Dimensions Designs Projects\2023-05-05_326 Phillips St. Lawrenceville GA 30045 - LBM Custom Homes\00 Central File\Custom Home_V2.1.rvt

1 FRONT 3D VIEW

2 REAR 3D VIEW

PLANNING AND DEVELOPMENT
VAR2024-00114
01052024

RELEASED FOR CONSTRUCTION

DIMENSIONS DESIGNS, INC
PLANNING • ARCHITECTURE • INTERIORS
KITCHEN & BATH DESIGN • RESIDENTIAL + COMMERCIAL
2545 PLEASANTDALE RD, SUITE 2F
ATLANTA, GA 30340
INFO@ATLANTADIMENSIONSDESIGNS.COM
678.508.8211

VERIFY ALL DIMENSIONS AND EXISTING CONDITIONS AT THE SITE BEFORE PROCEEDING WITH EACH PHASE OF THIS WORK.

CUSTOM HOME FOR:
LBM CUSTOM HOMES

[redacted]
LAWRENCEVILLE, GA. 30345

PRINT RECORD

No.	Description	Date

PROJECT NUMBER	DATE
2023-05-05	11-20-2023
DRAWN BY	CHECKED BY
NVB	FUO/CC

SHEET NAME
3D VIEWS

SHEET TITLE
A2.2

SCALE:
PRINT DATE/TIME 11/21/2023 10:10:43 PM

THIS DRAWING IS THE PROPERTY OF DIMENSIONS DESIGNS INC. AND IS NOT TO BE REPRODUCED OR COPIED IN WHOLE OR IN PART. IT IS NOT TO BE USED BY ANY OTHER SUPPLIER, CONSULTANT, OR ON ANY OTHER PROJECT. THIS DRAWING IS TO BE RETURNED TO DIMENSIONS DESIGNS UPON REQUEST.

11/21/2023 10:10:43 PM
FILE PATH: C:\Users\Kevin\Dropbox\Dimensions Designs Projects\2023-05-05_320 Phillips St Lawrenceville GA 30045 - LBM Custom Homes\00 Central File\Custom Home_V2.1.rvt