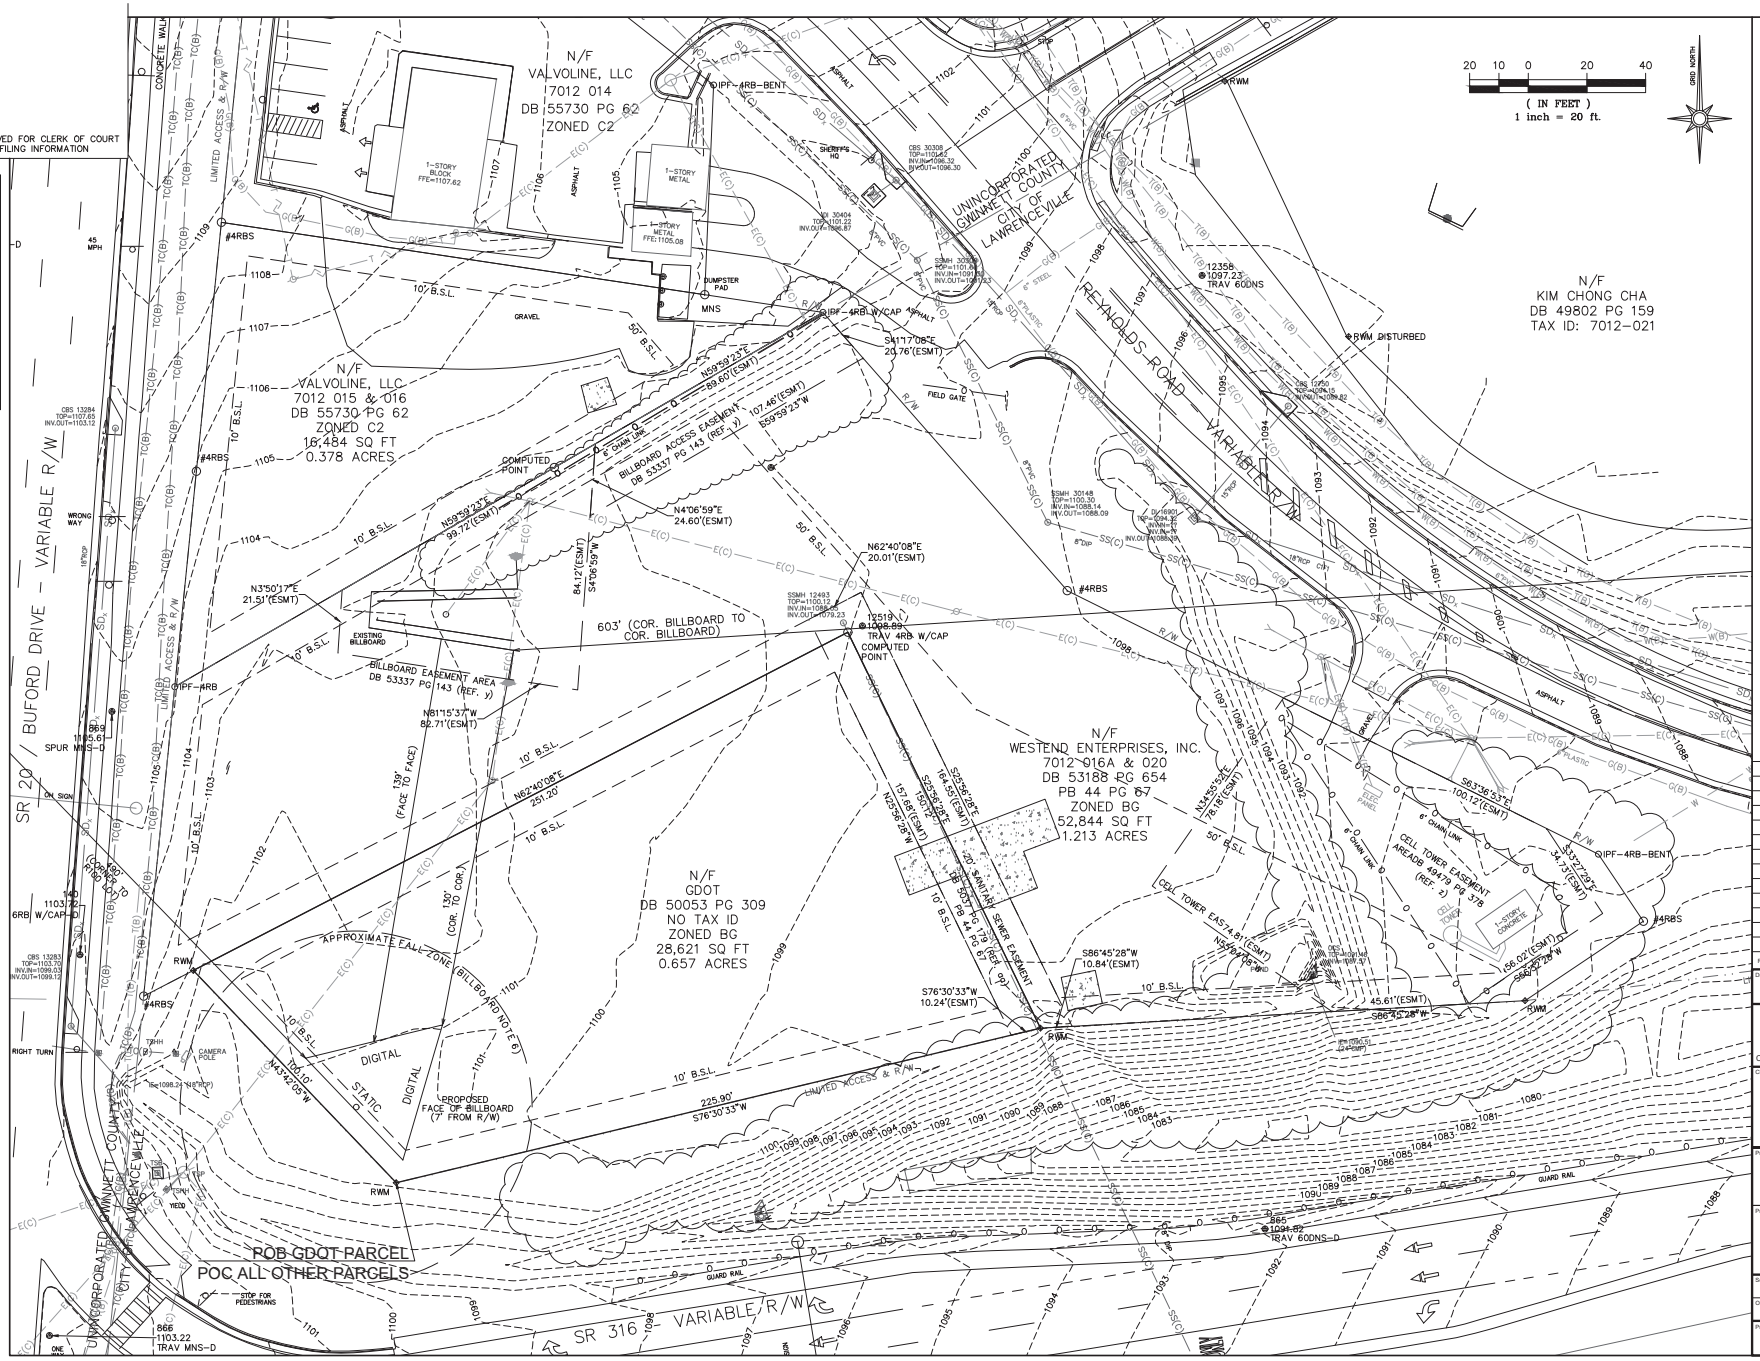

LEGEND

- PROPERTY CORNER
- BENCH MARK
- LIGHT POLE
- ELECTRIC MANHOLE
- TRANSFORMER PAD
- WATER VAULT
- WATER VALVE
- FIRE HYDRANT
- IRRIGATION CONTROL VALVE
- SPRINKLER HEAD
- GAS VALVE
- TELEPHONE BOX
- COMMUNICATION HANDHOLE
- TRAFFIC SIGNAL HANDHOLE
- CATCH BASIN DOUBLE WING
- CATCH BASIN SINGLE WING
- STORM DRAIN MANHOLE
- DROP INLET
- SEWER MANHOLE
- SIGN

B.S.L.	BUILDING SETBACK LINE
C.A.	COMMON AREA
EOI	END OF INFORMATION
ESMT	EASEMENT
DB	DEED BOOK
PG	PAGE
P.O.C.	POINT OF COMMENCEMENT
P.O.B.	POINT OF BEGINNING
RBF	REBAR FOUND
RBS	REBAR SET
R/W	RIGHT-OF-WAY
RWM	RIGHT-OF-WAY MONUMENT
TBM	TEMPORARY BENCH MARK
DIP	DUCTILE IRON PIPE
FOC	FIBER OPTIC CABLE
HDPE	HIGH DENSITY POLYETHYLENE PIPE
RCP	REINFORCED CONCRETE PIPE
TSC	TRAFFIC SIGNAL CABINET
TSP	TRAFFIC SIGNAL POLE
UHH	UNKNOWN HAND HOLE
—SS(C)—	SANITARY SEWER LINE
—SD(C)—	STORM SEWER LINE
—W(B)—	WATER LINE
—E(B)—	UNDERGROUND POWER LINE
—E(C)—	OVERHEAD POWER LINE
—G(B)—	UNDERGROUND GAS LINE
—C(B)—	UNDERGROUND COMMUNICATION LINE
—TC(B)—	UNDERGROUND TRAFFIC CONTROL LINE

Rev.	Date	Description	By	Chk'd	App'd

Drawing Status: **FOR INFORMATION** — Suitability: **SO**

ATKINS
1600 RiverEdge Pkwy, NW
Suite 700
Atlanta, GA 30328
Tel: +1 770-933-0280
www.atkinsglobal.com

Copyright © Atkins Limited (2021)

Client: DeThomas Investments, LLC

Project Title: ALTA/NSPS LAND TITLE SURVEY
TAX PARCELS 7012 016A and 7012 020

Project Location: LAND LOT 12, 7TH DISTRICT
CITY OF LAWRENCEVILLE
GWINNETT COUNTY, GEORGIA

Scale	Designed	Drawn	Checked	Authorized
AS SHOWN	–	RGG	AT	–
Original Size: ARCH D	Date: N/A	Date: 12/22/21	Date: 12/22/21	Date: N/A

Project Number: 100058053 — Revision:

RZC2022-00033
Received: February 28, 2022
Planning and Development Department