SUP2023-00082
RECEIVED: AUGUST 4, 2023
PLANNING AND DEVELOPMENT DEPARTMENT

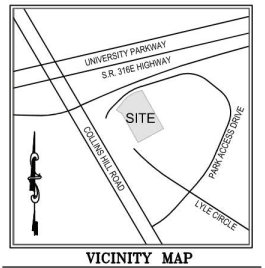

VICINITY MAP
N.T.S.

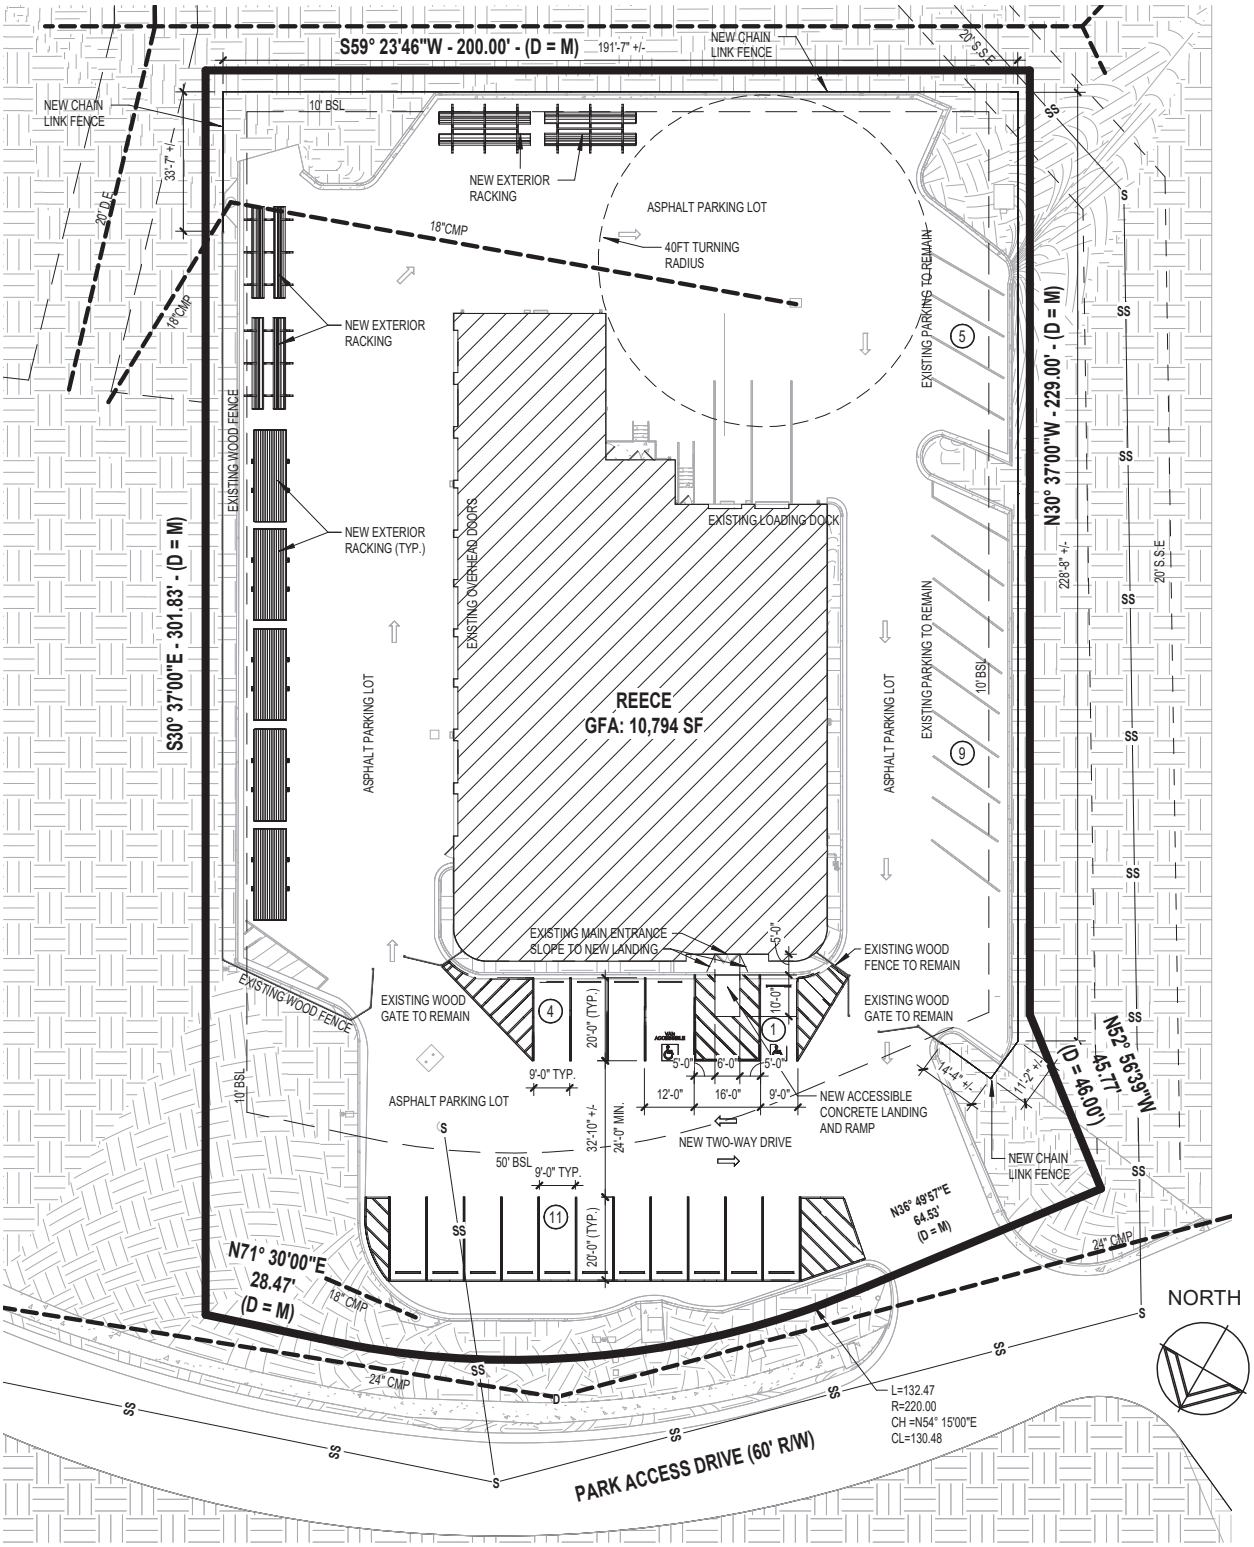

reece	REECE - LAWRENCEVILLE 1040-23-018 125 PARK ACCESS DR LAWRENCEVILLE, GA 30046	ARCHITECTURAL CONCEPT SITE PLAN
	Date 08/02/2023	G103 Scale 1" = 30'-0"

SUP2023-00082
RECEIVED: AUGUST 4, 2023
PLANNING AND DEVELOPMENT DEPARTMENT

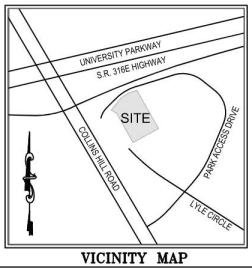

VICINITY MAP
N.T.S.

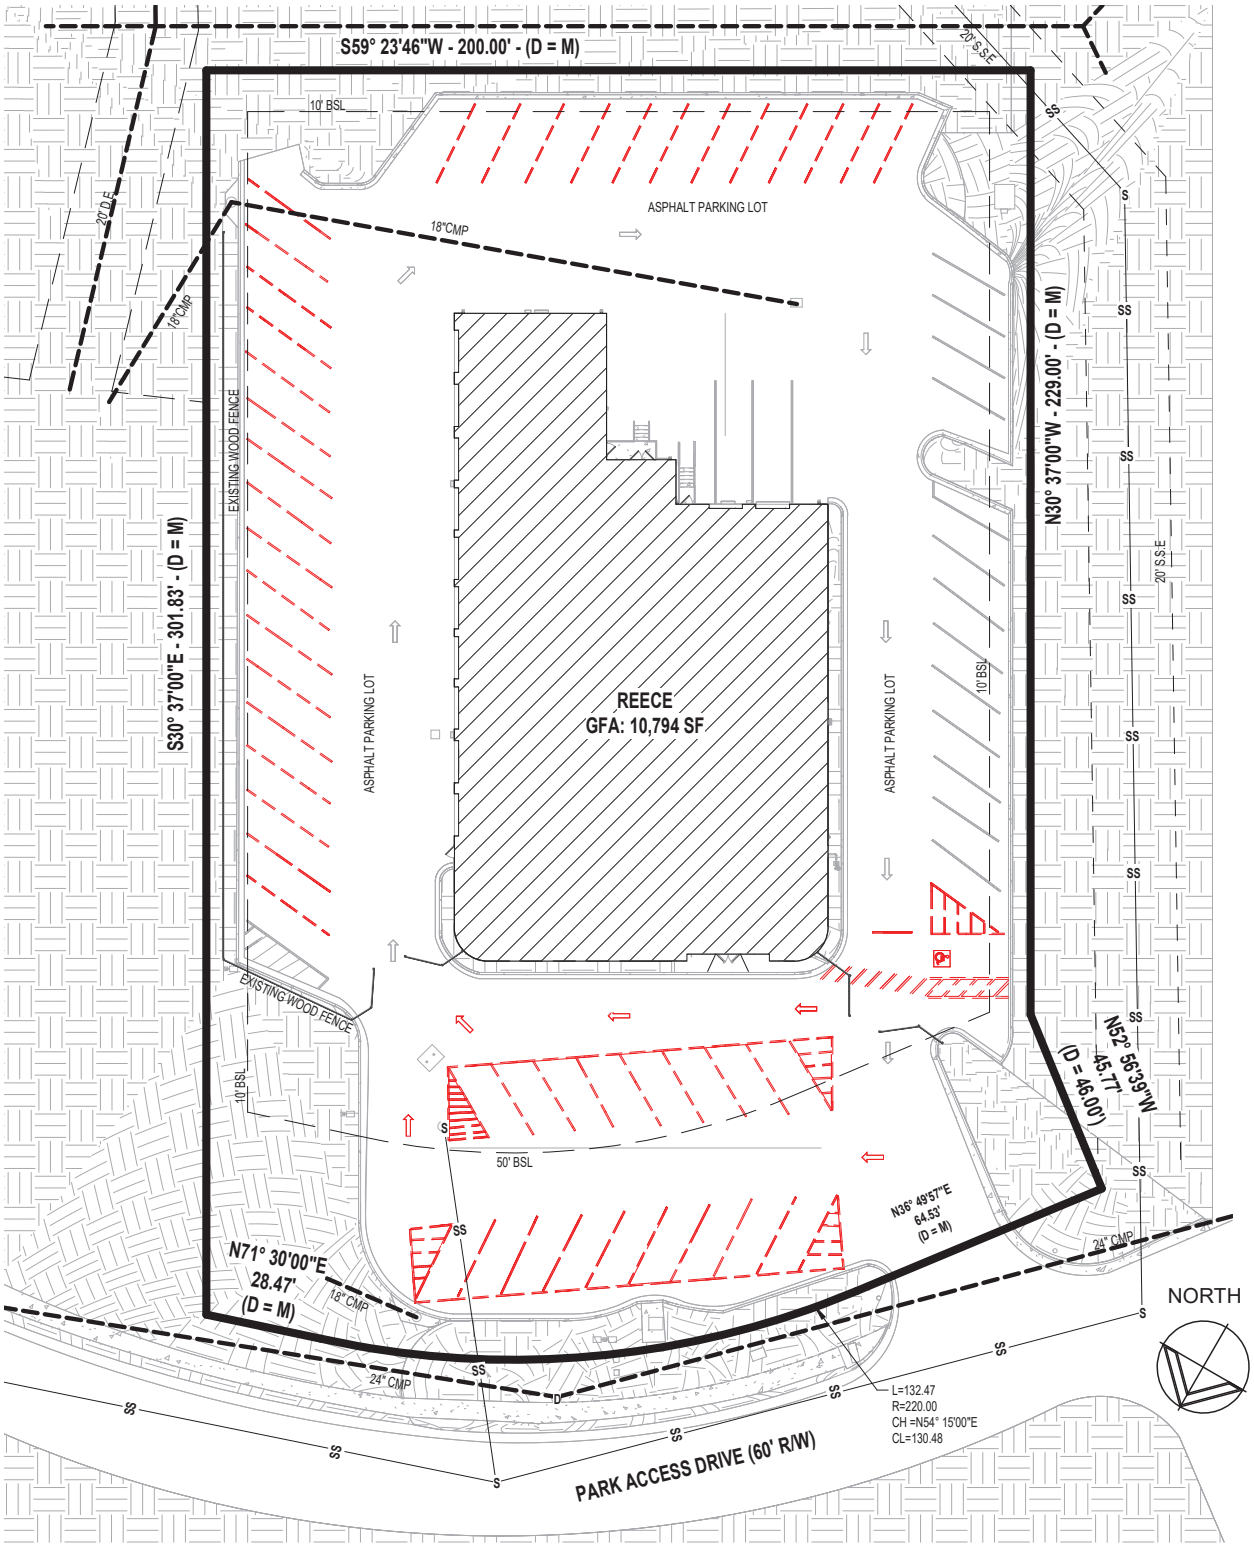

reece	REECE - LAWRENCEVILLE 1040-23-018 125 PARK ACCESS DR LAWRENCEVILLE, GA 30046	ARCHITECTURAL CONCEPT SITE DEMO PLAN
	Date 08/02/2023	G104 Scale 1" = 30'-0"