This document, together with the concepts and designs presented herein, as an instrument of service, is intended only for the specific purpose and client for which it was prepared. Reuse of and improper reliance on this document without written authorization and adaptation by Kimley-Horn and Associates, Inc. shall be without liability to Kimley-Horn and Associates, Inc.

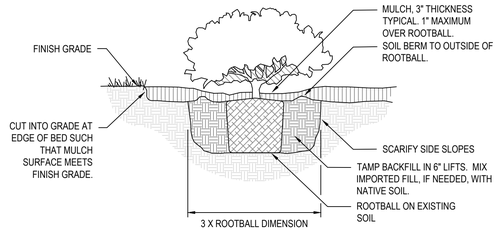

1 SHRUB AND GROUNDCOVER PLANTING DETAIL
SCALE: N.T.S

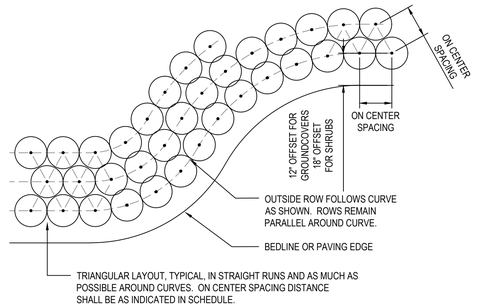

2 SHRUB AND GROUNDCOVER LAYOUT DETAIL
SCALE: N.T.S

LEGEND

EXISTING TREES TO REMAIN

0 15' 30' 60'

SCALE: 1" = 30'

PLANT SCHEDULE

SHRUBS	CODE	QTY	COMMON NAME	BOTANICAL NAME	SIZE	SPACING	NOTES
	DV	106	African Iris	Dietes vegeta	3 gal., 24" ht. x 24" sprd.	30" o.c.	
	IVS	91	Schillings Dwarf Yaupon Holly	Ilex vomitoria 'Schillings Dwarf'	3 gal., 12" ht. x 14" sprd.	30" o.c.	
	LPD	120	Plum Loropetalum	Loropetalum chinense rubrum `Plum Delight`	3 gal., 24" ht. x 18" sprd.	36" o.c.	
	POM	73	Podocarpus	Podocarpus macrophyllus	7 gal., 42" ht. x 18" sprd.	30" o.c.	
	ZP	36	Coontie	Zamia pumila	3 gal., 24" ht. x 24" sprd.	36" o.c.	Six fronds/leaves minimum

GROUND COVERS	CODE	QTY	COMMON NAME	BOTANICAL NAME	SIZE	SPACING	NOTES
	JC	42	Blue Pacific Juniper	Juniperus conferta 'Blue Pacific'	1 gal., 6" ht. x 12" sprd.	24" o.c.	
	LEM	130	Emerald Goddess Liriope	Liriope muscari `Emerald Goddess`	1 gal., 12" ht. x 18" sprd.	30" o.c.	
	TAA	80	Asiatic Jasmine	Trachelospermum asiaticum `Asiatic`	4"pot	24" o.c.	

SOD/SEED	CODE	COMMON NAME	BOTANICAL NAME	NOTES
	SOD	Argentine Bahia Grass	Paspalum notatum `Argentine`	Sand grown and weed free

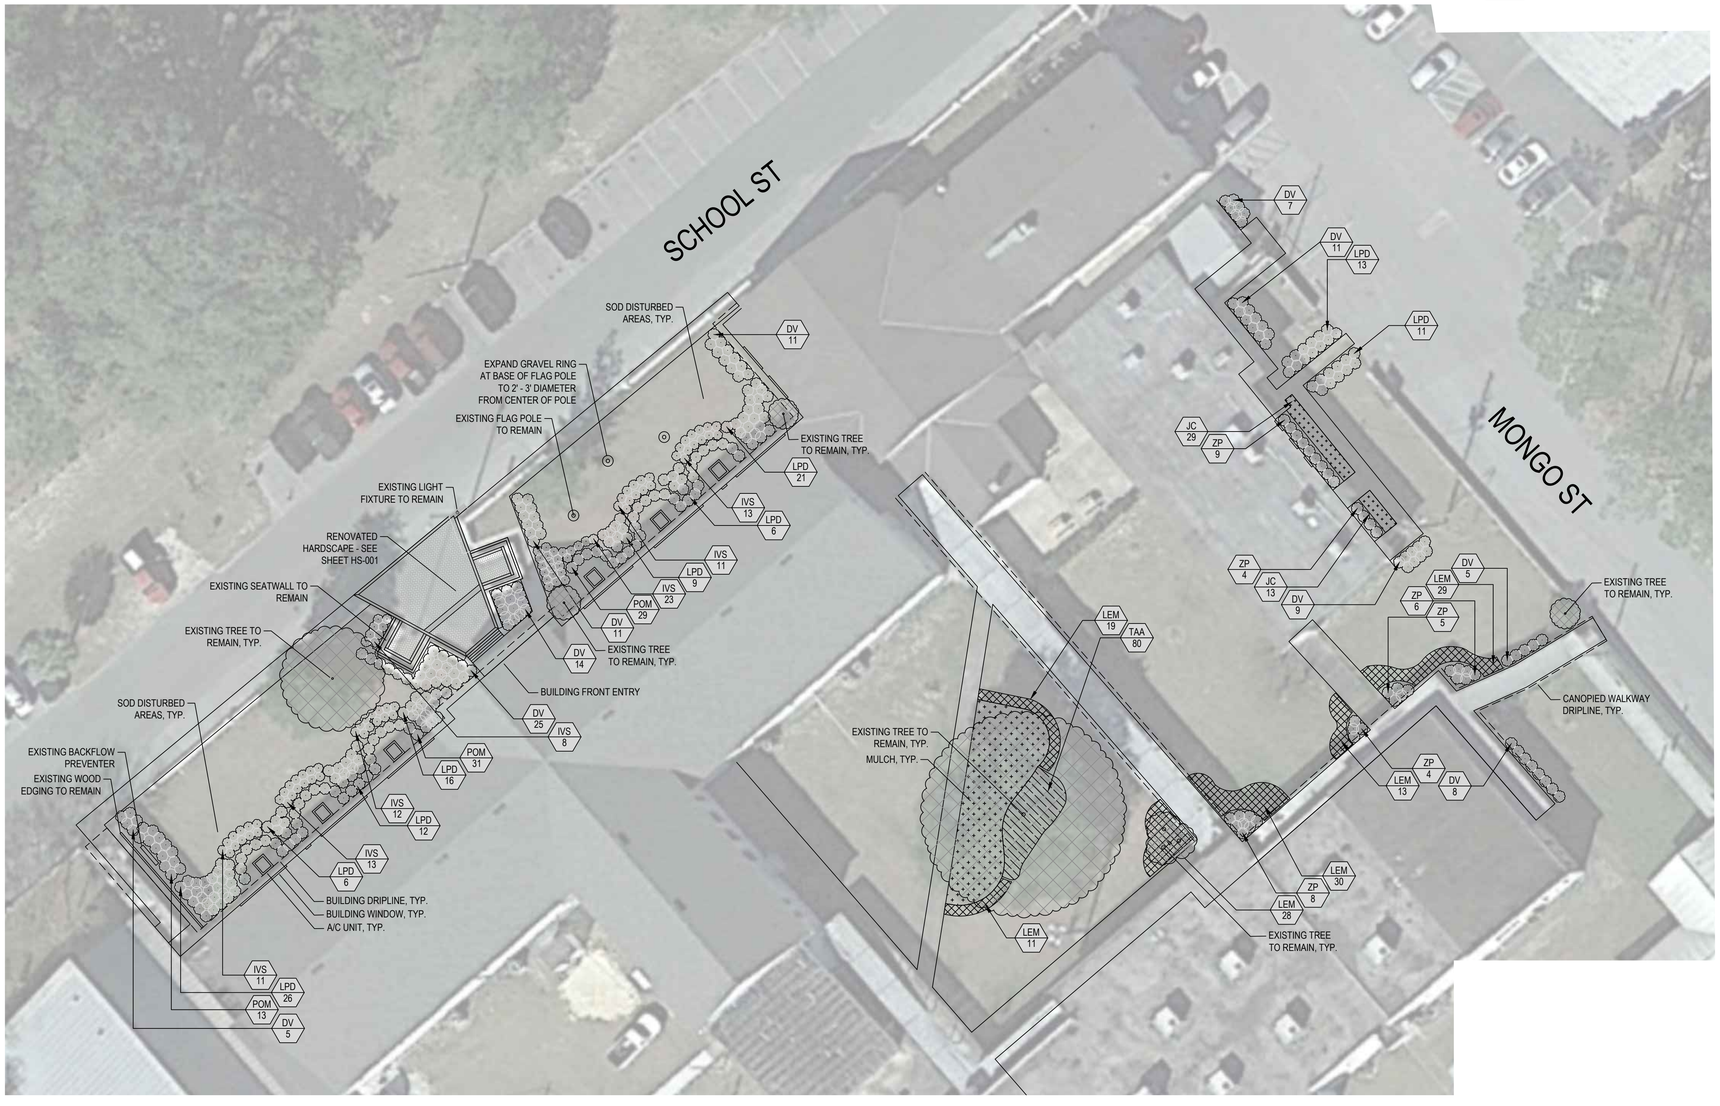

LANDSCAPE NOTES

1. EXISTING CONDITIONS: PLANS HAVE BEEN PREPARED REFERENCING FIELD MEASUREMENTS OF EXISTING CONDITIONS AND AS SUCH ARE APPROXIMATE. CONFIRM EXISTING CONDITIONS AND AREAS OF PROPOSED LANDSCAPING AND MULCHING PRIOR TO BIDDING. NOTIFY OWNER'S REPRESENTATIVE IF DISCREPANCIES EXIST THAT IMPACT PROPOSED LAYOUT AND/OR QUANTITIES.
2. PRE-CONSTRUCTION MEETING: COORDINATE AND CONDUCT AN ON-SITE MEETING WITH OWNER'S REPRESENTATIVE PRIOR TO CONSTRUCTION TO REVIEW AND DISCUSS PROPOSED PLANTING LAYOUT AND APPROACH. DISCUSS ACCESS AND STAGING AREA DURING THIS MEETING, IF NEEDED.
3. EXISTING UTILITIES: LOCATE ALL UTILITIES PRIOR TO COMMENCEMENT OF WORK. CALL SUNSHINE STATE ONE CALL - SEE LOGO BELOW.
4. PLANTING PREPARATION: REMOVE ALL CONSTRUCTION DEBRIS, LIMEROCK, GRAVEL, ROAD BEDDING, LITTER, AND OTHER ITEMS POTENTIALLY DAMAGING TO PLANT GROWTH WITHIN PROPOSED LANDSCAPE AND TURF AREAS PRIOR TO PLANTING. MAINTAIN EXISTING GRADES UNLESS OTHERWISE APPROVED BY THE OWNER'S REPRESENTATIVE. IF FILL IS REQUIRED, USE A CLEAN, SANDY LOAM WITH pH 5.5-6.5 AND EXCAVATED FROM LOCAL SOURCES AND DEEP PITS SUCH THAT IT IS FREE OF WEEDS, SEEDS, LITTER, TOXINS, AND OTHER ITEMS HARMFUL TO PLANTINGS.
5. PRUNING: IF TREE OR ROOT PRUNING IS REQUIRED, THESE ACTIVITIES SHALL BE PERFORMED BY AN ARBORIST CERTIFIED BY THE INTERNATIONAL SOCIETY OF ARBORICULTURE (ISA). TREE PRUNING SHALL BE DONE IN ACCORDANCE WITH THE MOST CURRENT VERSION OF THE AMERICAN NATIONAL STANDARD FOR TREE CARE OPERATIONS "TREE, SHRUB AND OTHER WOODY PLANT MAINTENANCE" (ANSI 300) AND "PRUNING, TRIMMING, REPAIRING, MAINTAINING, AND REMOVING TREES, AND CUTTING BRUSH—SAFETY REQUIREMENTS" (ANSI Z133). NO MORE THAN 25 PERCENT OF THE CROWN SHOULD BE REMOVED AT ONE TIME. ON YOUNG TREES, LIMB REMOVAL SHALL LEAVE NO MORE THAN 33 PERCENT OF THE TRUNK BARE OF BRANCHES. MINIMIZE IMPACTS ON EXISTING TREE ROOTS AS MUCH AS POSSIBLE. AVOID TREE ROOT PLATE AREAS AS DEFINED BY PERMITTING AGENCIES. ALL ROOTS OF TREES TO REMAIN THAT ARE ADJACENT TO EXTENSIVE EXCAVATION AND ARE 1" DIAMETER OR OVER SHALL BE HAND CUT. EXPOSE ROOTS BY HAND DIGGING, HAND CUT OR SAW CLEANLY, AND IMMEDIATELY COVER WITH SOIL. DO NOT ALLOW CUT ROOTS TO DRY OUT. SUPPLEMENTAL IRRIGATION IS REQUIRED FOR TREES THAT HAVE UNDERGONE ROOT PRUNING AND SHALL BE PROVIDED IMMEDIATELY FOLLOWING ROOT TRIMMING ACTIVITIES.
6. PLANT MATERIAL, GENERAL: ALL PLANT MATERIALS SHALL MEET 'FLORIDA NUMBER 1' REQUIREMENTS AS PER THE MOST CURRENT EDITION OF 'FLORIDA GRADES AND STANDARDS FOR NURSERY PLANTS', FLORIDA DEPARTMENT OF AGRICULTURE AND CONSUMER SERVICES.
7. SOD: ALL UNPAVED AND DISTURBED AREAS OUTSIDE OF PROPOSED TREE, SHRUB, AND GROUNDCOVER PLANTINGS SHALL BE SODDED. SOD SHALL BE SAND-GROWN, STRONGLY ROOTED, WITHOUT SYNTHETIC STABILIZING MATERIALS, FREE OF PESTS, AND CERTIFIED FREE OF NOXIOUS WEEDS BY THE FLORIDA DEPARTMENT OF AGRICULTURE AND CONSUMER SERVICES, DIVISION OF PLANT INDUSTRY.
8. MULCHING: THREE INCHES OF MULCH, SETTLED, SHOULD COVER TREE RING PLANTING AREAS AND ALL SHRUB AND GROUNDCOVER PLANTING AREAS. MULCH SHOULD BE NO DEEPER THAN ONE INCH OVER THE TOP OF TREE ROOTBALLS. USE PINESTRAW MULCH IN ALL AREAS. MULCH TO BE FREE OF DEBRIS, STICKS, AND CONES. NO PLASTIC OR NON-BIODEGRADABLE WEED CLOTH OR SURFACE COVERS TO BE USED.
9. IRRIGATION: SEE IRRIGATION PLANS

No.	REVISIONS	DATE	BY
	100% REVIEW	08/2023	

Kimley»Horn
© 2023 KIMLEY-HORN AND ASSOCIATES, INC.
800 SW 2ND AVENUE, SUITE 100, GAINESVILLE, FL 32601
PHONE: 352-374-3274 REGISTRY NO. 35106
WWW.KIMLEY-HORN.COM

LICENSED PROFESSIONAL
C. ELISABETH MANLEY
FLORIDA LICENSE NUMBER
66667722
DATE:

KHA PROJECT 242270000
DATE AUGUST 2023
SCALE AS SHOWN
DESIGNED BY KHA
DRAWN BY MA
CHECKED BY CEM

LANDSCAPE PLAN, SCHEDULE, NOTES, AND DETAILS

LEVY COUNTY
GOVERNMENT CENTER
LANDSCAPE DESIGN
PREPARED FOR
LEVY COUNTY
LEVY COUNTY FLORIDA

SHEET NUMBER
L-101