NOTE:

COLORIZED IMAGE = ORIGINAL/ASSUMED ROUNDABOUT LAYOUT (FROM 2018 SAFE HIGHWAYS STUDY)

BLACK & WHITE LINEWORK = CURRENT (60%+) DESIGN

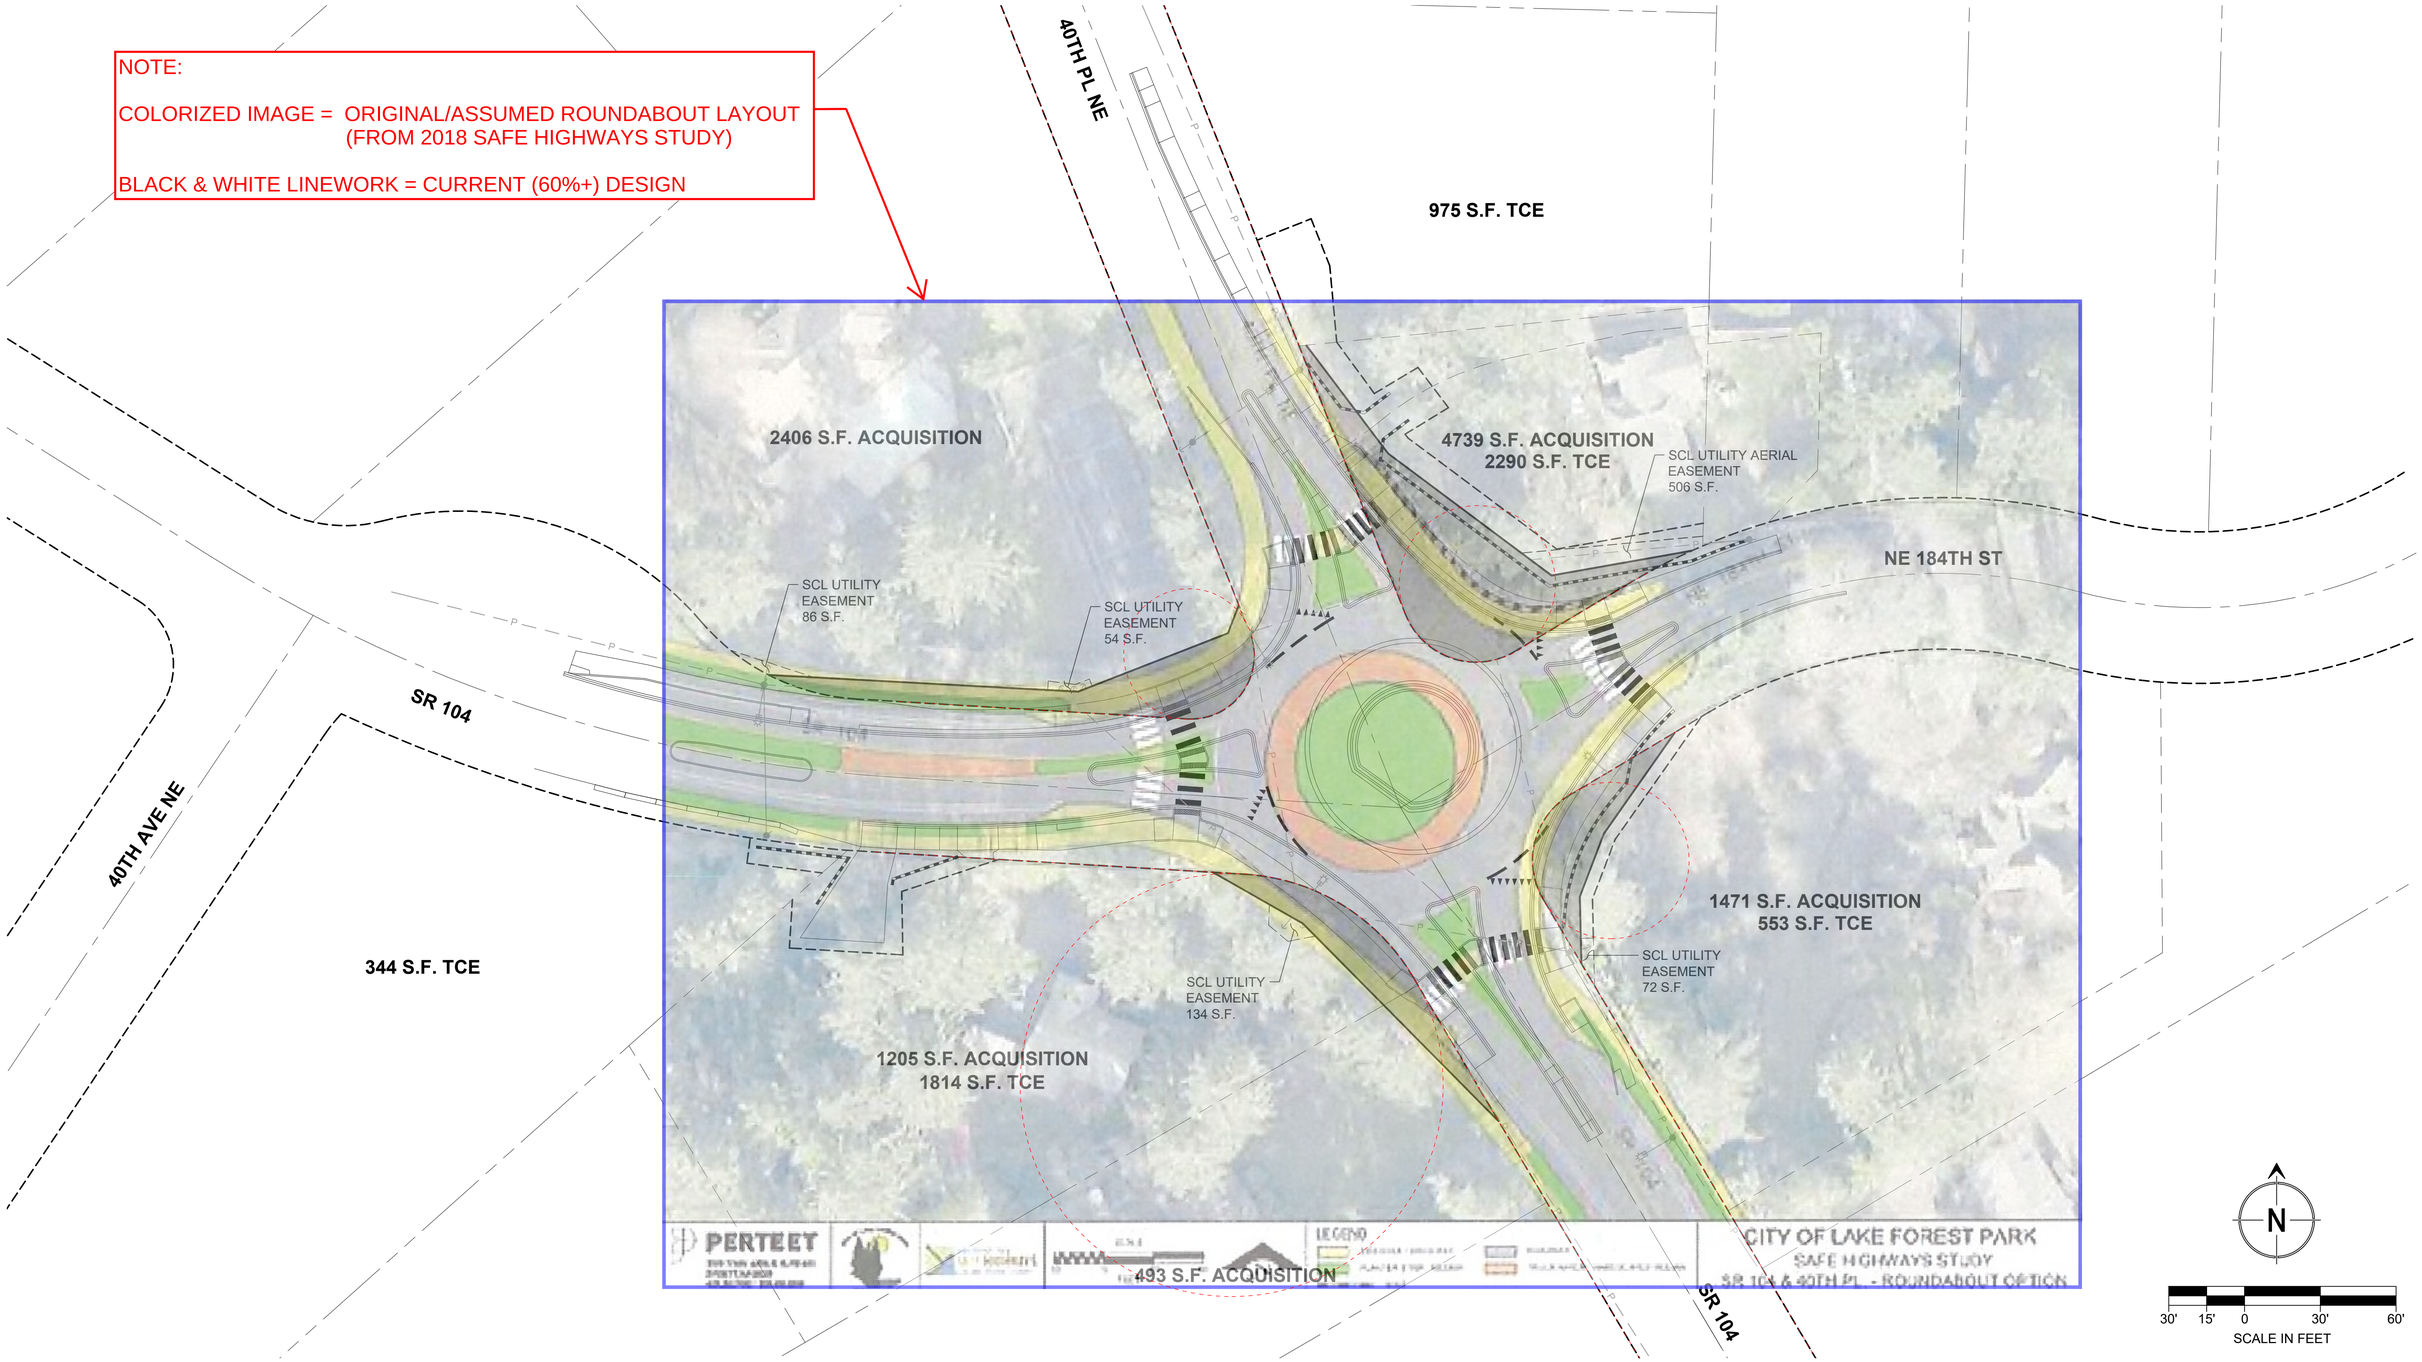

NO.	BY	DATE	REVISION

	BY:	DATE:
Drawn	MJS	-
Designed	MLM / KAH	-
Reviewed	KAH	-
Approved	VLS	-

811 Know what's below. Call before you dig.

CITY OF LAKE FOREST PARK

Transportation Solutions
INNOVATIVE | PRACTICAL | EQUITABLE
16932 Woodinville-Redmond Road | Suite A206 | Woodinville, WA 98072 | 425-883-4134

CITY OF LAKE FOREST PARK
SR 104 AND 40TH PLACE NE
ROUNDABOUT PROJECT

PRELIMINARY RIGHT OF WAY ACQUISITION

PROJECT NO. 221007
CONTRACT NO. -
DRAWING NO.
SHEET
OF -

G:\TSI Dropbox\Mike Schaefer\TSI Projects\2021\221007 SR 104 and 40th Place NE Roundabout\0400CAD\PS&E\Figures\Prelim ROW Layout.dwg, 10/26/22 11:48:28am