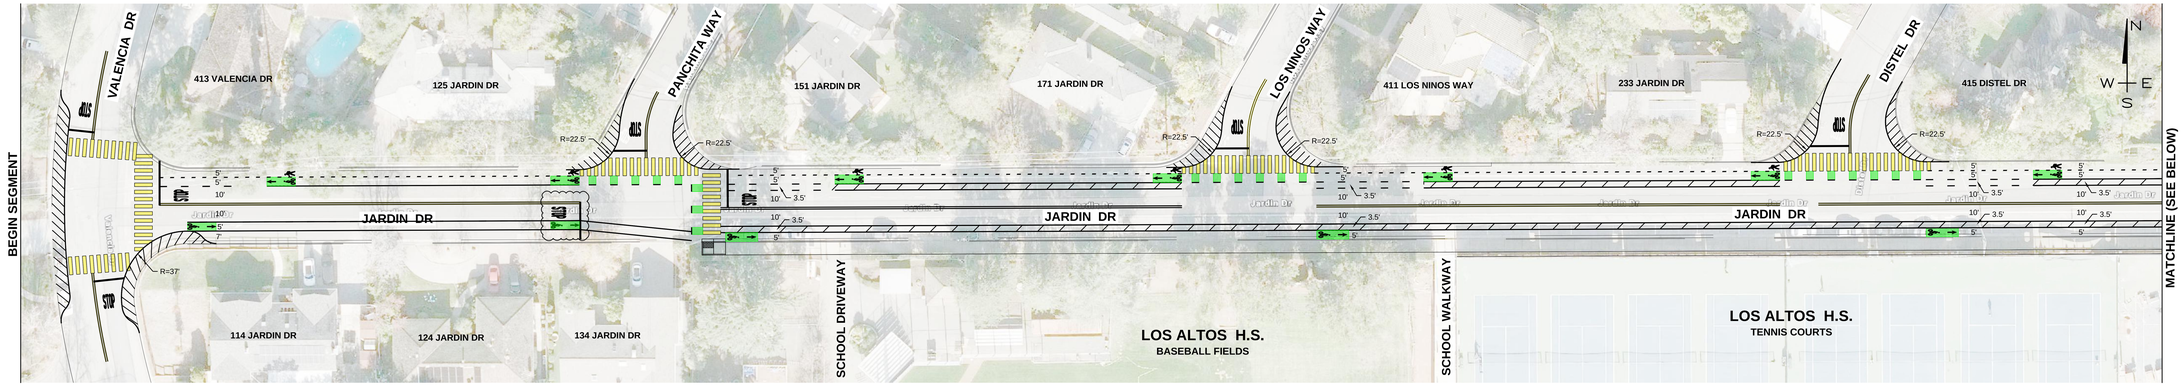

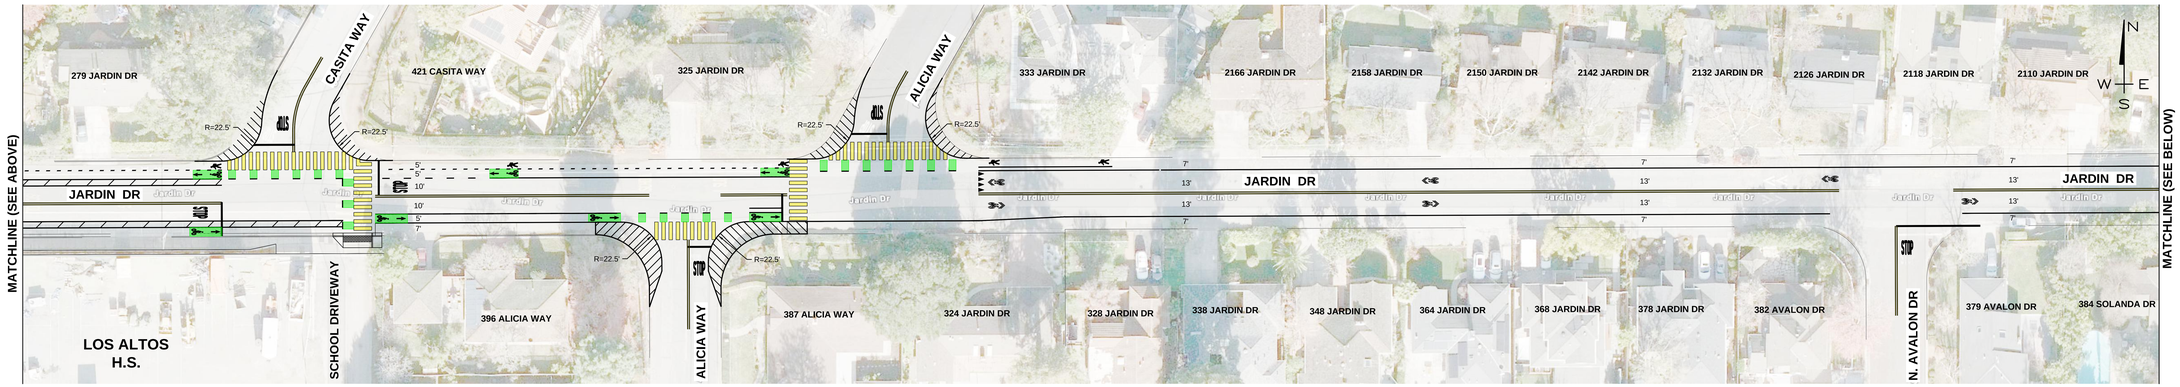

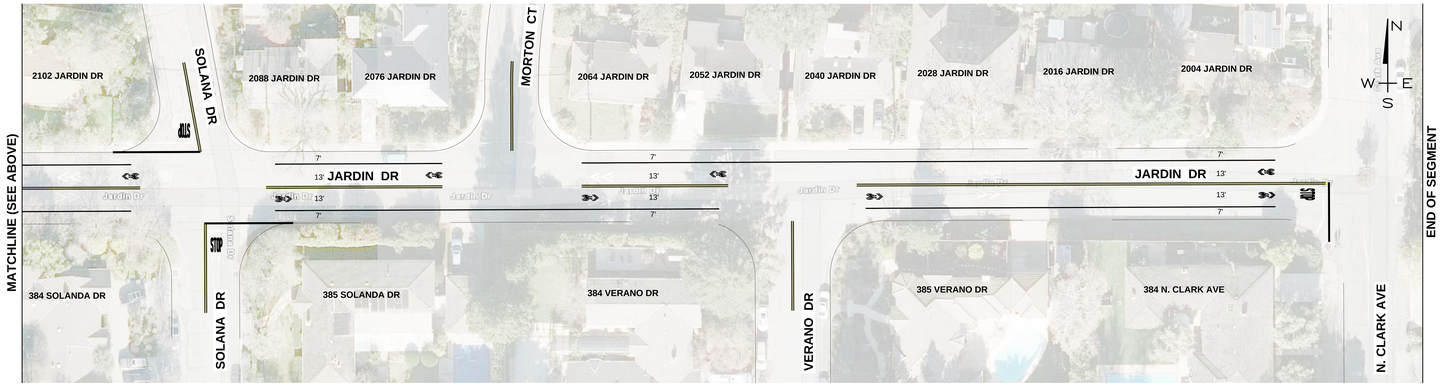

GRAPHIC SCALE

20 0 10 20 40

(IN FEET)

REVISIONS

No.

LOS ALTOS COMPLETE STREETS
JARDIN DRIVE - CONCEPT PLAN 3

SANTA CLARA COUNTY

CALIFORNIA

LOS ALTOS

ENGINEERING SERVICES DEPARTMENT

DESIGNED

DRAWN

CHECKED

APPROVED

DATE

SCALE

Drawing Number

2 OF 3