
Design
Rituals

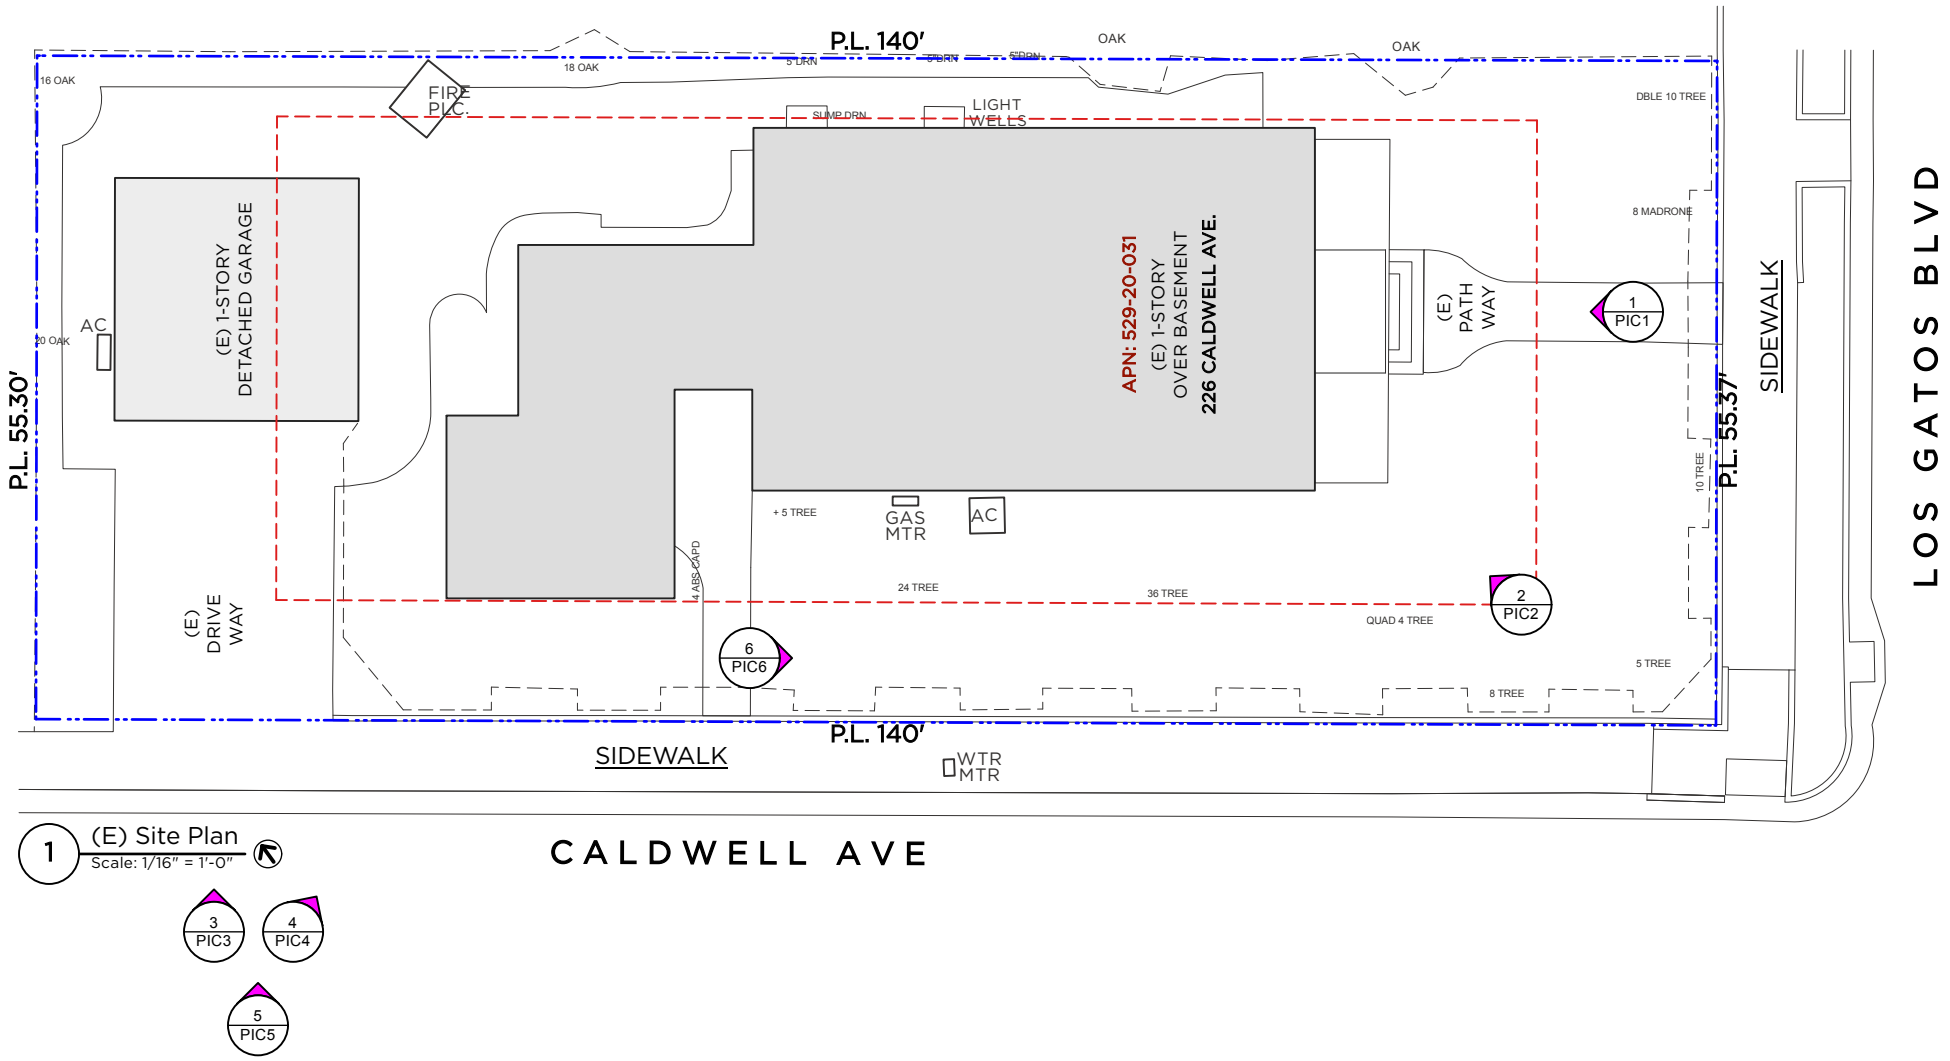


1 (E) Site Plan
Scale: 1/16" = 1'-0"

# 226 Caldwell Ave.
## Site Plan

ATTACHMENT 9

Design
Rituals



226 Caldwell Ave.
PIC-1

Design
Rituals



226 Caldwell Ave.
PIC-2

Design
Rituals



226 Caldwell Ave.
PIC-3

Design
Rituals



226 Caldwell Ave.
PIC-4

Design
Rituals




226 Caldwell Ave.
PIC-5

Design
Rituals



226 Caldwell Ave.
PIC-6

This Page Intentionally Left Blank