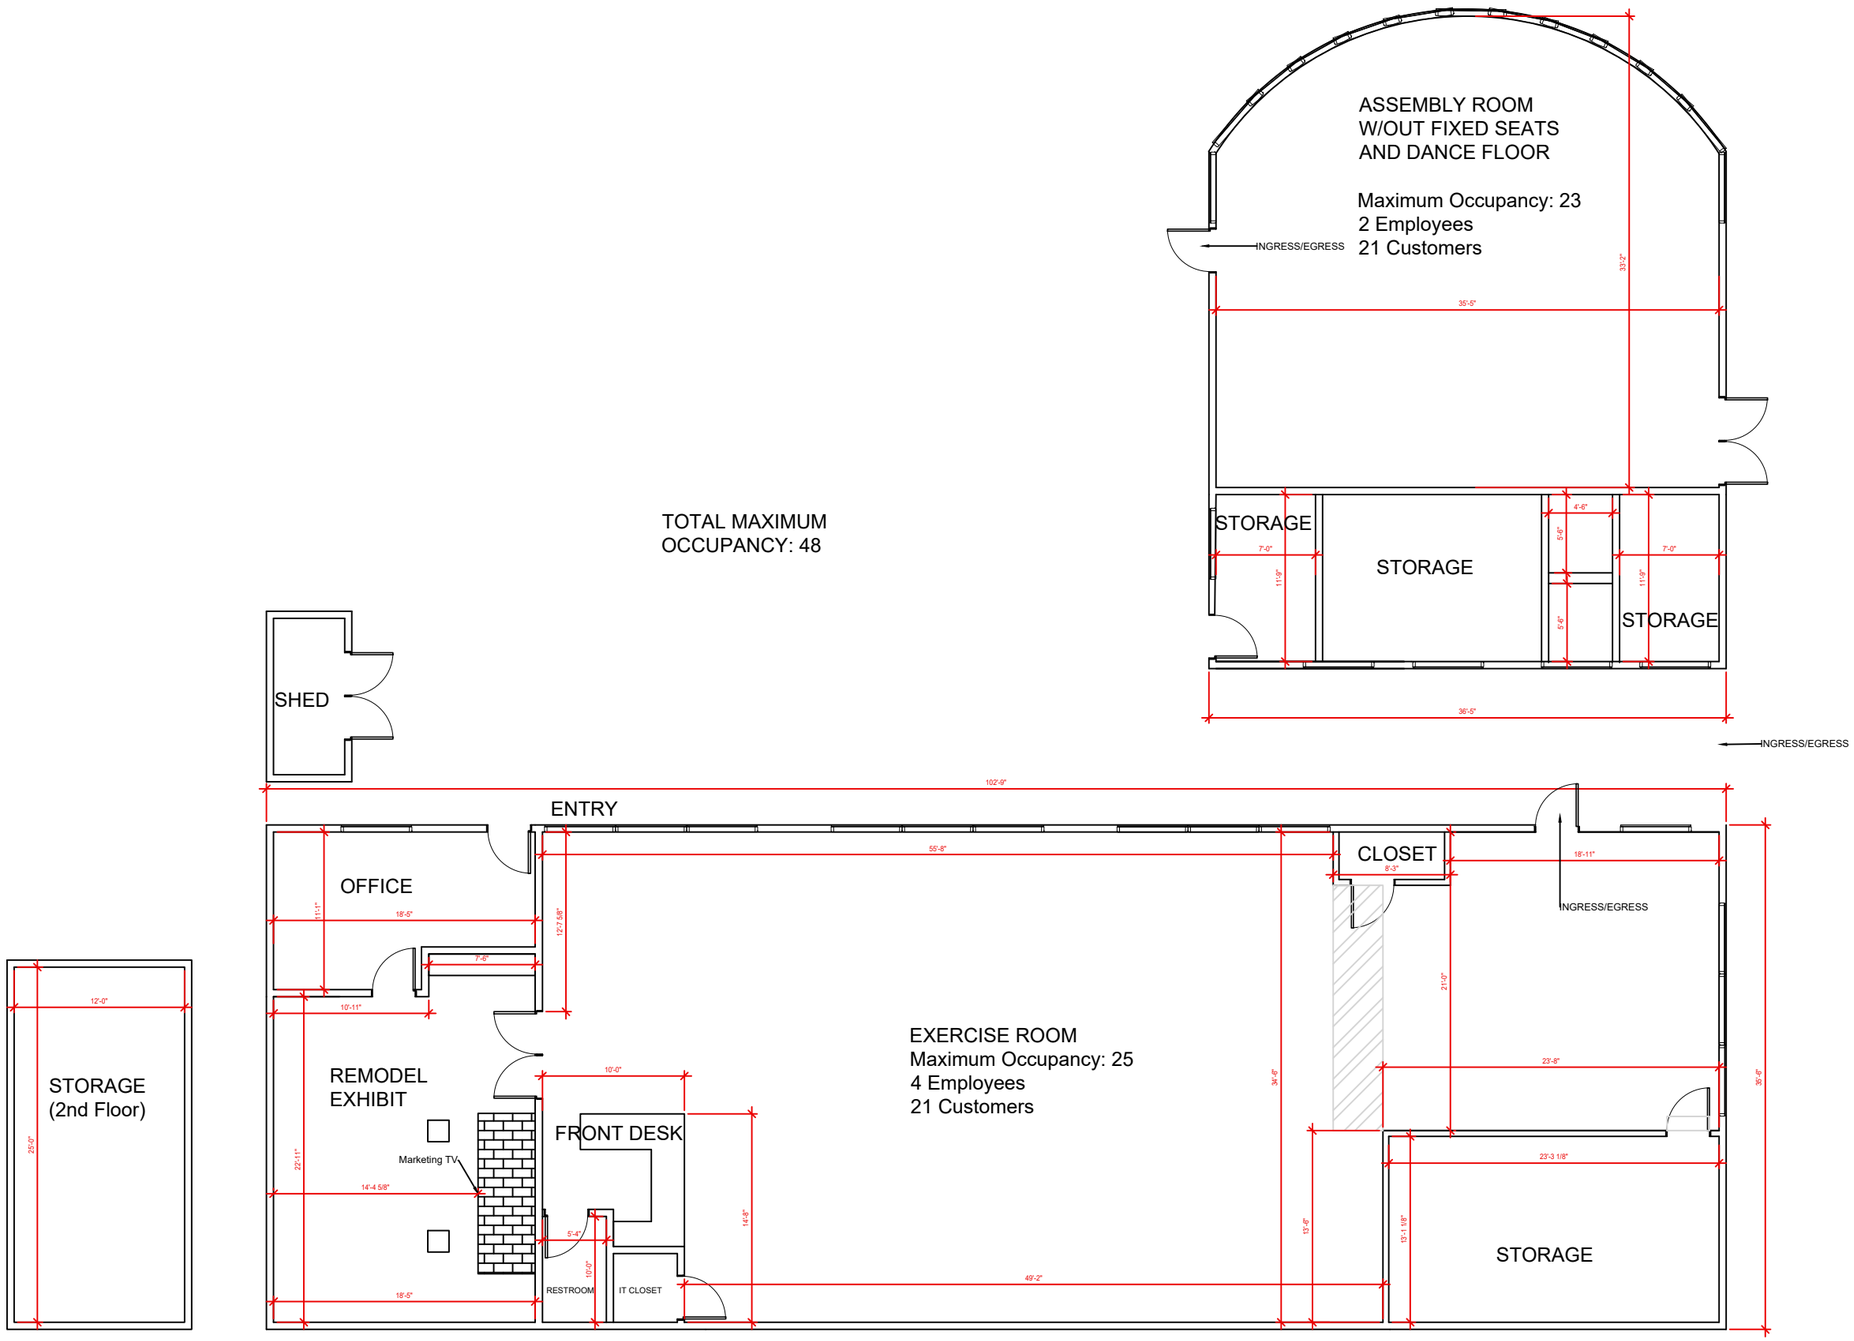

General Notes

66 Floor Plan w/
Notes

Sprinkler system
provided: NO

Occupancy
type: **B**

NOT FOR CONSTRUCTION

No.	Revision/Issue	Date

Name and Address

Project Name and Address

Project # AW0378

Date 05/15/2019

Scale $\frac{1}{32}$" = 1' 0"

Sheet

This document contains information proprietary to Active Wellness LLC and is furnished in confidence for the limited purpose of evaluation, bidding, or review. This document or its contents may not be used for any other purpose and may not be reproduced or disclosed to others without written consent of Active Wellness LLC.

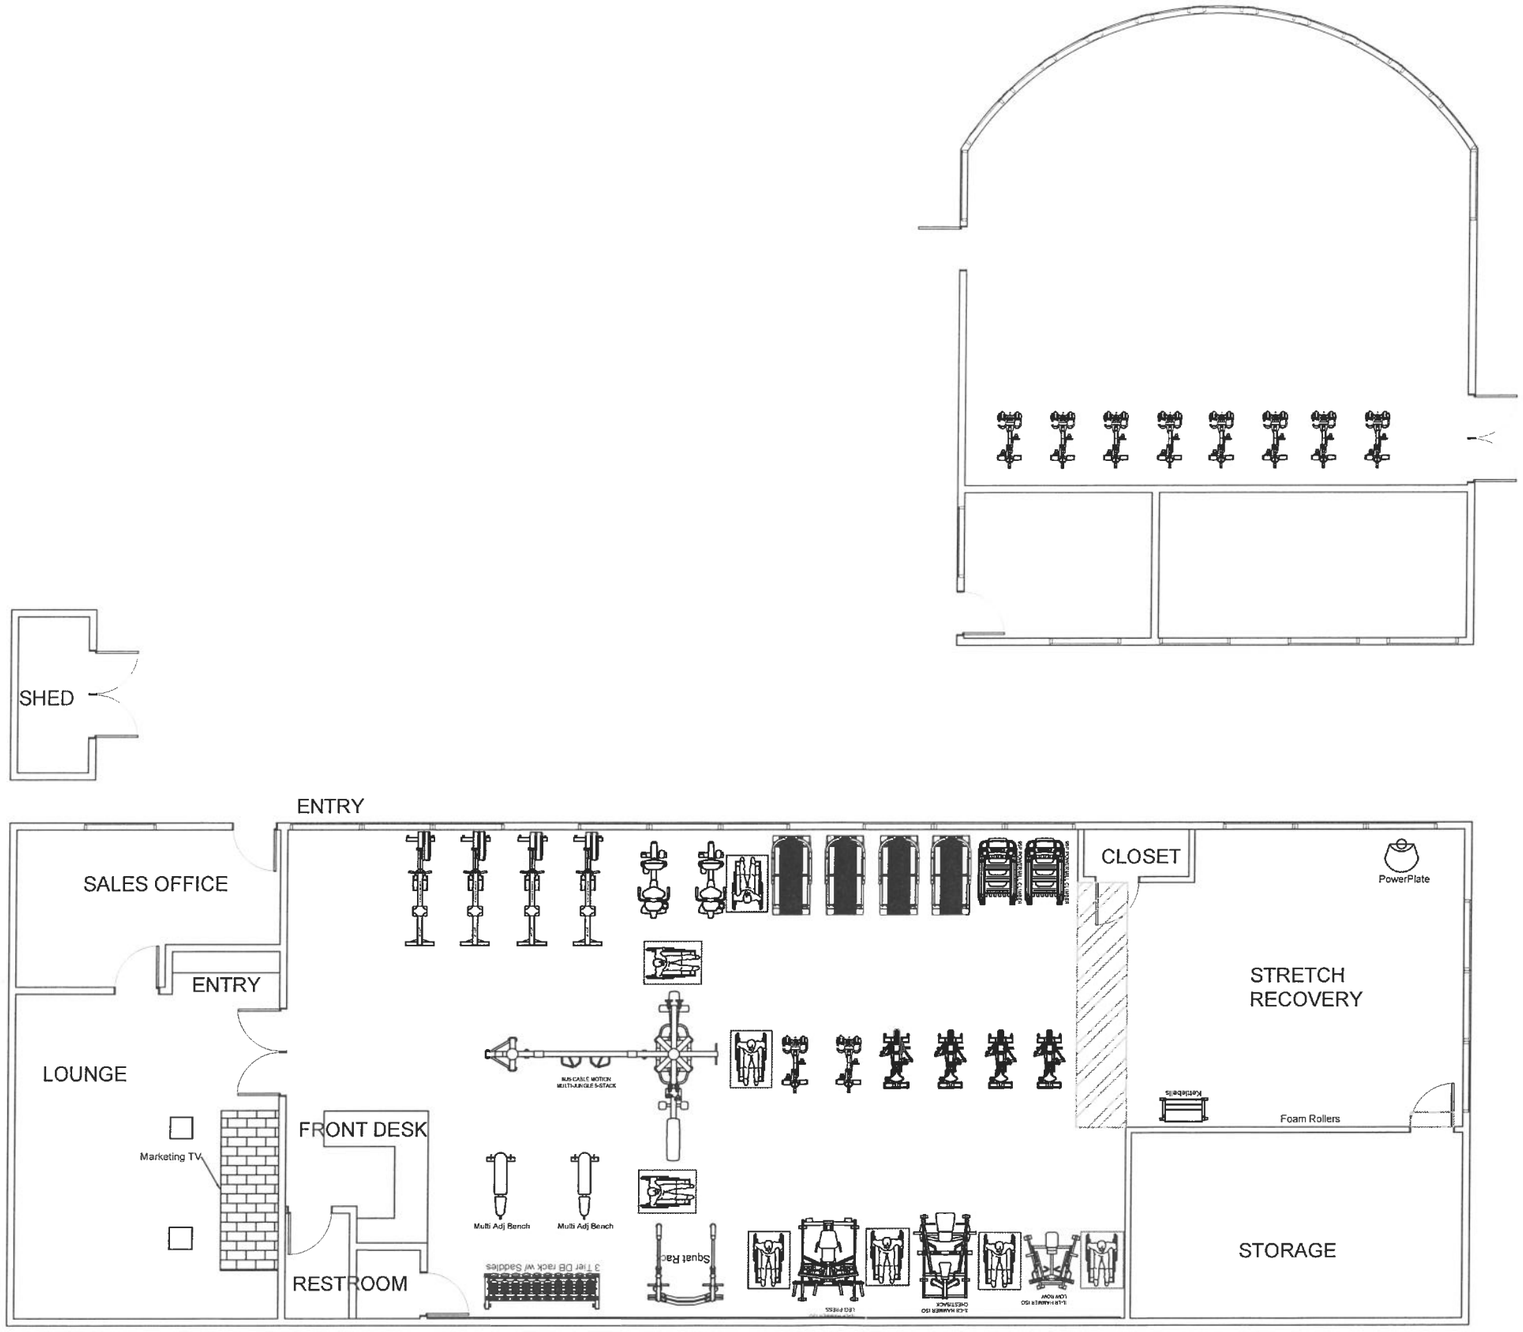

active®
wellness
A HEALTHY LIFE COMPANY

General Notes

Temp Space v2.0

NOT FOR CONSTRUCTION

No.	Revision/Issue	Date

Name and Address

Active Wellness LLC
PO Box 13320
Chandler, AZ 85248

Project Name and Address

Project # AW0378

Date 04/05/2019

Scale 1/32" = 1' 0"

Sheet

This document contains information proprietary to Active Wellness LLC and is furnished in confidence for the limited purpose of evaluation, bidding, or review. This document or its contents may not be used for any other purpose and may not be reproduced or disclosed to others without written consent of Active Wellness LLC.