PLACE SEVEN DAYS IN ADVANCE AT SOUTH LOCATION

PCMS 1 MESSAGE 1	
PHASE 1	PHASE 2
SR 539 WILL BE DETOURED	DATE THRU DATE
2.0 SEC	2.0 SEC

PLACE DURING DETOUR. MAY BE REMOVED AFTER FOURTEEN DAYS AT ENGINEER'S DISCRETION

PCMS 1 MESSAGE 2	
PHASE 1	PHASE 2
SR 539 CLOSED AHEAD	FOLLOW DETOUR
2.0 SEC	2.0 SEC

PLACE DURING DETOUR. MAY BE REMOVED AFTER FOURTEEN DAYS AT ENGINEER'S DISCRETION

PCMS 2	
PHASE 1	PHASE 2
NEW TRAFFIC PATTERN	NEW TRAFFIC PATTERN
2.0 SEC	2.0 SEC

PLACE DURING DETOUR. MAY BE REMOVED AFTER FOURTEEN DAYS AT ENGINEER'S DISCRETION

PCMS 3	
PHASE 1	PHASE 2
ROAD CLOSED	DO NOT ENTER
2.0 SEC	2.0 SEC

LEGEND
- CLASS A SIGN
- (?) SIGN NOTE FLAG
- PCMS # PORTABLE CHANGEBLE MESSAGE SIGN
- TYPE 3 BARRICADE

DETOUR AHEAD
W20-2
1

END DETOUR
M4-8A
2

539 DETOUR
M4-9 MOD.
3

539 DETOUR
M4-9L MOD.
4

539 DETOUR
M4-9R MOD.
5

35 MPH
W13-1
6

NORTHBOUND SR 539 CLOSED AT BIRCH BAY RD
FOLLOW DETOUR
BLACK ON ORANGE SPECIAL
7

ROAD CLOSED TO THRU TRAFFIC
R11-4
8

DO NOT ENTER
R5-1
9

W3-1A
7' MINIMUM MOUNTING HEIGHT
10

STOP
R1-1
7' MINIMUM MOUNTING HEIGHT
11

DETOUR
M4-9AL
12

DETOUR
M4-9A
13

DETOUR
M4-9AR
14

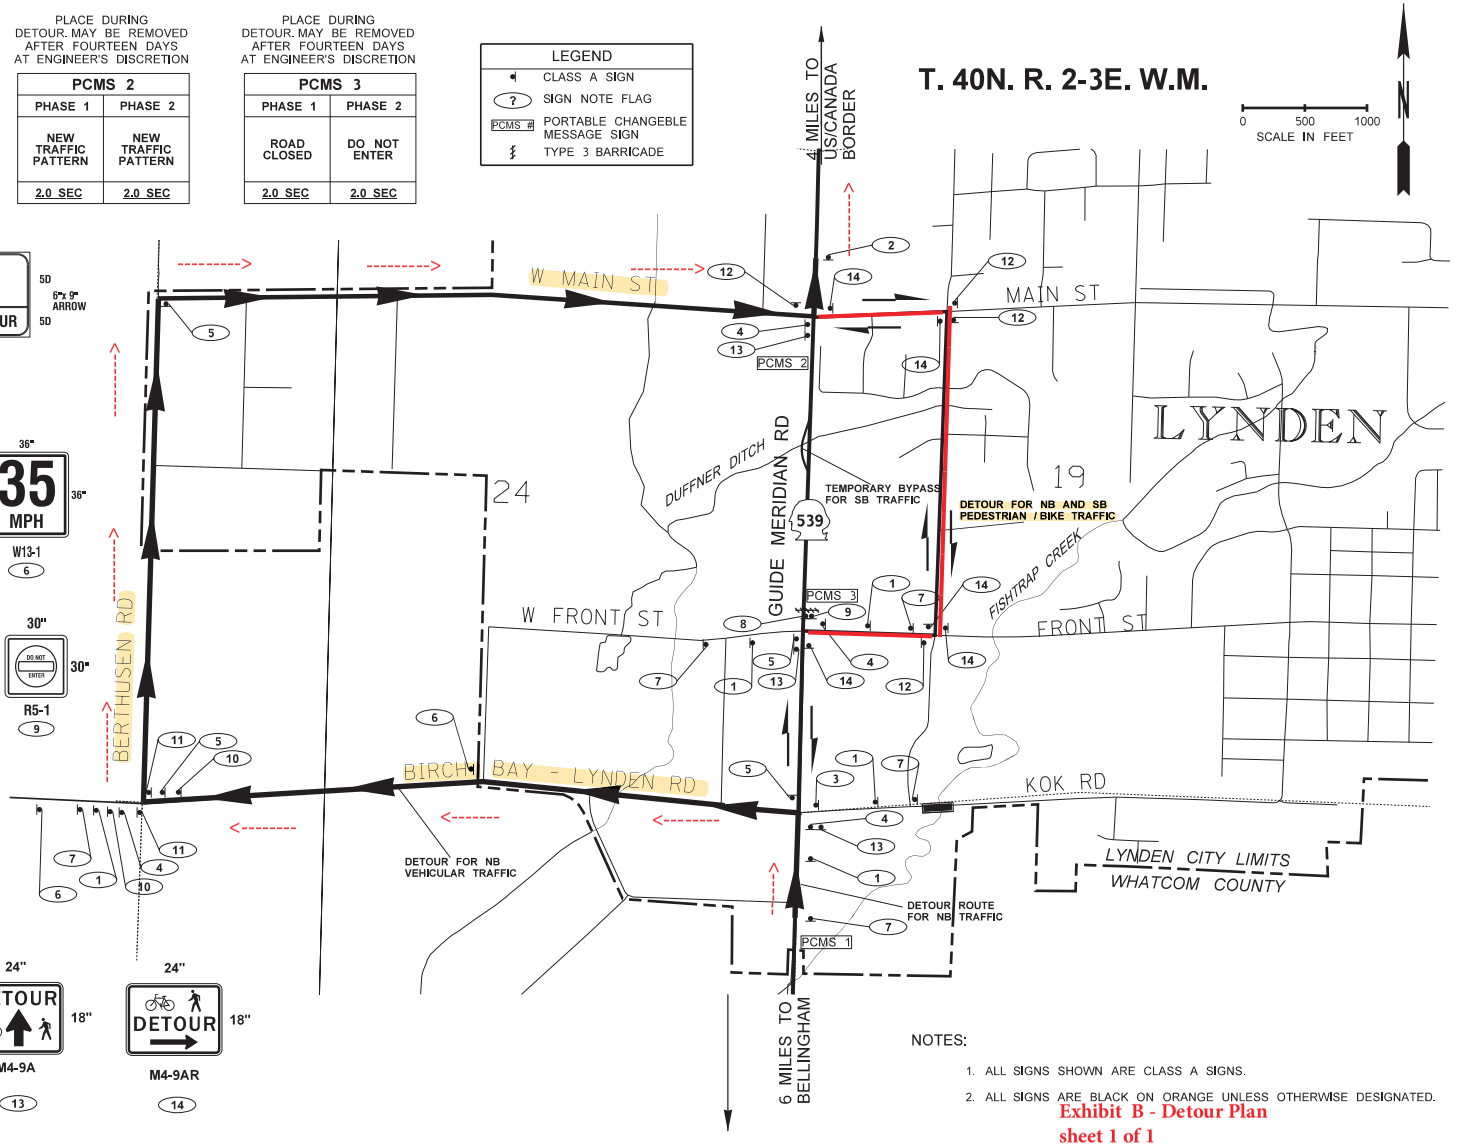

NOTES:
1. ALL SIGNS SHOWN ARE CLASS A SIGNS.
2. ALL SIGNS ARE BLACK ON ORANGE UNLESS OTHERWISE DESIGNATED.

Exhibit B - Detour Plan
sheet 1 of 1

FILE NAME	XL6478_480_PS_DU.dgn			REGION NO.	STATE	FED. AID PROJ. NO.
TIME	10:20:48 AM			10	WASH	
DATE	10/12/2022			JOB NUMBER		
PLOTTED BY	nguyeaa			22A040		
DESIGNED BY	A. NGUYEN			CONTRACT NO.		LOCATION NO.
ENTERED BY	A. NGUYEN					
CHECKED BY	S. TRAX					
PROJ. ENGR.	M. AMBLER					
REGIONAL ADM.	B. NIELSEN	REVISION	DATE	BY		

WSDOT

DATE
P.E. STAMP BOX - SEE SHEET CT1 FOR SIGNATURE

DATE
P.E. STAMP BOX - SEE SHEET CT1 FOR SIGNATURE

SR 539
DUFFNER DITCH
FISH PASSSAGE

DETOUR PLAN

PLAN REF. NO. DU1

SHEET 55 OF 55 SHEETS

c:\users\nguyeaa\pw_wsdot\d0460269\XL6478_480_PS_DU.dgn